
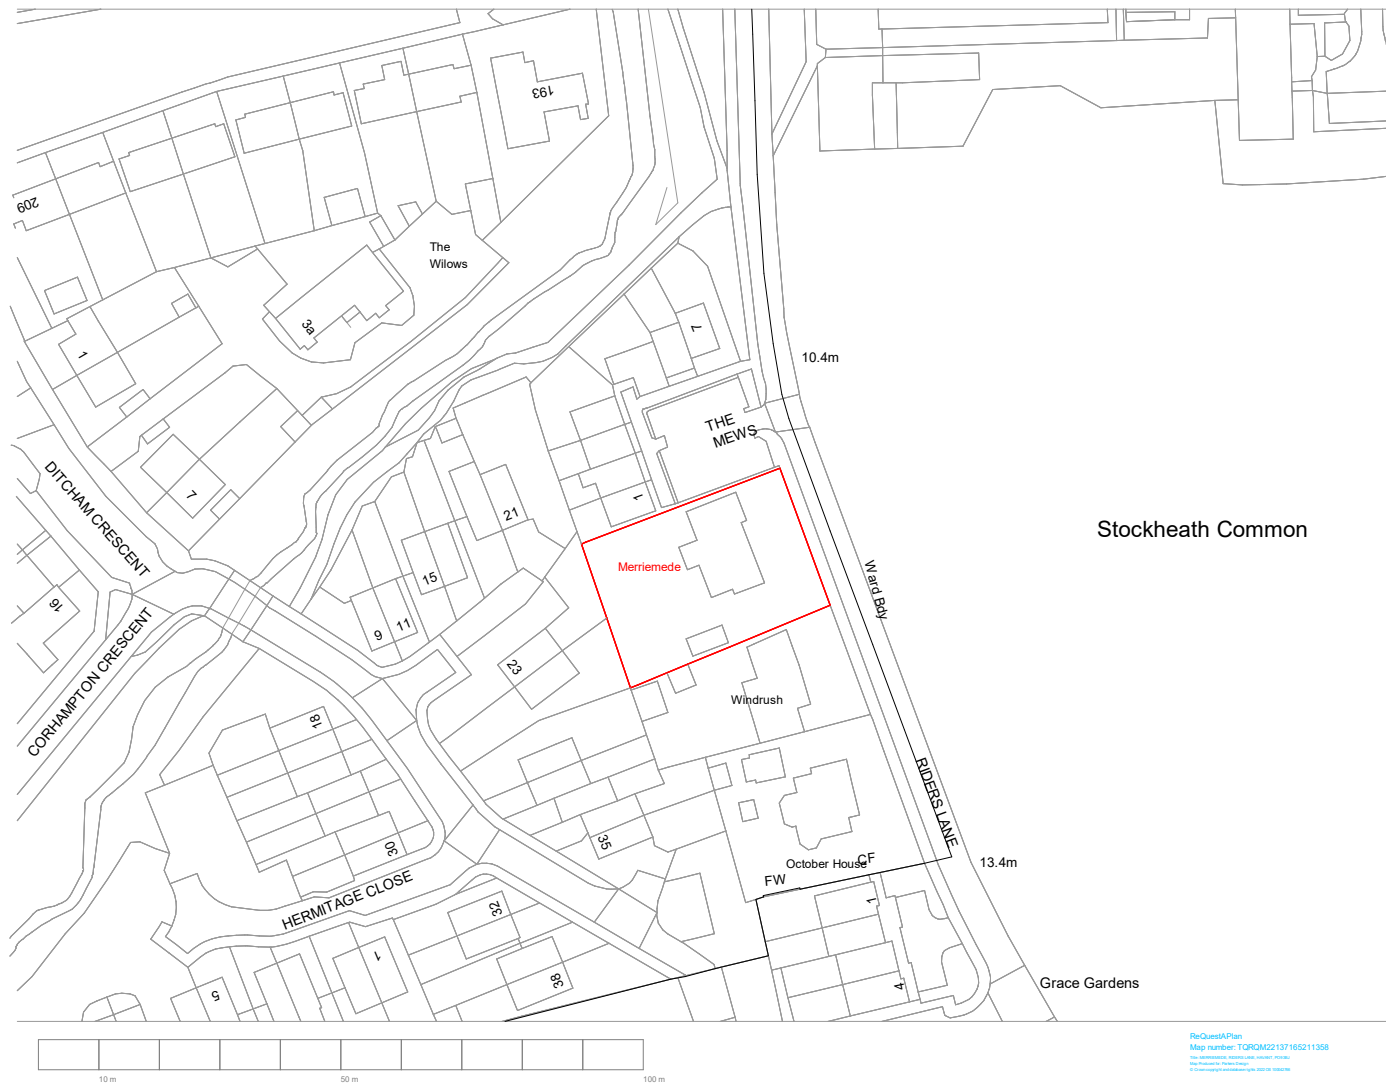


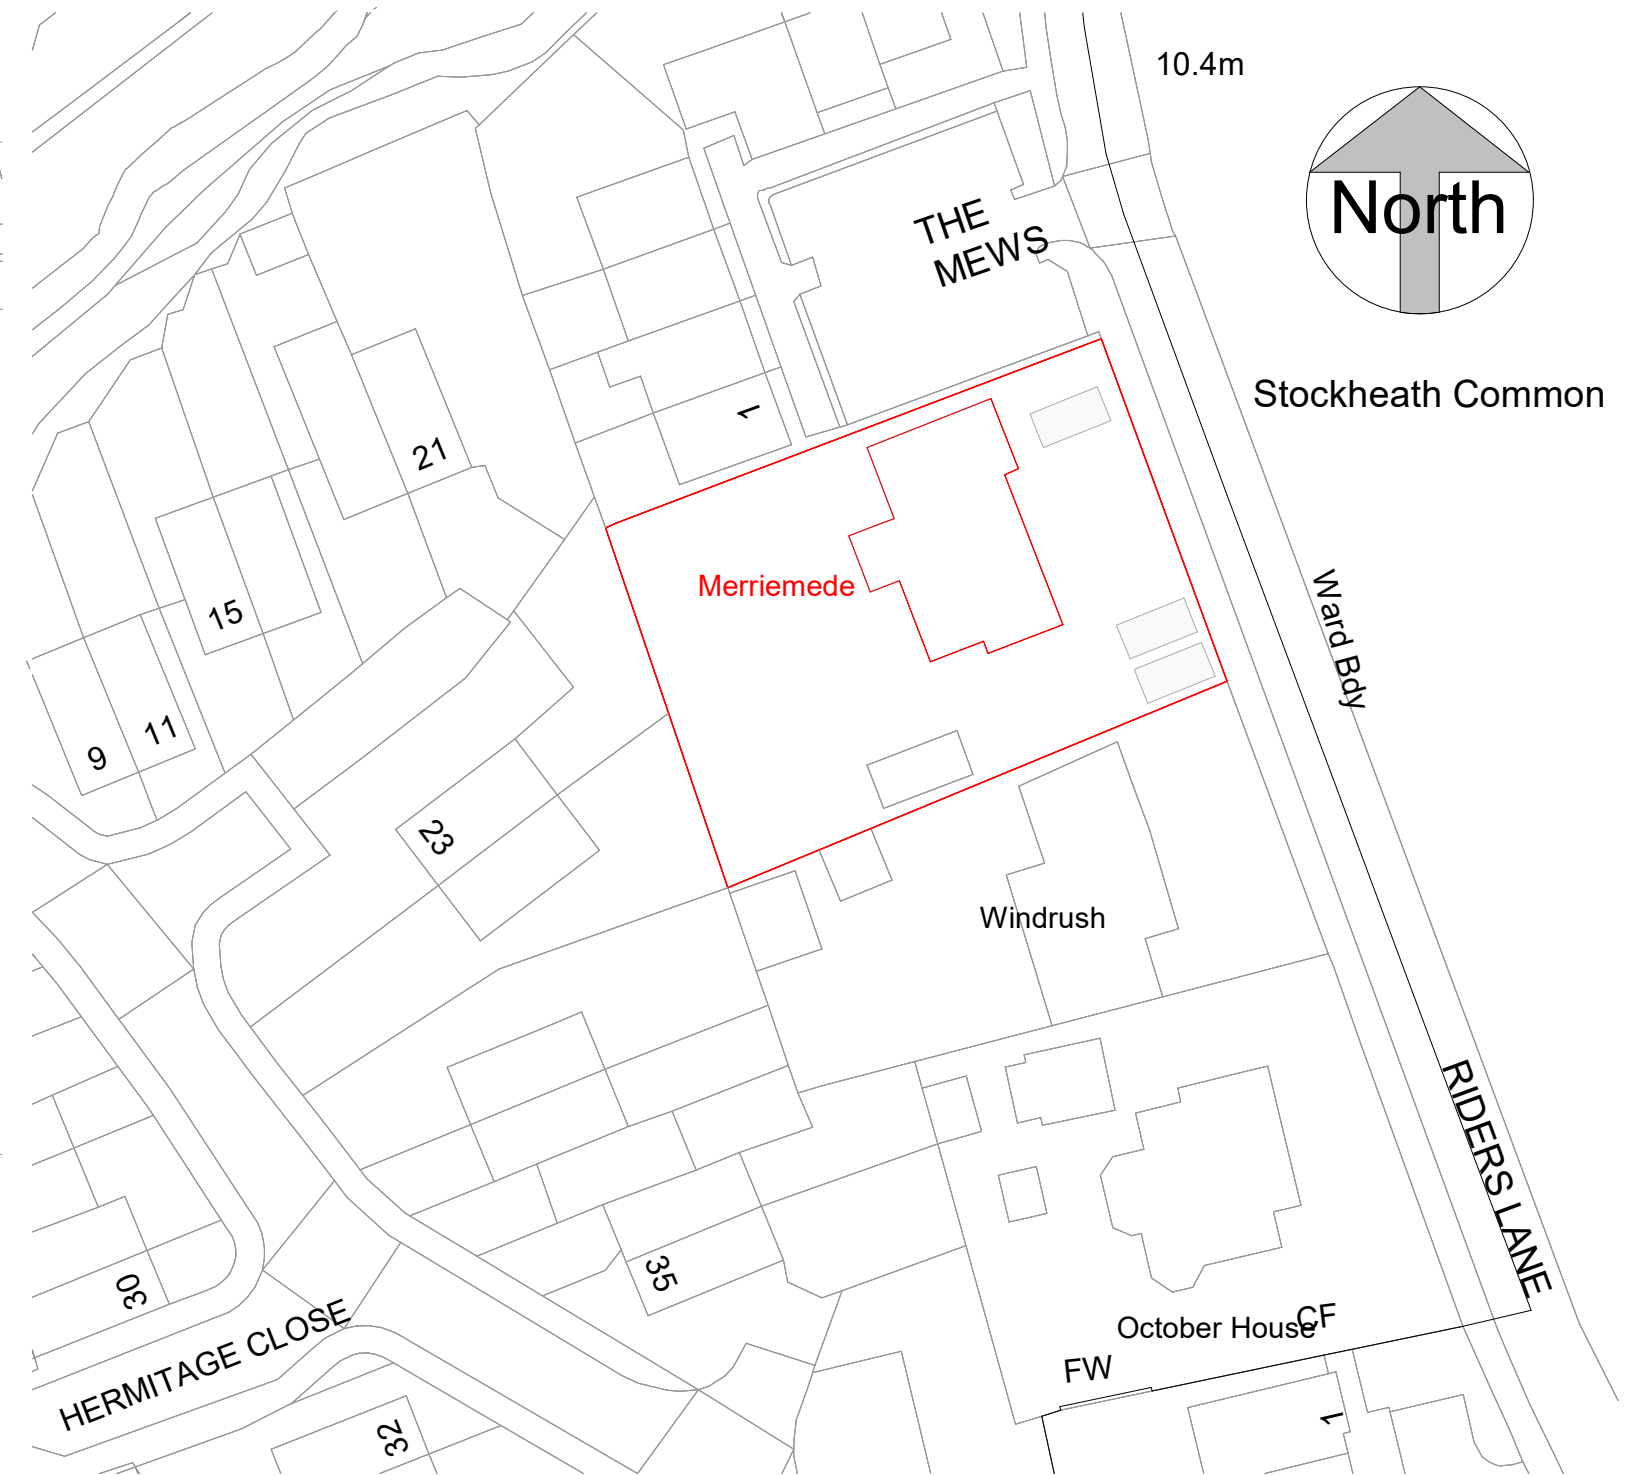

Location Plan

1:1250

Block Plan

1:500

ReQuestAPlan
Map number: TQRQM22137165211358
Title: MERRIEMEDE, RIDERS LANE, HAVANT, PO9 3BJ
Map Produced for: Parkers Design
© Crown copyright and database rights 2022 OS 100042766



1:500		50
1:200		20
1:100		10
1:50		5

All measurement to be checked on site prior to any comment

Parkers Design Limited - The Studio @ 90, PO9 2PR

www.pexd.co.uk - info@parkersdesign.com - 07776 008822

PROJECT	Merriemede Riders Lane PO9 3BJ	CLIENT				Devine	
		Date	Issue Date		Scale (@ A3)	As indicated	
SHEET	Site Plan	Drawn by	SW	DRAWING NUMBER		REV	
		Checked by	SR	P 0			