




scale 1:100

 

Do not scale this drawing except for planning application purposes
All dimensions must be verified on site prior to construction
This drawing is copyright of Cover Storey Architects LLP

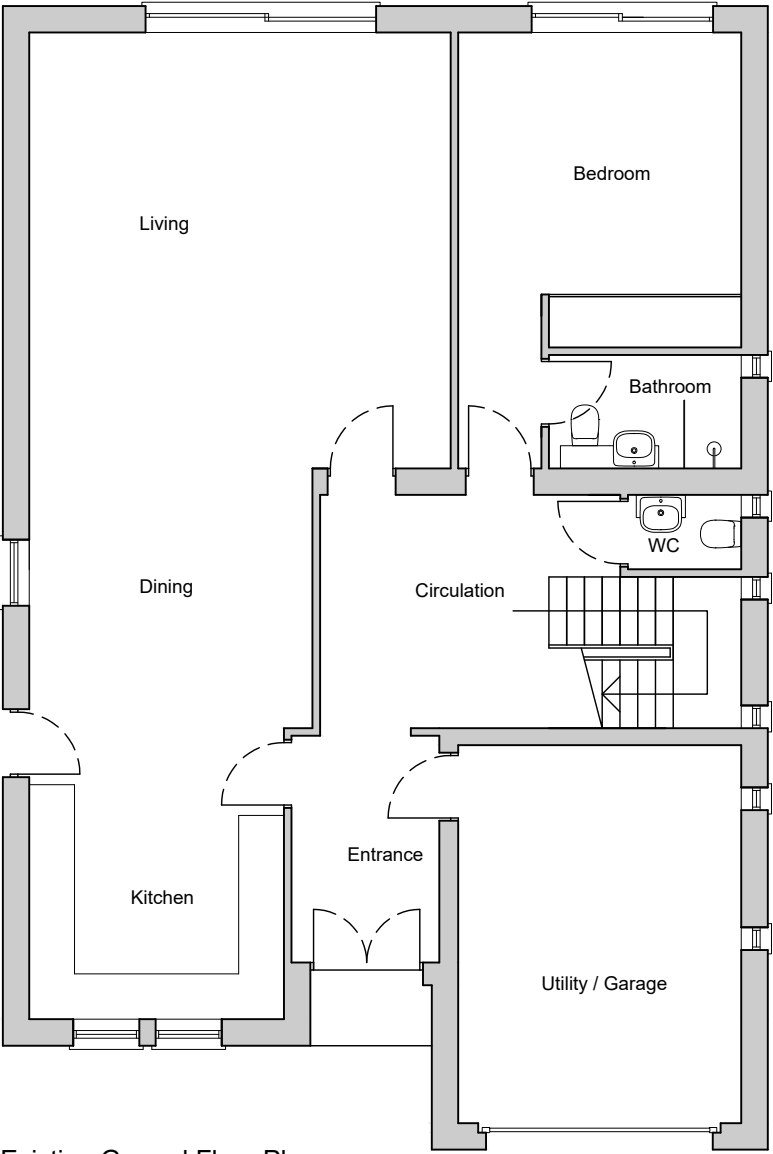

Existing Ground Floor Plan

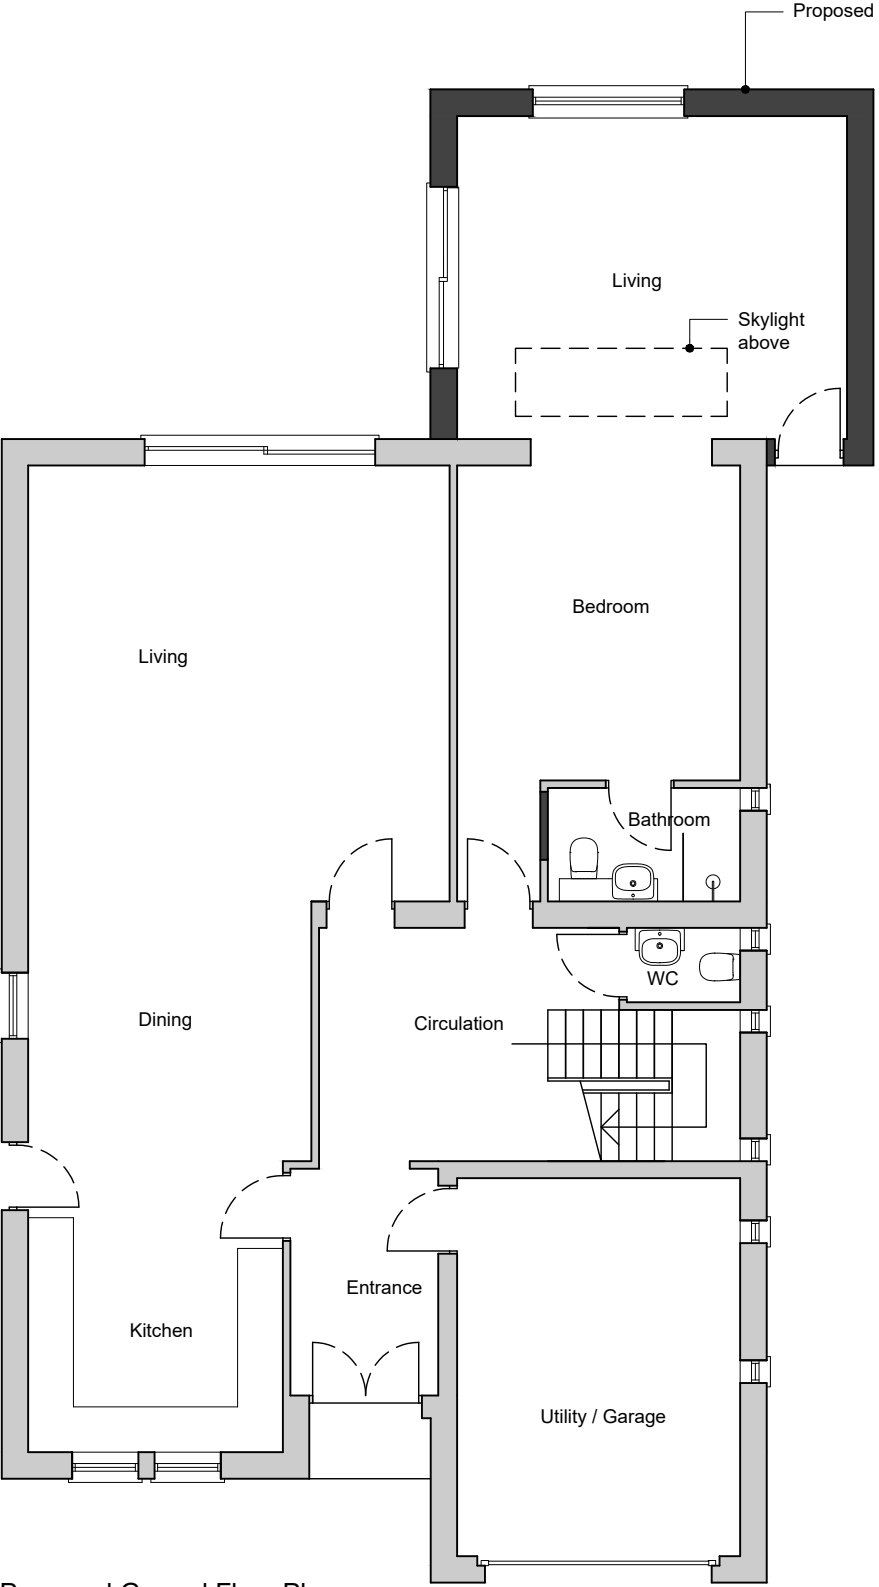

Proposed Ground Floor Plan

P2	Skylight added	DS	RPN	01.04.26
P1	PLANNING ISSUE	DS	RPN	31.03.26
REV	DESCRIPTION	BY	CHK	DATE

Cover Storey
Architects

Cover Storey Architects LLP
Tel. 02392 006266

The Studio, 18 St Georges Avenue, Havant
info@coverstorey.co.uk

PO9 2RX
www.coverstorey.co.uk

Project name:
22 St. George's Avenue

Drawing name:
Existing and Proposed Ground Floor Plan

Scale @ A3
1:100

Drawn / Checked:
RPN / DS

Date:
March 2025

Status:
PLANNING

Project no:
26004

Drawing no:
V03-300

Revision:
P2