


Do not scale this drawing except for planning application purposes
All dimensions must be verified on site prior to construction
This drawing is copyright of Cover Storey Architects LLP

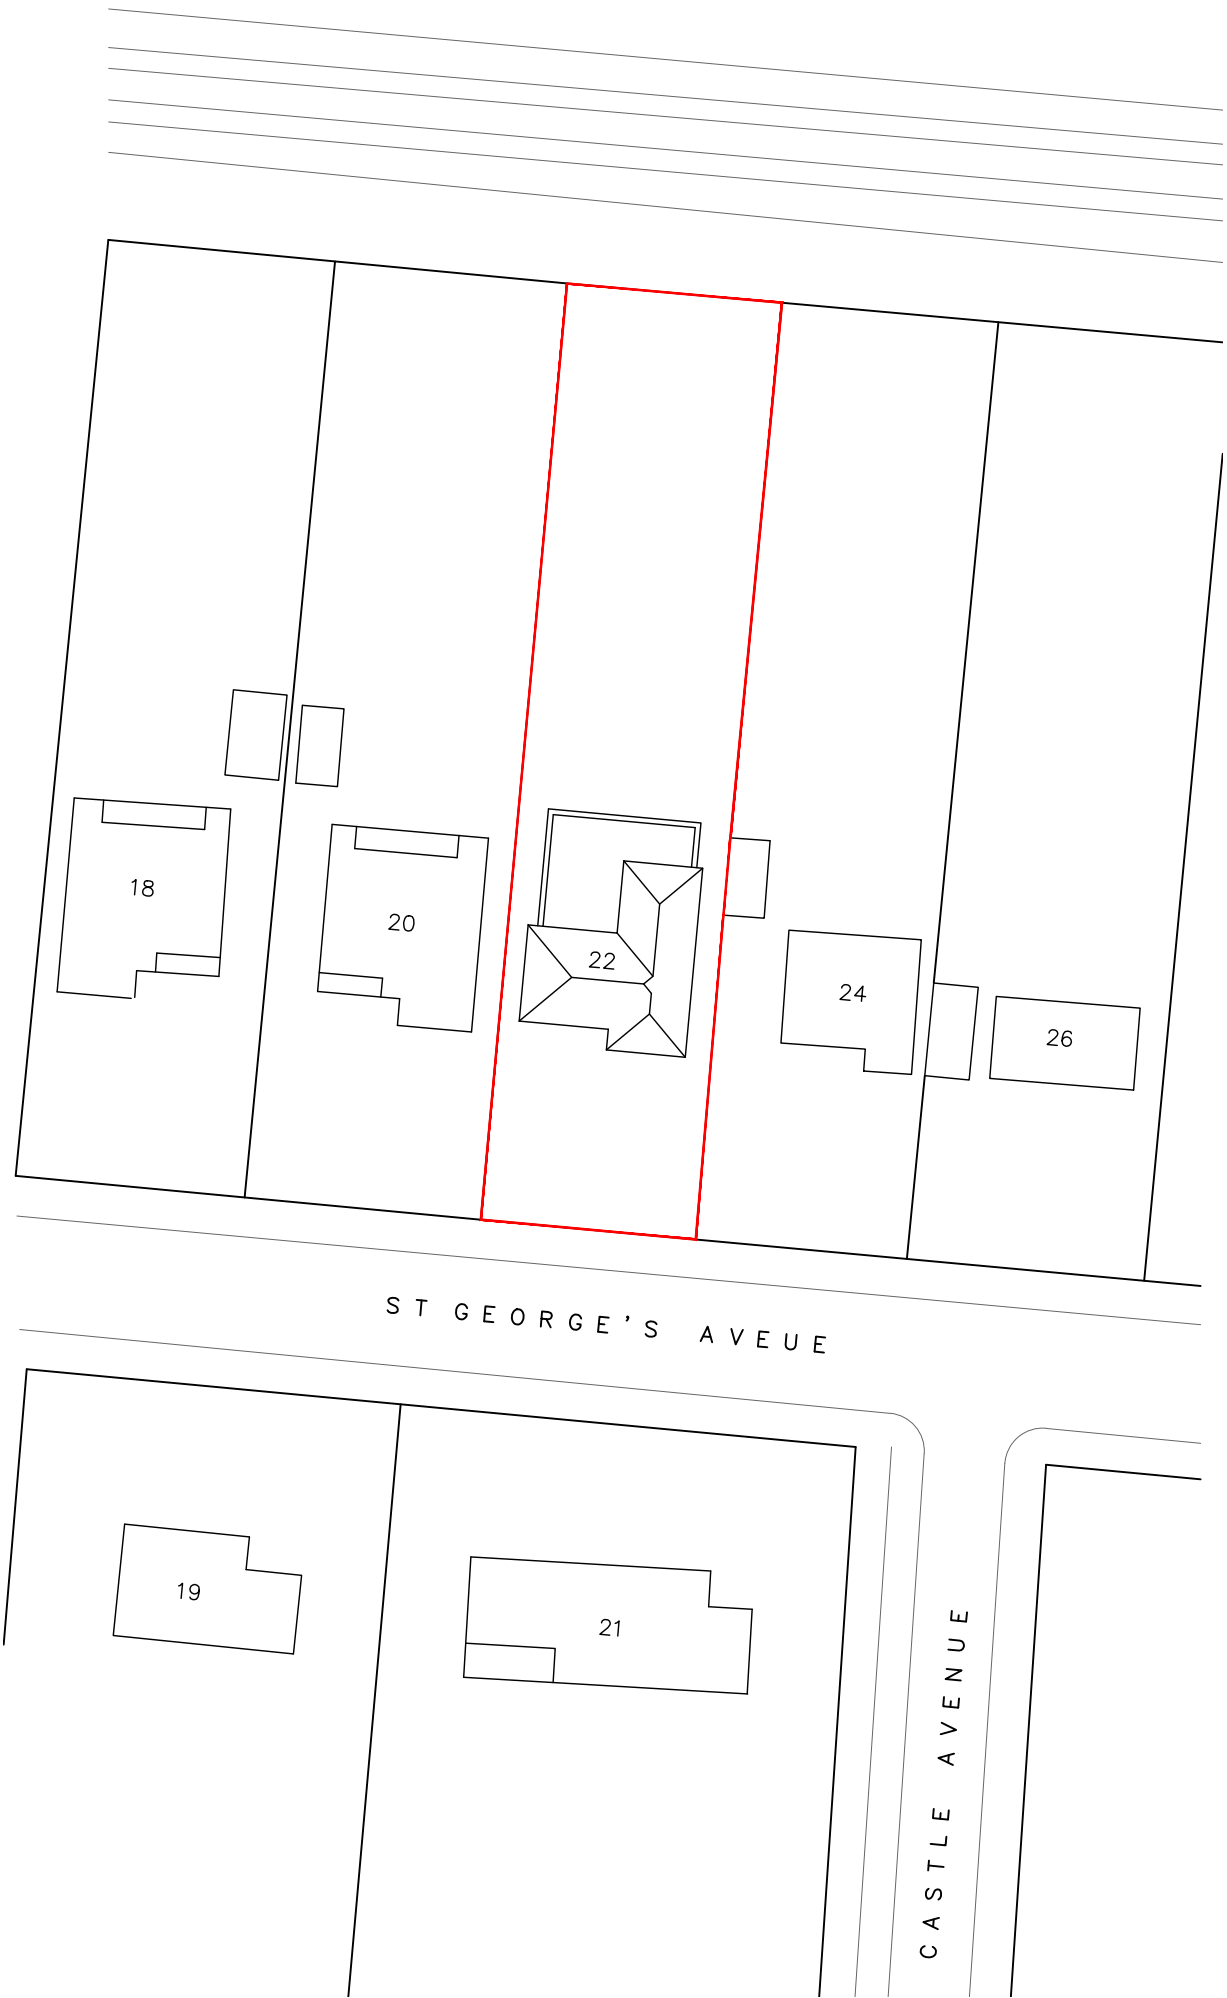

P1	PLANNING ISSUE	RPN	DS	31.03.26
REV	DESCRIPTION	BY	CHK	DATE
<div>Cover Storey Architects</div> <div><div>Cover Storey Architects LLP</div><div>The Studio, 18 St Georges Avenue, Havant</div><div>Tel. 02392 006266</div><div>info@coverstorey.co.uk</div><div>PO9 2RX</div><div>www.coverstorey.co.uk</div></div>				
Project no: 26004		Drawing no: V01-100		Revision: P1

Project name: 22 St. George's Avenue	Drawing name: Existing Site Plan	Scale @ A3 1:500	Drawn / Checked: RPN / DS	Date: March 2026	Status: PLANNING
Project no: 26004		Drawing no: V01-100		Revision: P1	