


Do not scale this drawing except for planning application purposes
All dimensions must be verified on site prior to construction
This drawing is copyright of Cover Storey Architects LLP

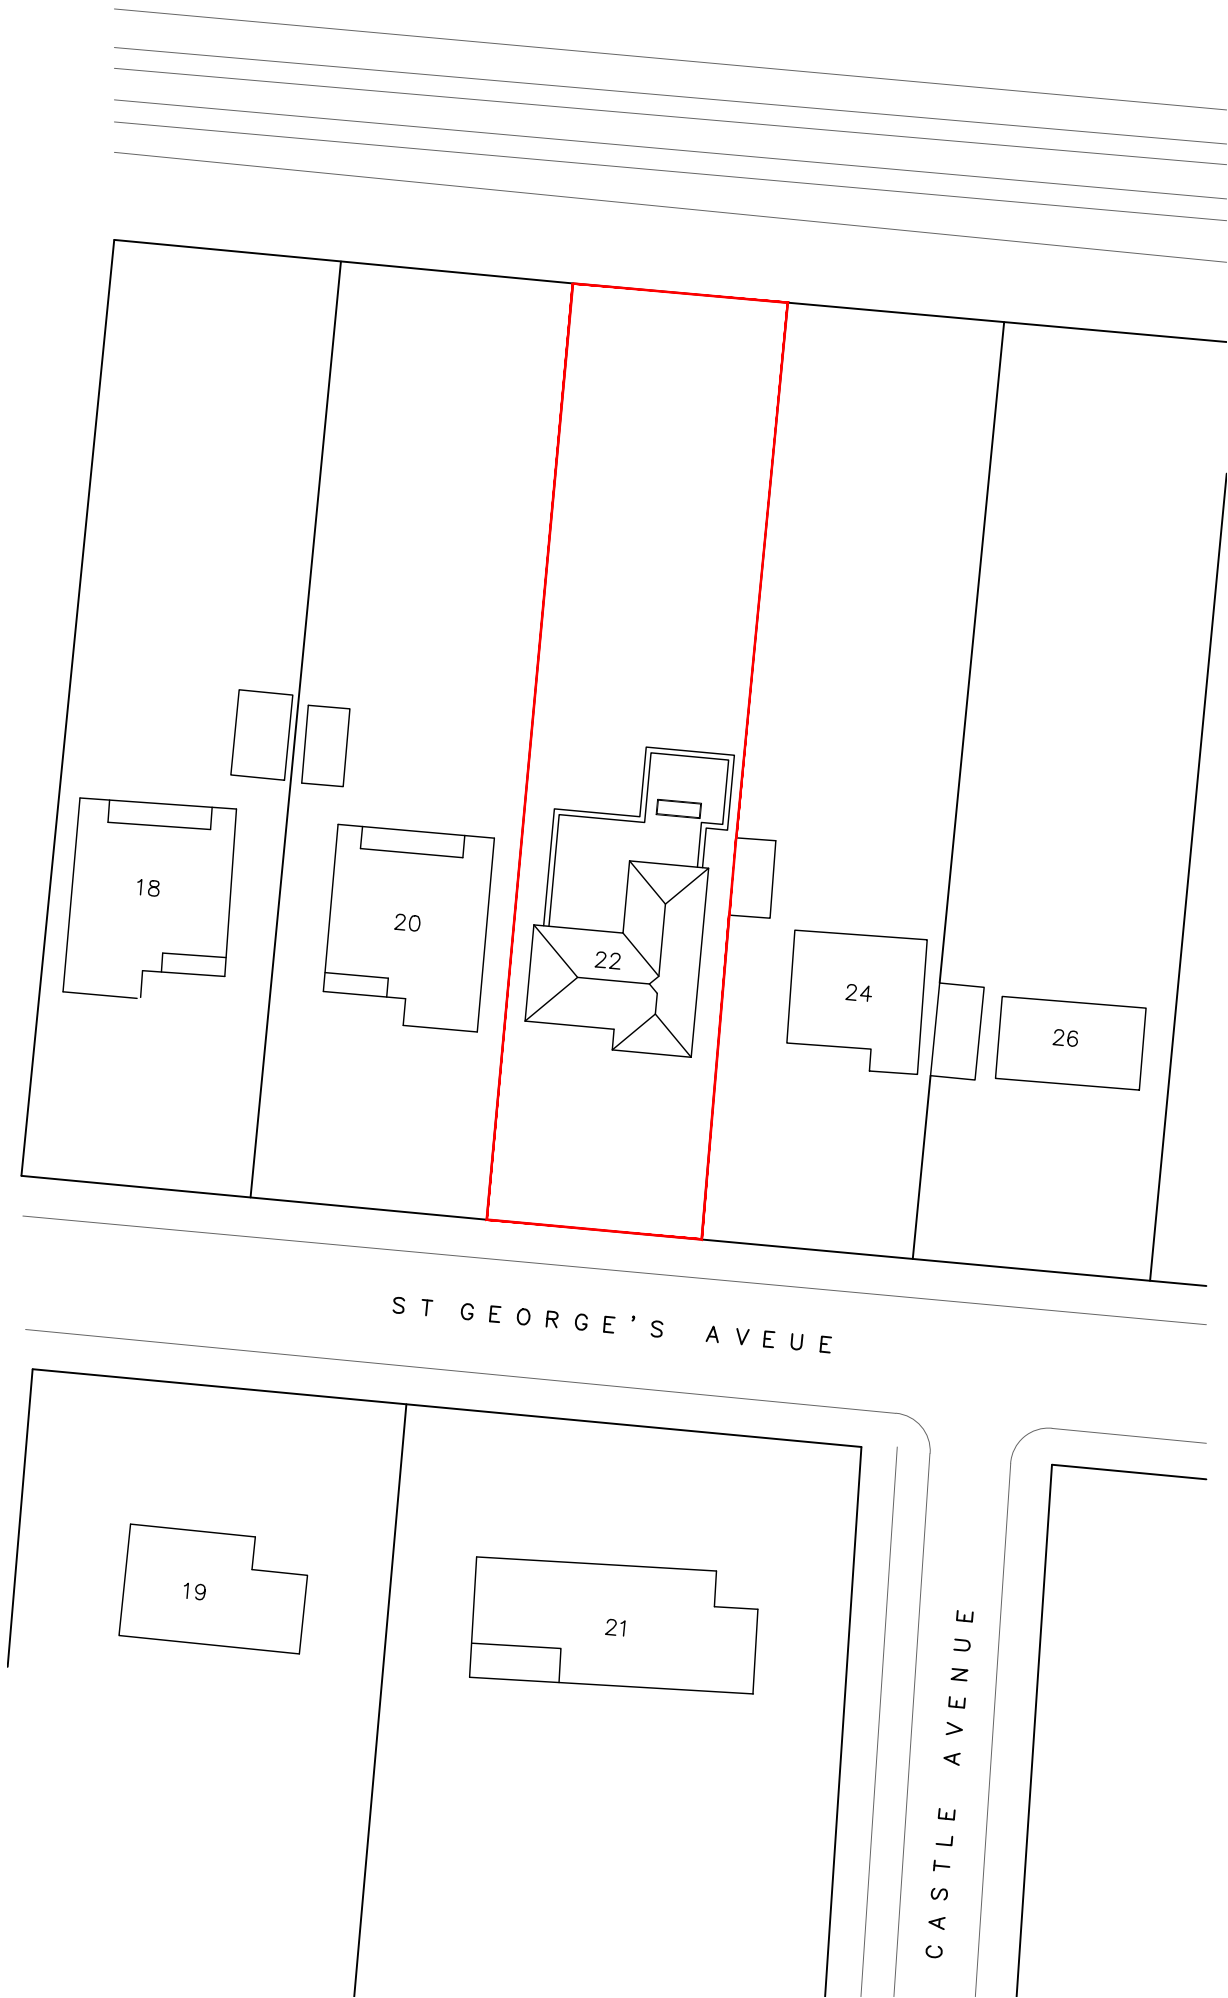

P2	Skylight added PLANNING ISSUE	RPN	DS	01.04.26
P1		RPN	DS	31.03.26
REV	DESCRIPTION	BY	CHK	DATE
<div>Cover Storey Architects</div> <div><div>Cover Storey Architects LLP</div><div>The Studio, 18 St Georges Avenue, Havant</div><div>PO9 2RX</div><div>Tel. 02392 006266</div><div>info@coverstorey.co.uk</div><div>www.coverstorey.co.uk</div></div>				
Project no: 26004		Drawing no: V01-300		Revision: P2

Project name: 22 St. George's Avenue	Drawing name: Proposed Site Plan	Scale @ A3 1:500	Drawn / Checked: RPN / DS	Date: March 2026	Status: PLANNING	Project no: 26004	Drawing no: V01-300	Revision: P2
---	-------------------------------------	---------------------	------------------------------	---------------------	---------------------	----------------------	------------------------	-----------------