




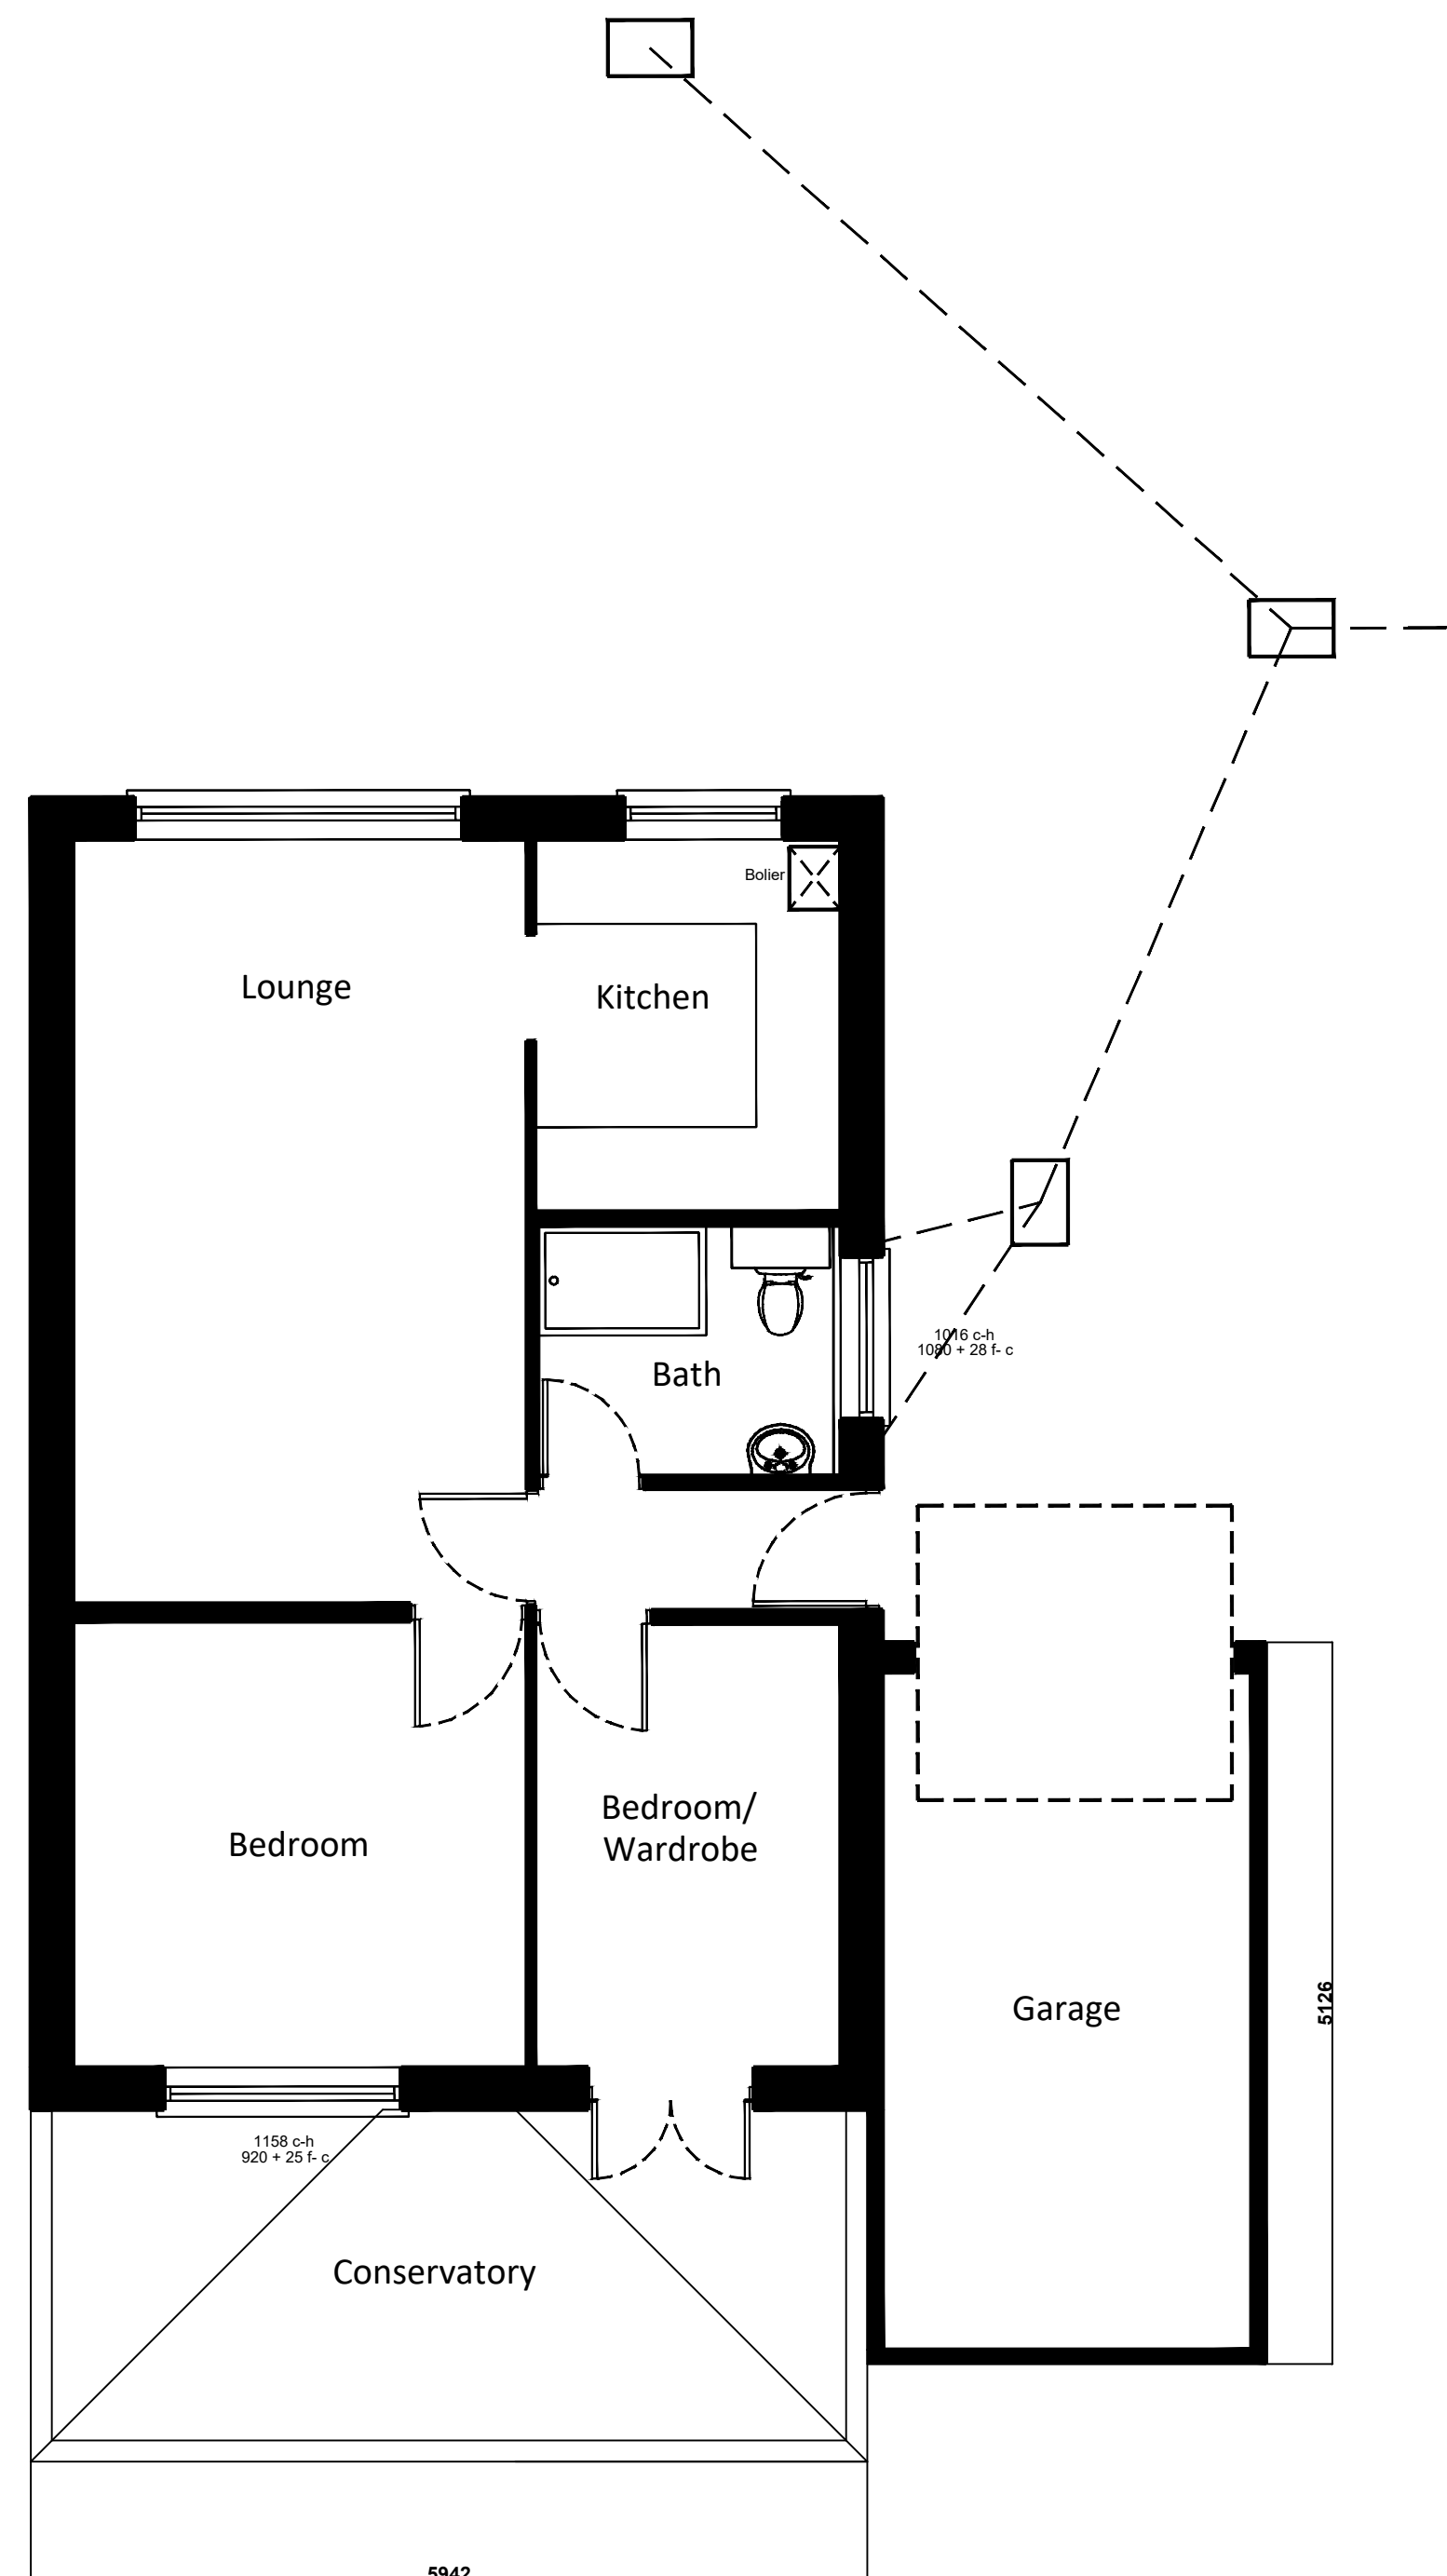


Existing Ground Floor Plan

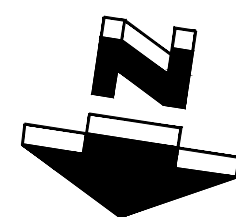


North (rear) elevation

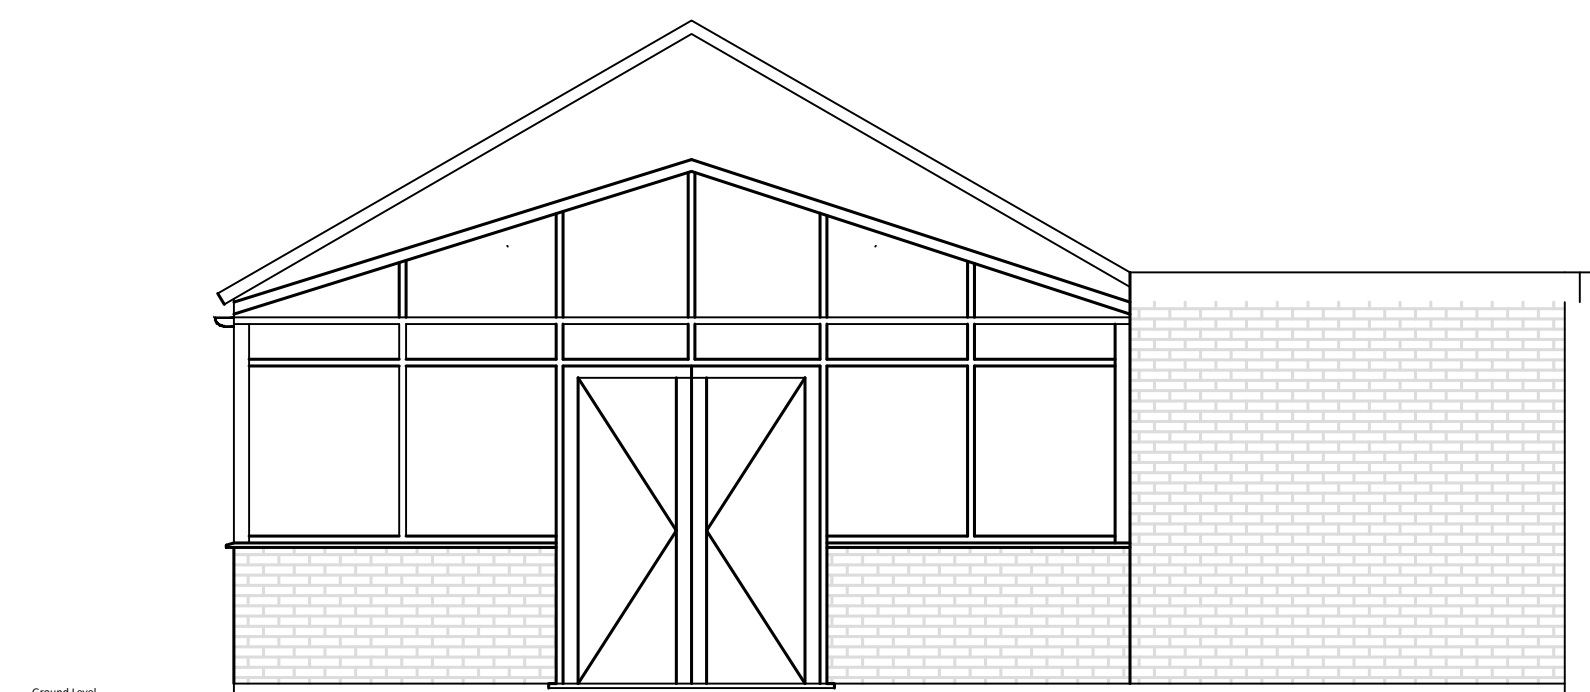


South (front) elevation

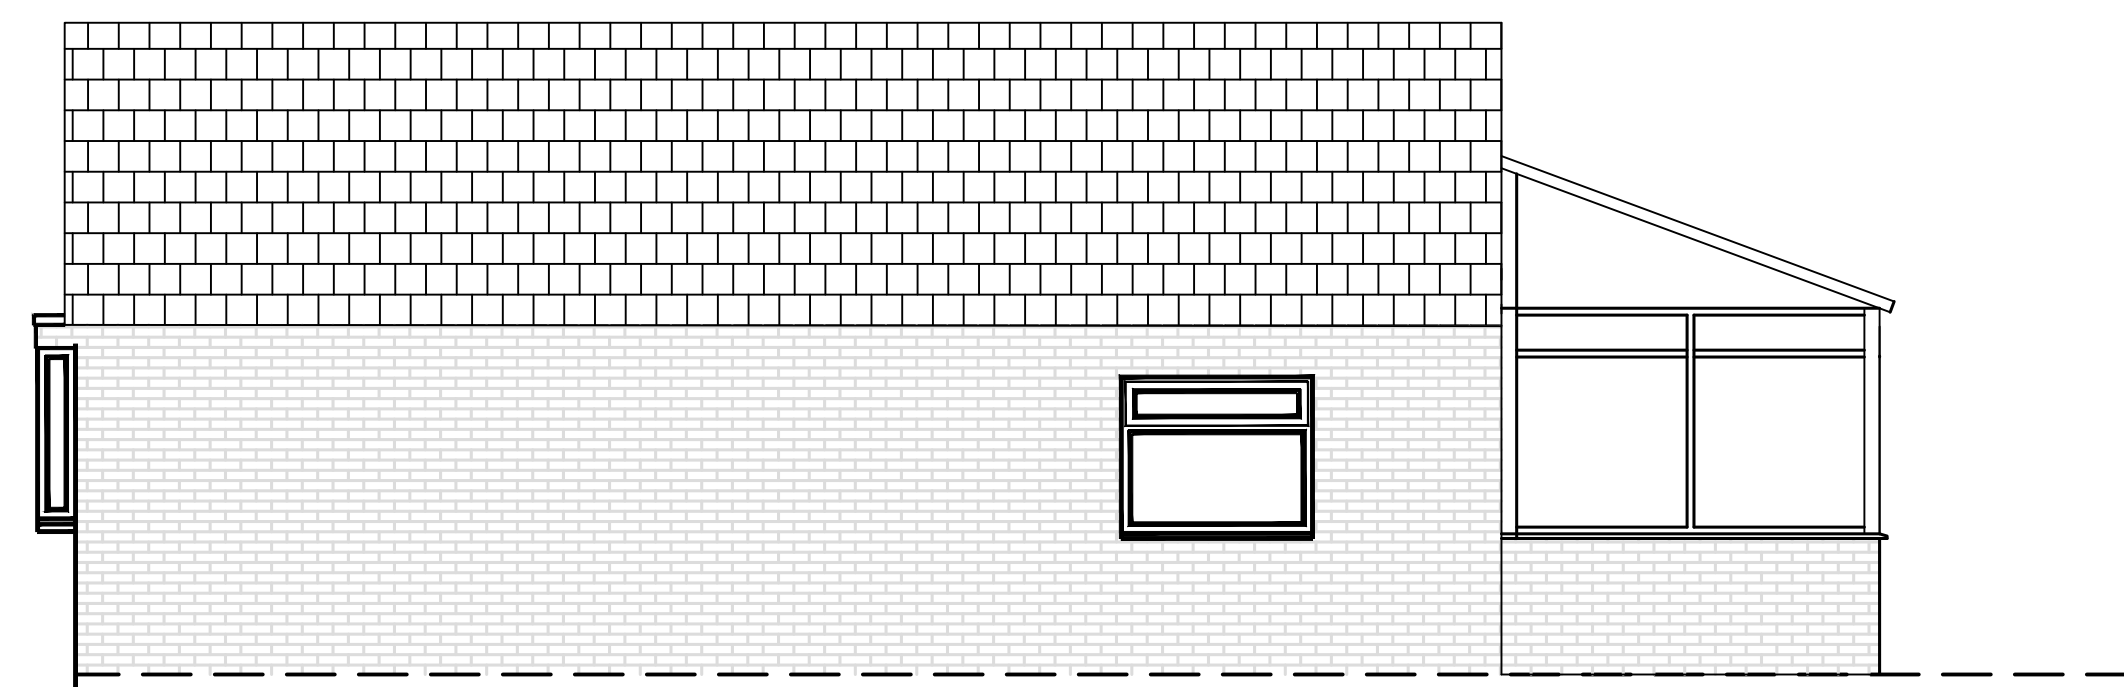

East (side) elevation

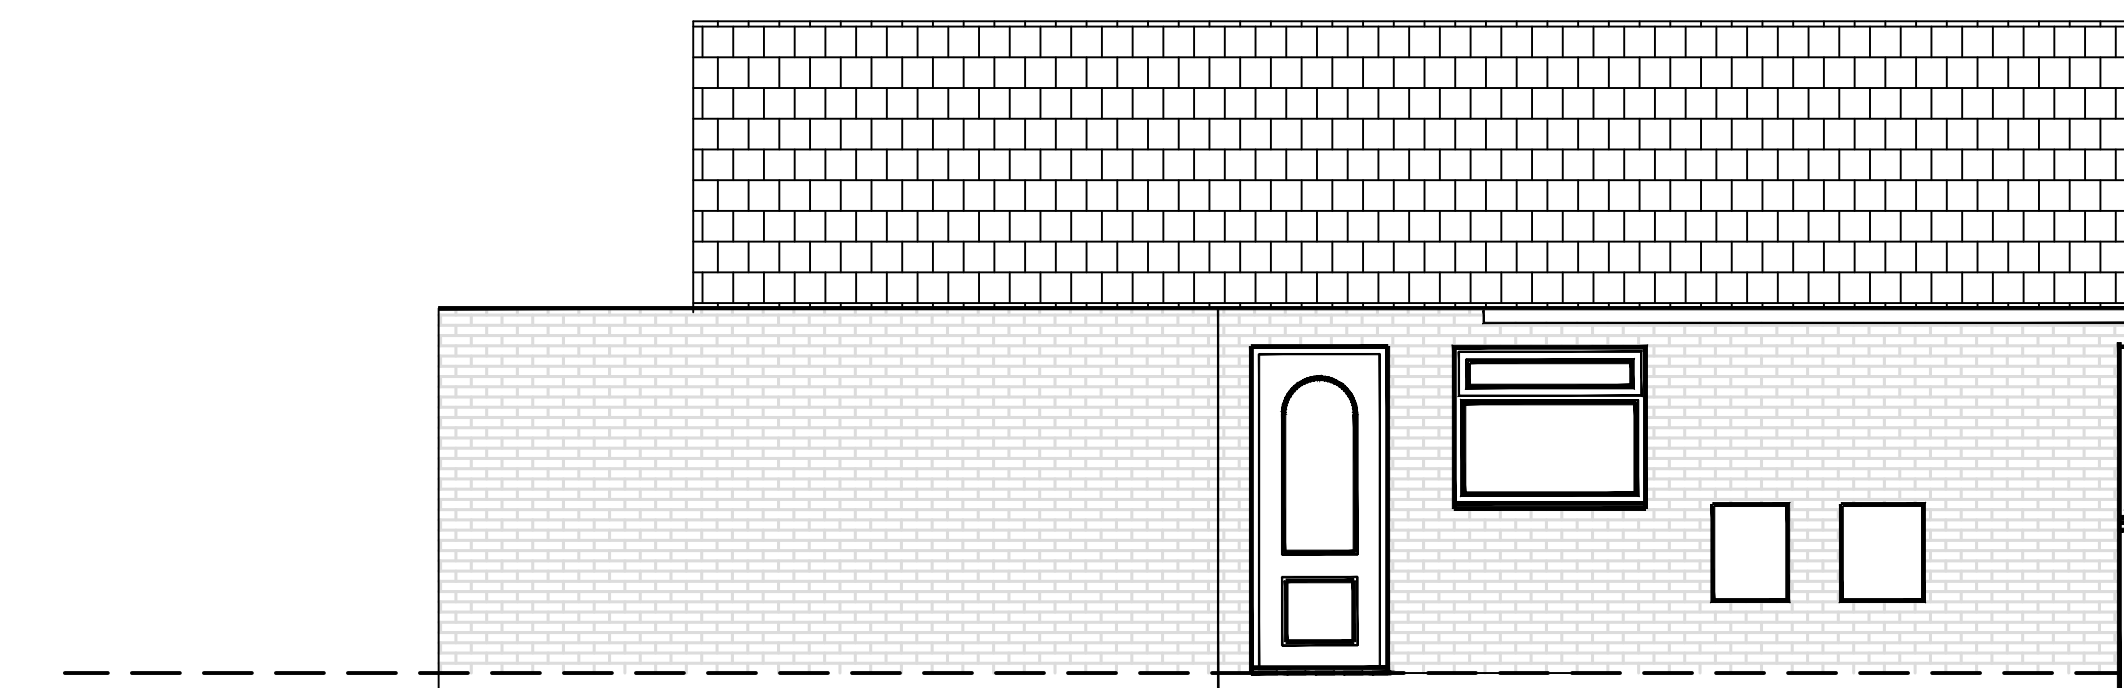

West (side) elevation

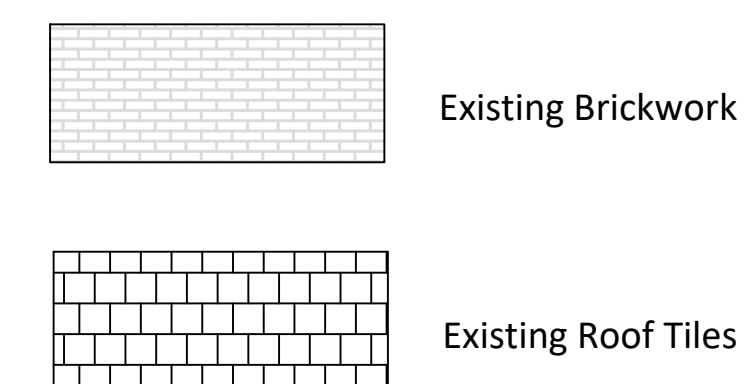

Planning By Design

36 Castle Road, Rowlands Castle, PO9 6AS
Mob: 07970 046996 email: dave-cms@live.co.uk

project 24 Neville Road Emsworth PO10 7XZ	date 12-01-2026
drawing Existing Plan & Elevation	scale 1:50@A1
drawing no. CMS-26-1-001	revision