



Existing side elevation
Walls are pale painted render in poor condition.

The upper floor would be demolished and rebuilt in lightweight timber construction with external cladding.
Majority of the ground floor wall construction to be partially rebuilt in dark brick or painted dark grey to match brick.

New external cladding.
Rockpanel or similar
Suggested pale / neutral colour on the Co-Living volume at the back.


Darker grey colour on new external walls at the centre of the development.



Indicative colours suggested from the Wood range

New external cladding.
Rockpanel or similar
(suggested darker grey colour on rear volume.
Pale / neutral colour on volume at the front.
All in stone or wood finish.

SOUTH WEST ELEVATION SIDE - 1:150

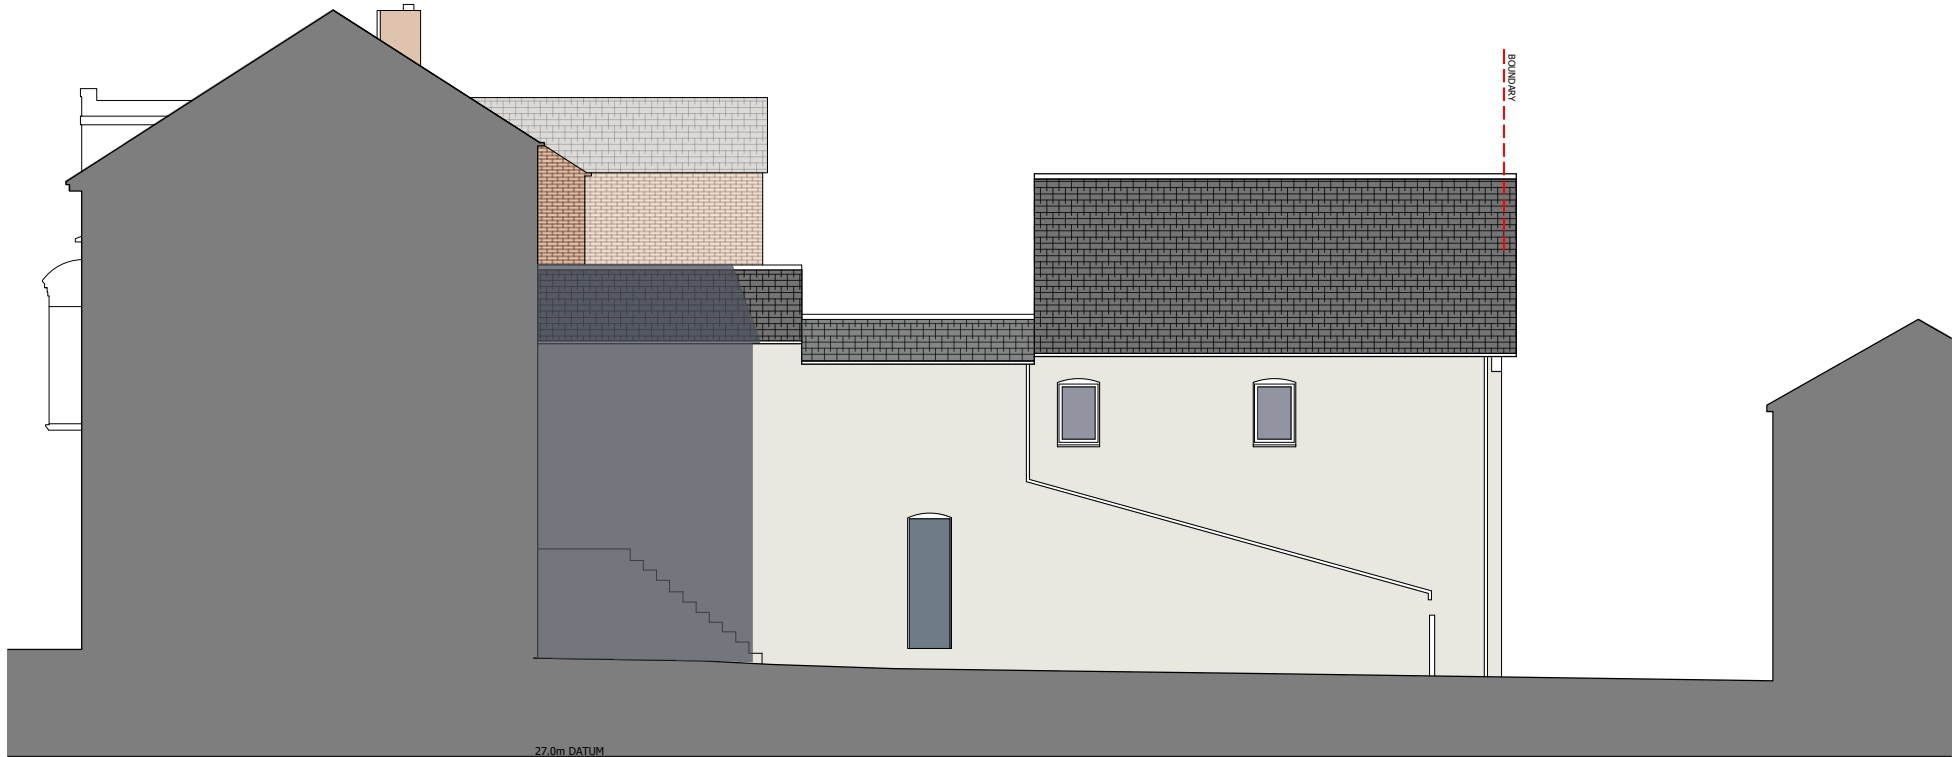

EXISTING



New cladding suggested pale colour



New cladding suggested dark colour



Existing render renewed as necessary



bird boxes
North or east elevations
High level, away from heat or busy paths.



bat boxes
South or east elevations
High level, sunny aspect, away from bright lights.



PROPOSED

NOTES:

This drawing has been prepared for PLANNING APPLICATION and is not to be used for any other purpose. Dimensions are indicative and should be referenced against measured surveys only.

This drawing is the property of LUNDI ARCHITECTS and must not be reproduced, in part or whole, or deviated from, without their permission.

All external walls to be upgraded acoustically, which will include both appropriate external cladding and facing materials and insulation.
New windows will be double glazed with restricted openings where needed.

AMENDMENTS

DATE

D	Windows changed to obscure	30.03.26
C	Kitchen window shifted	06.02.26
B	PLANNING APPLICATION ISSUE	17.11.25
A	General updates	11.11.25

CLIENT

PETER ERNEST HOMES LTD

PROJECT

REDEVELOPMENT OF
270 LONDON ROAD
WATERLOOVILLE

DRAWING TITLE

SOUTH WEST (SIDE) ELEVATIONS
EXISTING and PROPOSED

DATE

OCTOBER 2024

SCALE

1:150 @ A3

DRAWING No.

LA2408 022

REVISION

D

LUNDI
ARCHITECTS

Lundi Architects Ltd
THE STUDIO
12A FIVE HEADS ROAD
HORNDEN
HANTS, PO8 9NW

www.lundi-architects.co.uk
Julia 07889 515860

studio@lundi-architects.co.uk
Olaf 07801 279046