



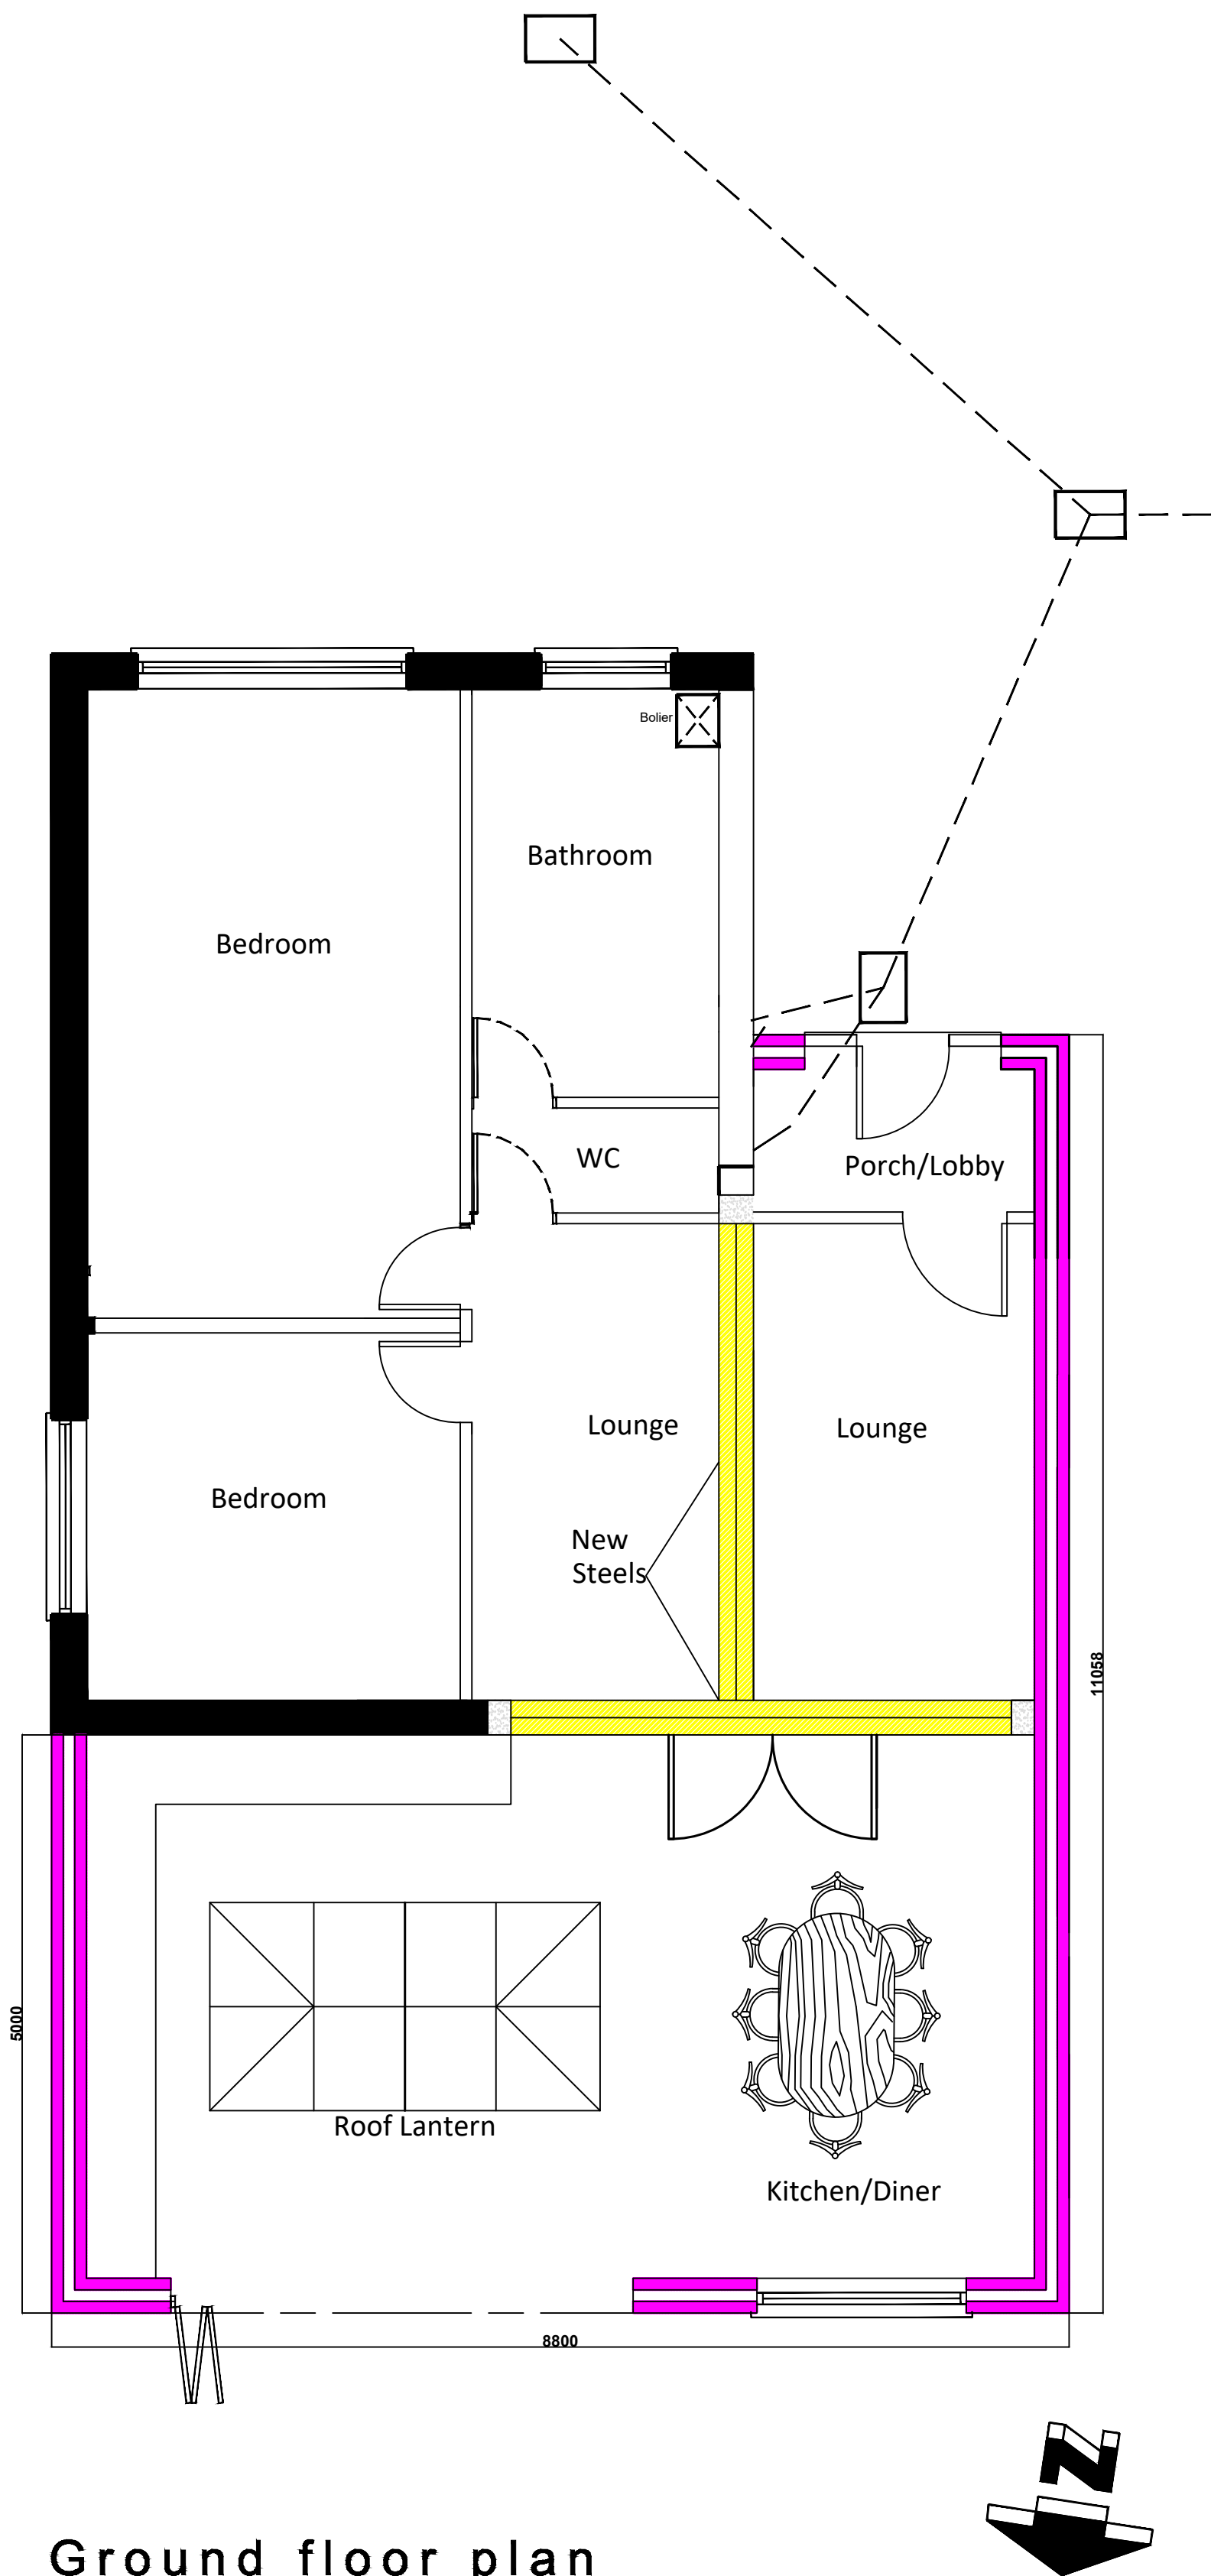


Ground floor plan

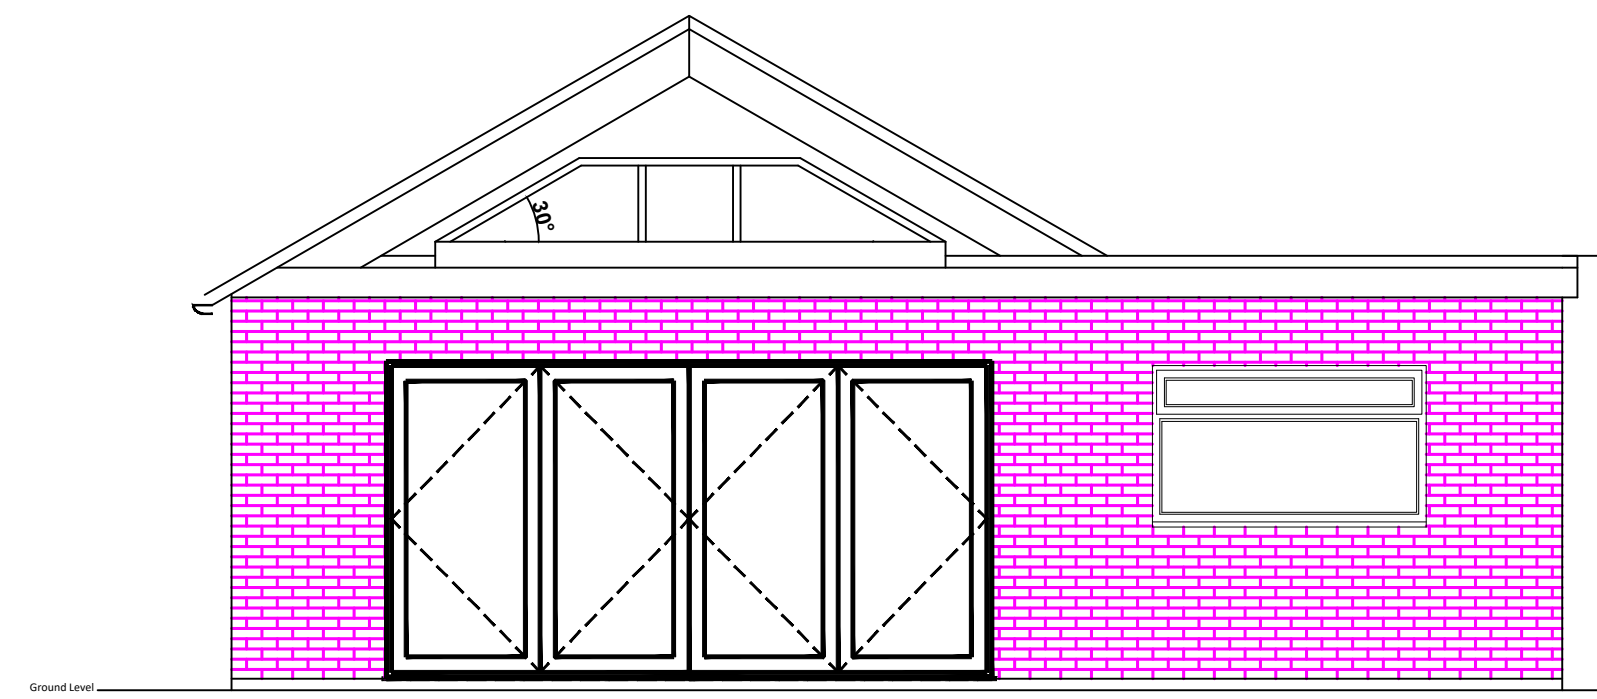


North (rear) elevation




South (front) elevation

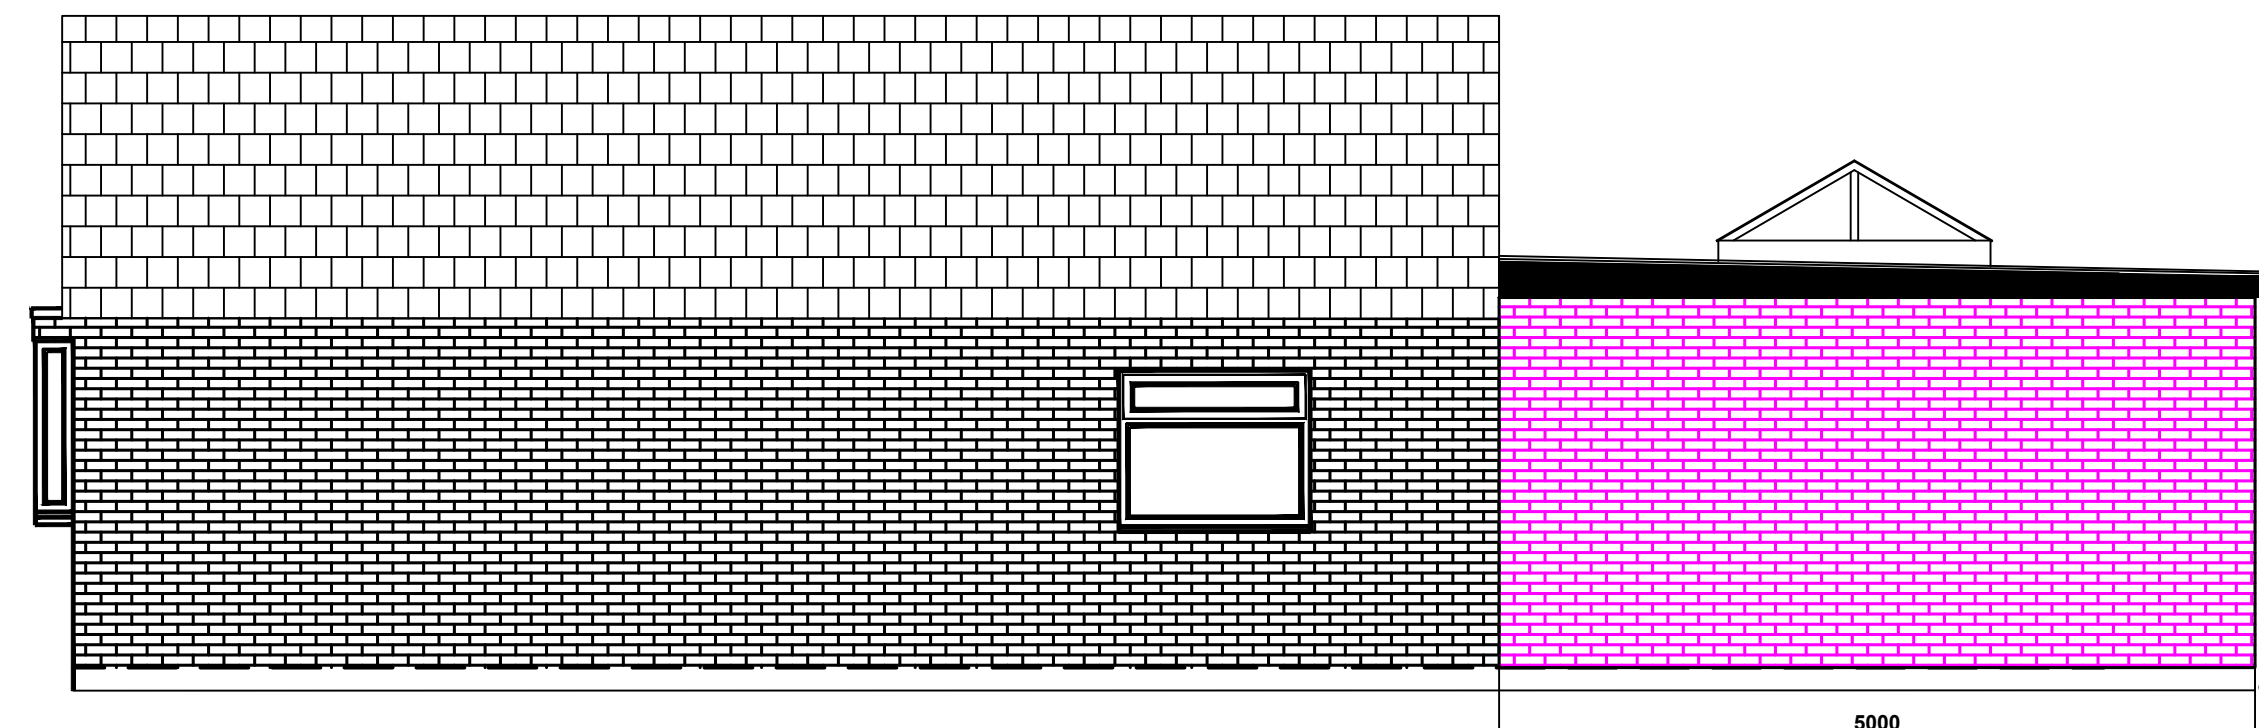

East (side) elevation

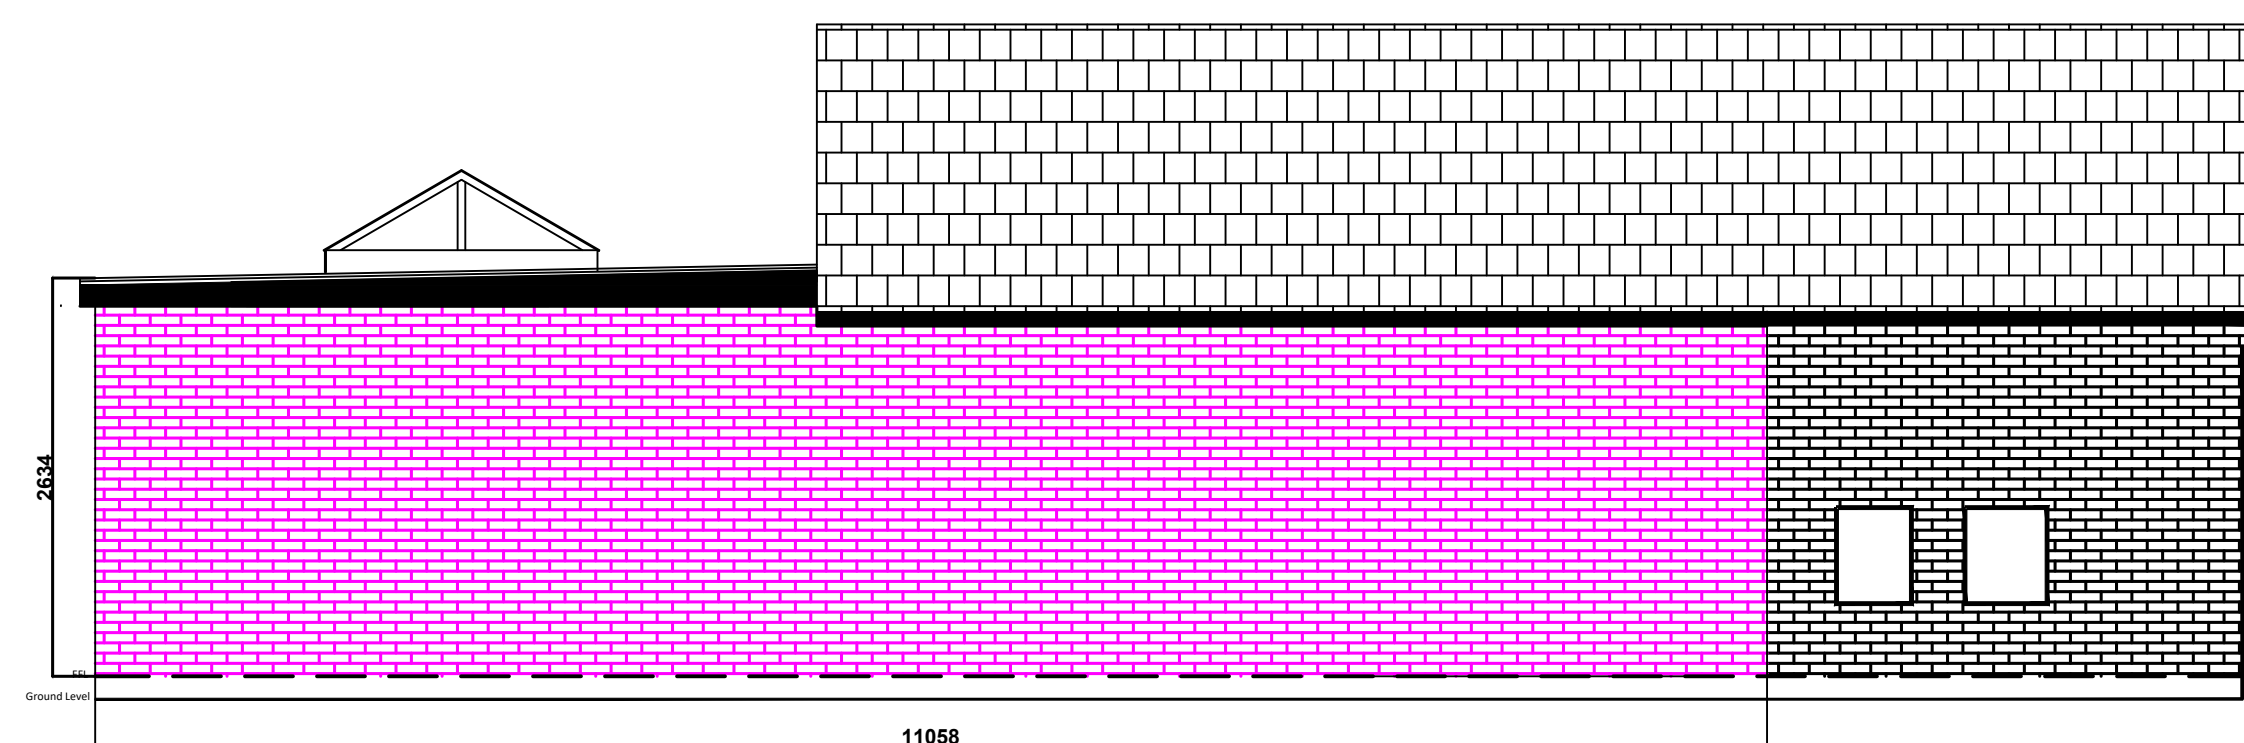

West (side) elevation

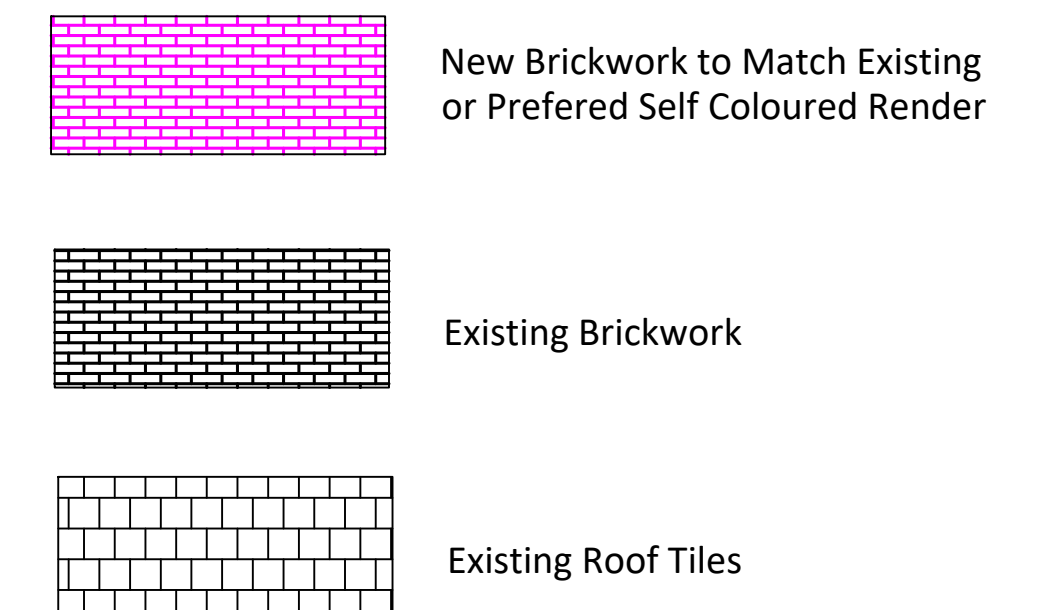

Planning By Design

36 Castle Road, Rowlands Castle. PO9 6AS
Mob: 07970 046996 email: dave-cms@live.co.uk

project	24 Neville Road Emsworth PO10 7XZ	date	24-03-2026
drawing	Proposed Rear and Side Extension	scale	1:50@A1
drawing no.	CMS-26-1-002	revision	