



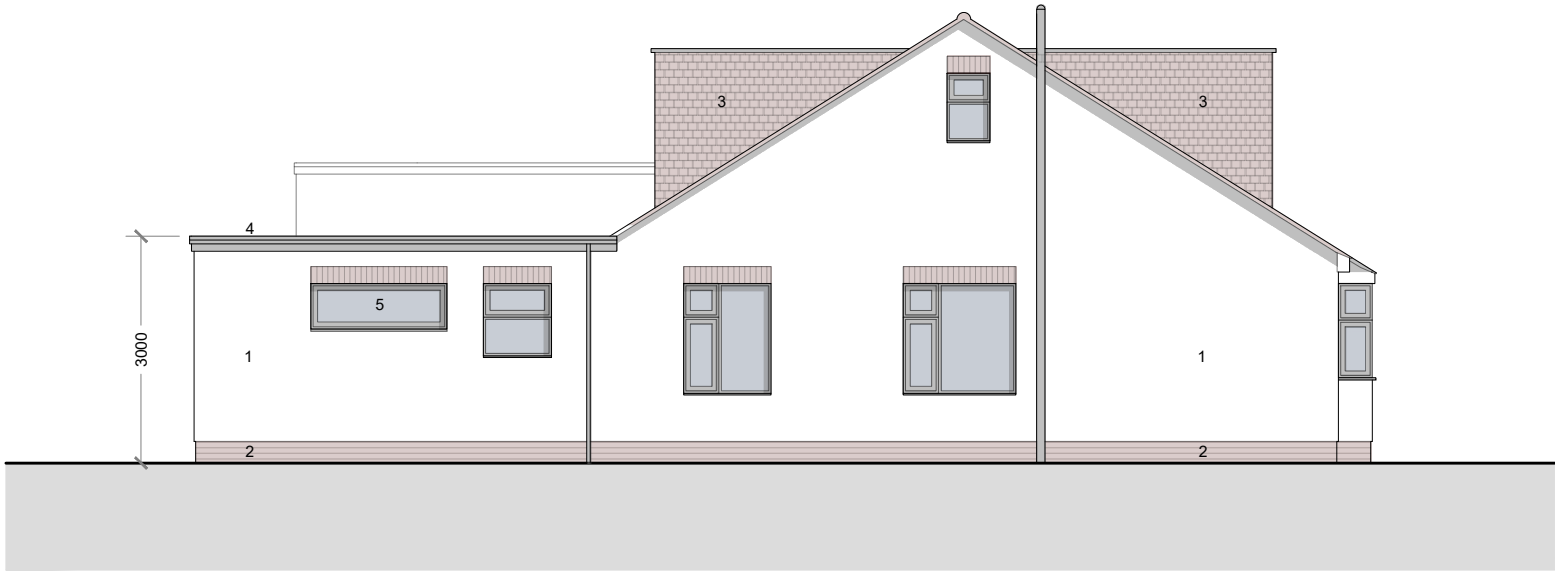

1 SIDE ELEVATION
scale - 1:100



2 FRONT ELEVATION
scale - 1:100

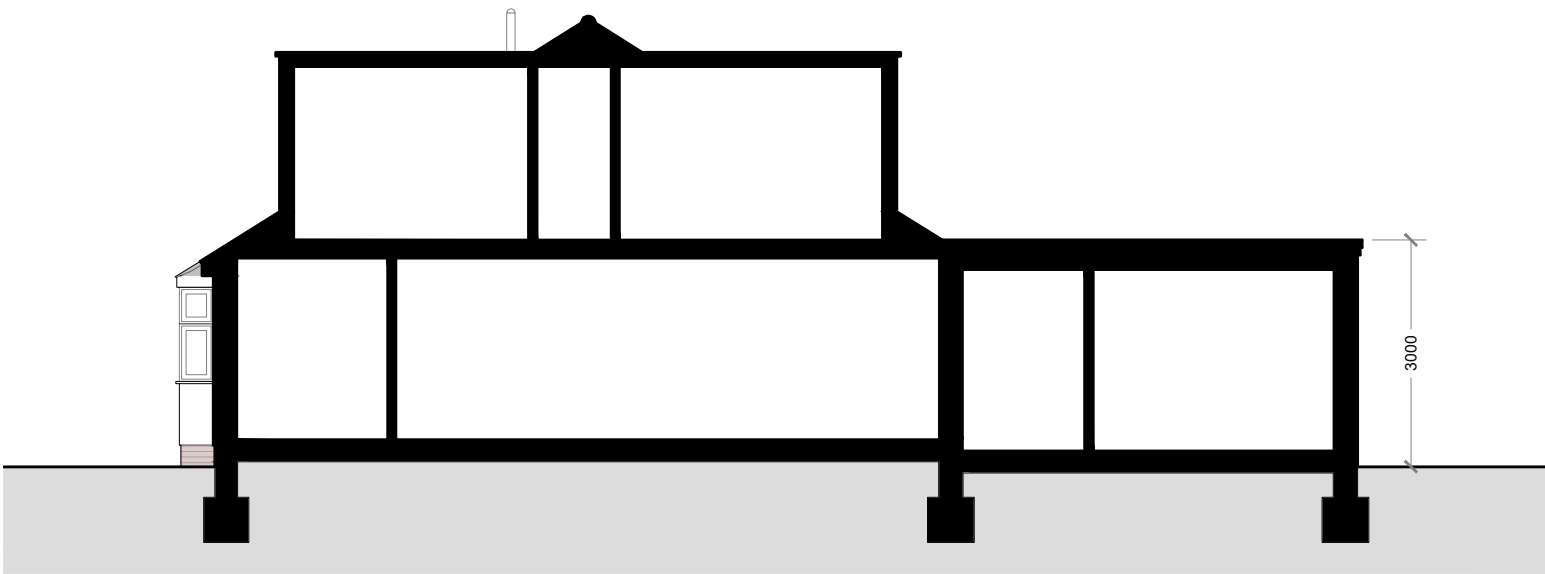

3 SECTION A
scale - 1:100



4 REAR ELEVATION
scale - 1:100

Use given dimensions over scaling, do not scale from this drawing unless for local authority purposes.

Dimensions to be checked on site prior to works with any discrepancies to be reported to Principal Designer immediately.

This drawing should be read in conjunction with other consultants information such as drawings, specifications, reports and calculations.

The client must abide by the construction design and management regulations 2015.

The building owner has a duty under the requirements of the party wall act 1996.

Works started without full approval from the local planning or building control authority are at the client, developer or contractors own risk with no liability accepted by ATP Architectural Design.

No liability is accepted by ATP Architectural Design for any loss of any sort or additional expense incurred consequent on any variation to the layout or specification that may be required as a result of site conditions, availability of materials, custom or practice, the requirements of the building inspector or any other circumstances.

- MATERIALS**
1. White render
 2. brick coursing to DPC
 3. Clay plain tiles
 4. GRP flat roof
 5. storm grey windows and doors

atp | ARCHITECTURAL
DESIGN

A PO13 0UG E info@atpad.co.uk M 07590 762966 W www.atpad.co.uk

Client: Gary Newing	Status: Planning
Address: 63 Geoffrey Avenue Widley PO7 5BH	Rev: .
Project: Single storey rear extension & enlargement of front/rear dormers	Date: 02/04/2026
Title: Proposed elevations	Scale: 1:100 @ A3
Drawing number: 26501-201-PL	Drawn: TKP

Rev: Description: By: Date:

ATP Architectural Design is the trading name of ATP Design Ltd (12131949) a private limited company in England and Wales, whose registered office is at 61 High Street, Cosham, Hampshire PO6 3BL. The Copyright of this drawing is held by ATP Architectural Design and is not to be reproduced in any way without prior written consent.

1:100 0 1m 2m 3m 4m 5m