



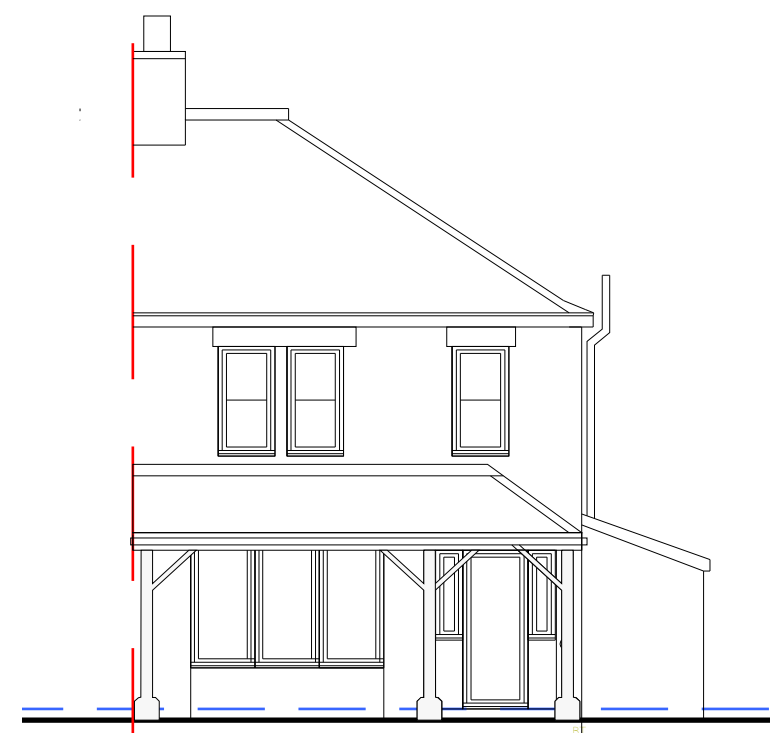


West Elevation



South Elevation

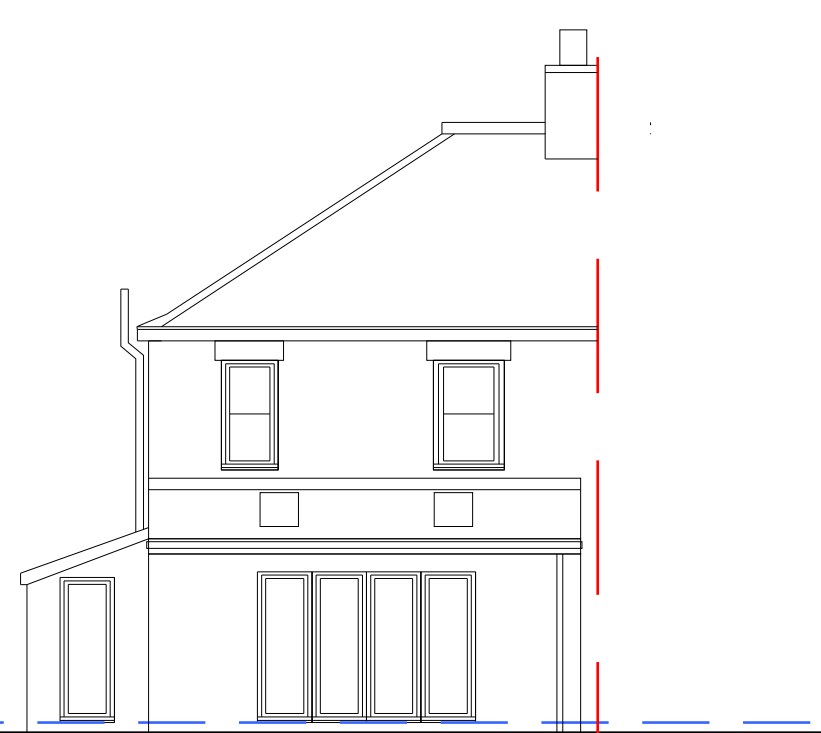

East Elevation

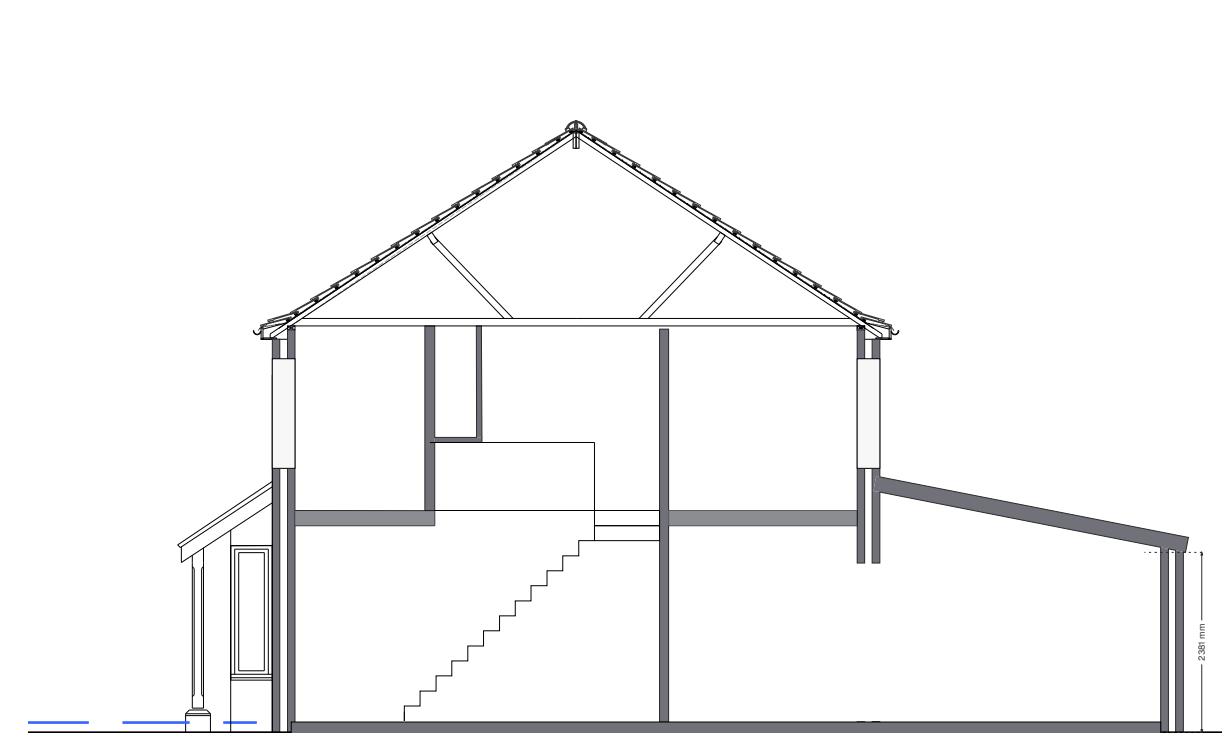

Typical Section

Existing Elevations


1:100

01

DT --




West Elevation

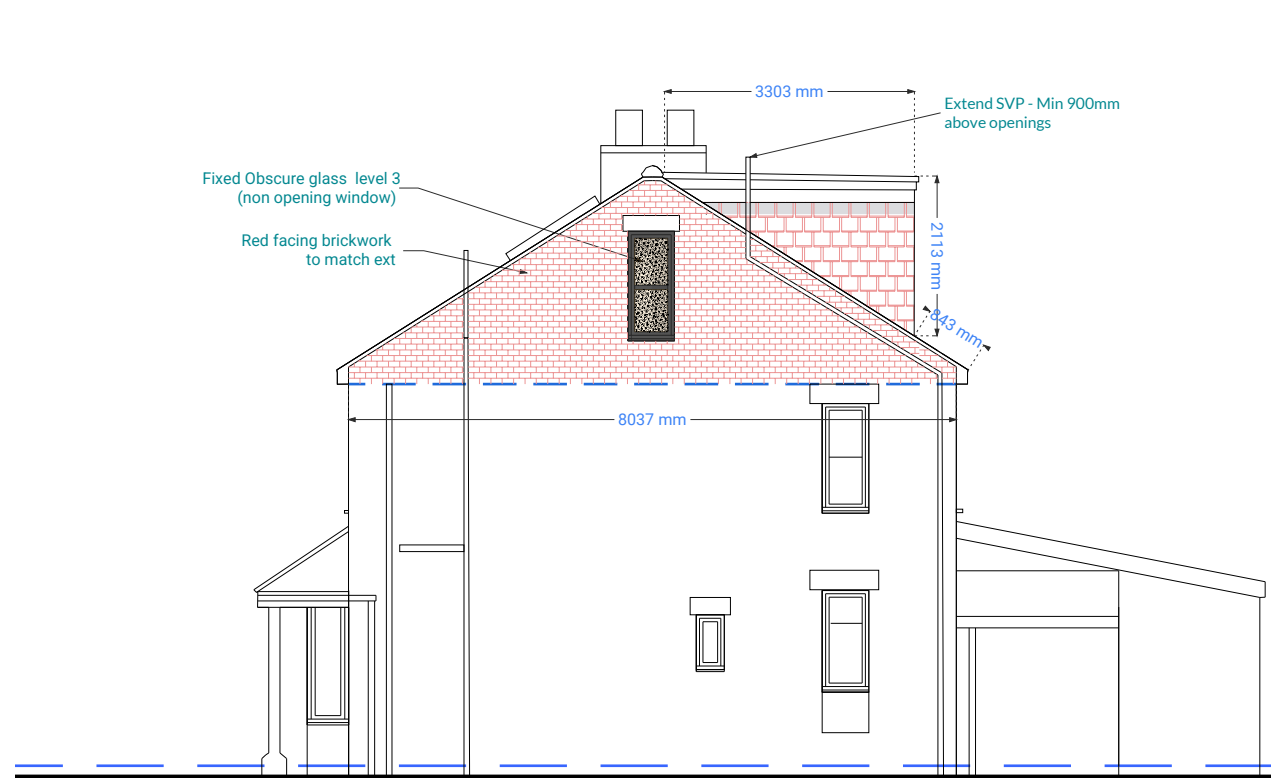

South Elevation



East Elevation

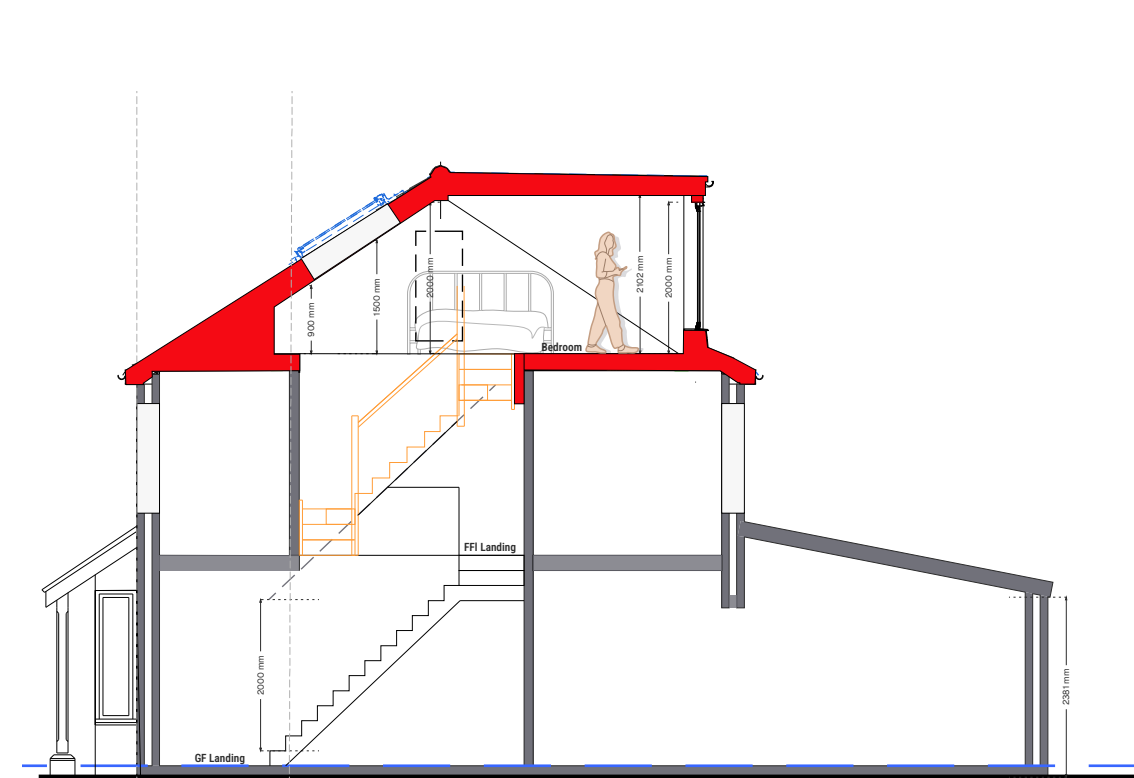

Typical Section

Proposed Elevations

1:100

02

DT --

PLANNING DRAWING

REV: A
DISCRIPTION: Planning
DATE: 09-03-26
CHECKED:

Loft Conversion

CLIENT : Sarah Kershaw

PROJECT ADDRESS : 72 Horndean Road, Emsworth PO10 7PU

Existing & Proposed Elevations

MADE BY: MCA

DATE: 19-03-26

SCALE: 1:100

PROJECT NO: 2241

DRAWING NO: 04.01 @A1


REV: A



MICIA Design
rchitectural
Consulting - Design - Build
Portsmouth - Southampton - Chichester - Hove - Guildford

02392 98 47 88
designers@mcadesign.uk

www.mcadesign.uk
f i s

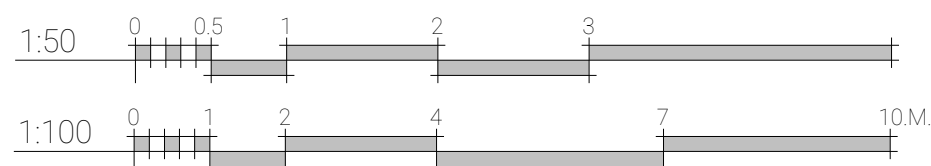

Chichester
Metro House, Northgate,
Chichester, PO19 1BJ

Hove
Creative Hub, Hove, Hove Business
Centre, Fonthill Rd, Hove BN3 6HA

Guildford
Parallel House, 32 London Rd,
Guildford, GU1 2AB

Waterlooville
Sapphire Ridge
Hampshire, PO7 8NY

Southampton (HQ)
Freedom Works Mount Pleasant Road,
Southampton, SO14 0QB