


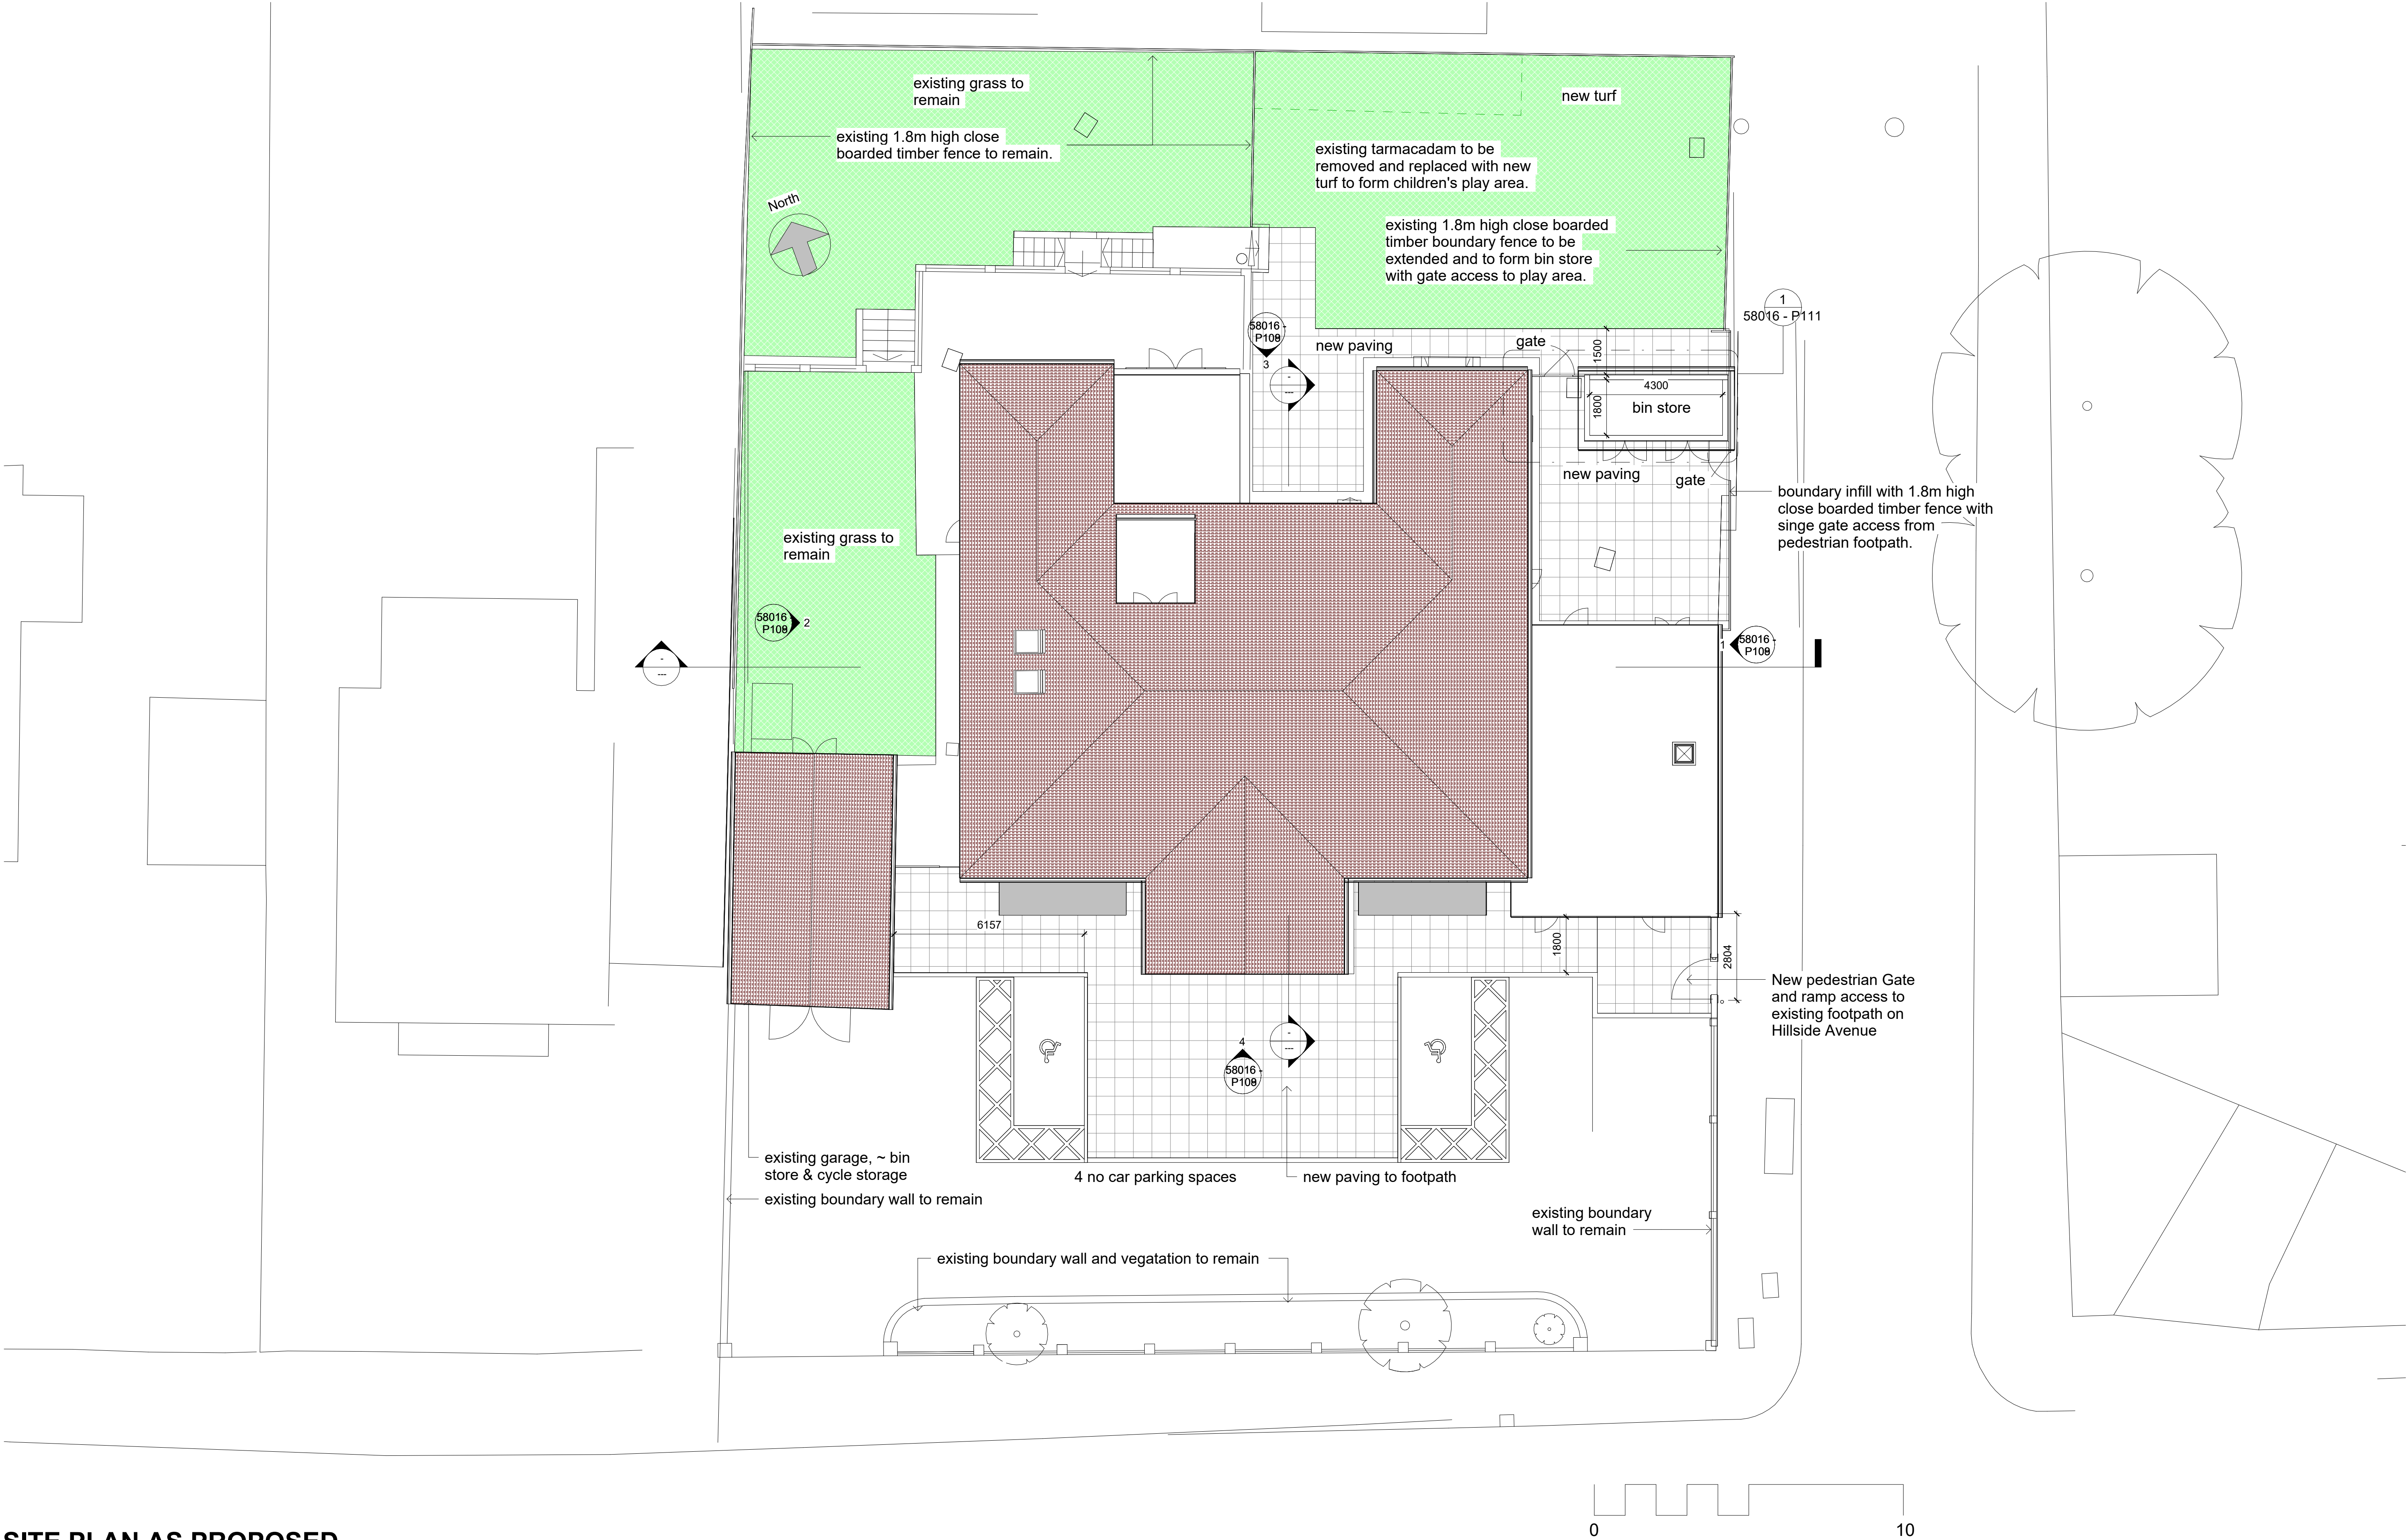

SITE PLAN AS PROPOSED
1 : 100

© MAC DESIGN CONSULTANCY SERVICE LTD.
• No part of this drawing may be reproduced without written consent.
• Where dimensions are not given, drawings must not be scaled and the matter referred to MAC.
• In the event of any dimensional conflict between MAC drawings, the matter must be referred to MAC for clarification.
• All contractors must visit site and be responsible for taking and checking all dimensions relating to this work. Any discrepancies in dimensions or details on or between these drawings/specifications should be drawn to the attention of the MAC and/or the engineer in writing for clarification.
• Do not scale from this drawing and work from figured dimensions only.

Rev	Notes	Date	Chk	By
A	CLIENT CHANGE	20.02.2026	PB	SS
B	PARKING BAY REVISED	07.04.2026	PB	SS

© Copyright Reserved. MAC Design Consultancy Services Ltd

MAC
Design Consultancy
Services Limited
RIBA
Architecture.com
A: 7 Harp Lane, 7th Floor
London, EC3R 6DP
T: 01908 231297
E: contact@macconsultingtd.com
W: www.macconsultingtd.com

Date: 27/08/2024
Drawn By: SS
Checked By: PB
Scale @ A1:
Scale @ A3:
CAD File No:

C:\Users\SarahSullivan\OneDrive - MA Cost Consulting
Ltd\Desktop\S8016 Havant Borough Council 7-9 London Road\S8016
-MAC 7-9 London Road STAGE 3 PLANNING CLIENT CHANGE.rvt

HAVANT BOROUGH COUNCIL
7-9 LONDON ROAD
P07 5AT

SITE PLAN AS PROPOSED
Stage 3 PLANNING

58016 - P100

B
Revision