


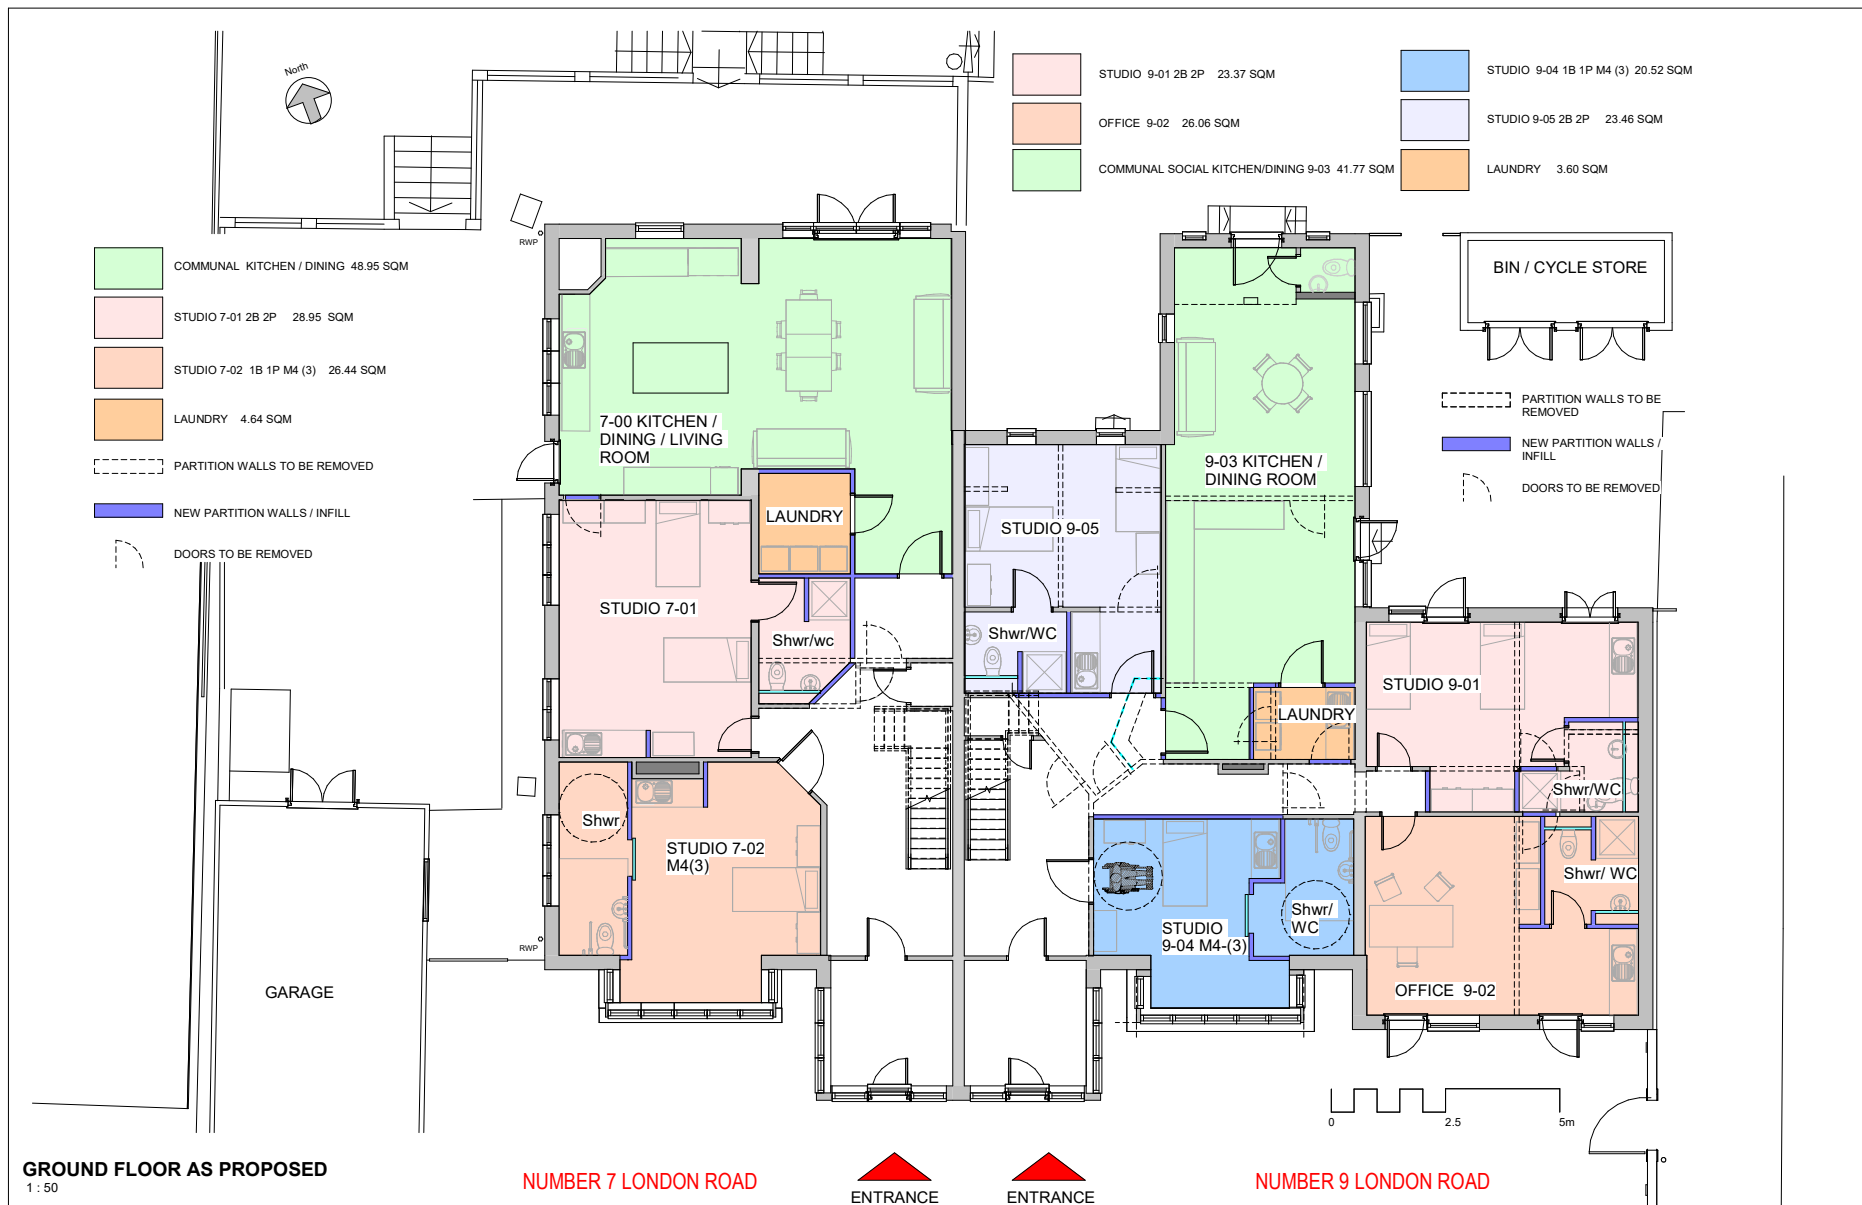

© MAC DESIGN CONSULTANCY SERVICES LTD

No part of this document may be reproduced without written consent.
All dimensions are in millimetres unless otherwise stated.
In the event of a conflict between the drawings, the text shall prevail.
All contractors must read the entire specification for taking and checking all dimensions relating to the work. Any discrepancies should be drawn to the attention of the architect and it is the responsibility of the contractor to ensure that the work is carried out in accordance with the specification.

© Copyright Reserved. MAC Design Consultancy Services Ltd

Rev	Issue	Date	By
1	CLIENT CHANGE	20.02.2024	PB

MAC

Design Consultancy Services Limited

A-7 Thurgate Lane, 7th Floor

London, EC3N 8DP

T: 0208 232297

E: contact@macconsulting.co.uk

W: www.macconsulting.co.uk

RIBA #

Architects.com

Date: 23/08/2024

Drawn by: SS

Checked by: PB

Scale @ A1

CAD file ref:

C:\Users\Sarah\Documents\OneDrive - MA Cost Consulting Ltd\Drawings\08016 Havant Borough Council 7-9 London Road\08016 MAC 7-9 London Road STAGE 3 PLANNING CLIENT CONSULT.vit

HAVANT BOROUGH COUNCIL

7-9 LONDON ROAD

P07 SAT

GROUND FLOOR PLAN AS PROPOSED

Stage 3 PLANNING

58016 - P105

A