


Existing West Elevation

Existing East Elevation

Existing North Elevation

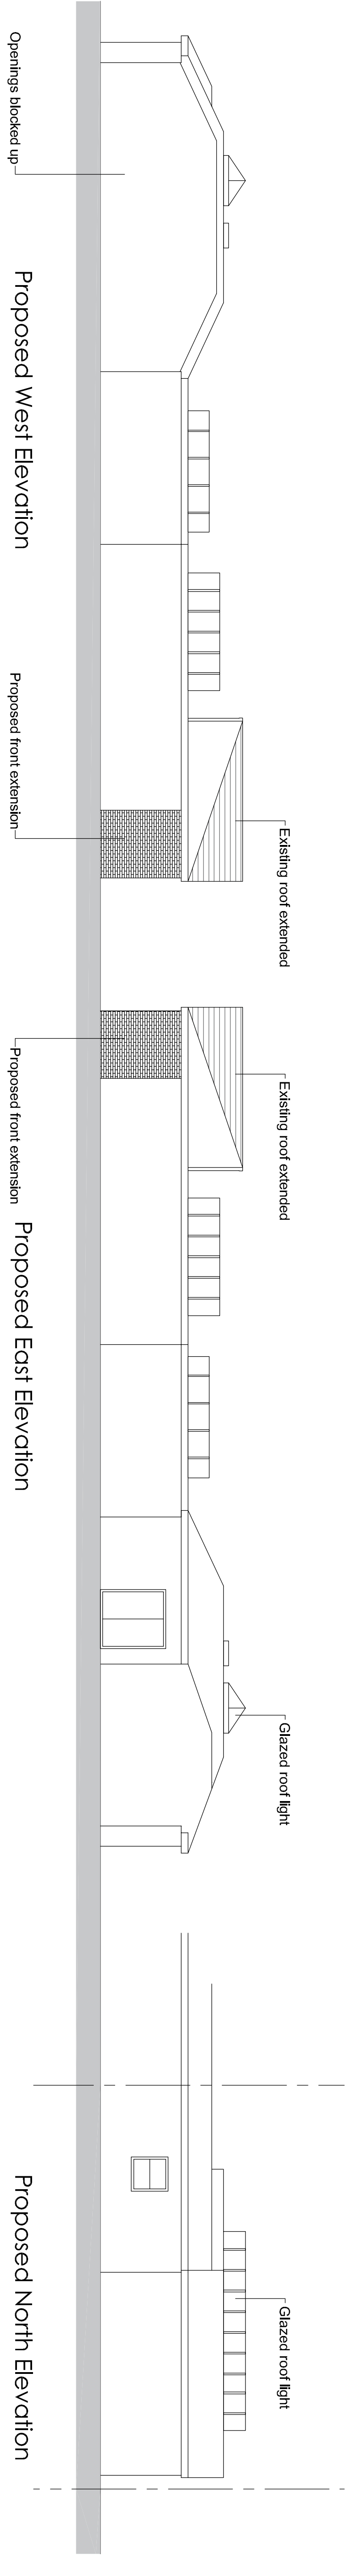


Proposed West Elevation

Proposed East Elevation

Proposed North Elevation



Proposed Street Scene (south elevation)

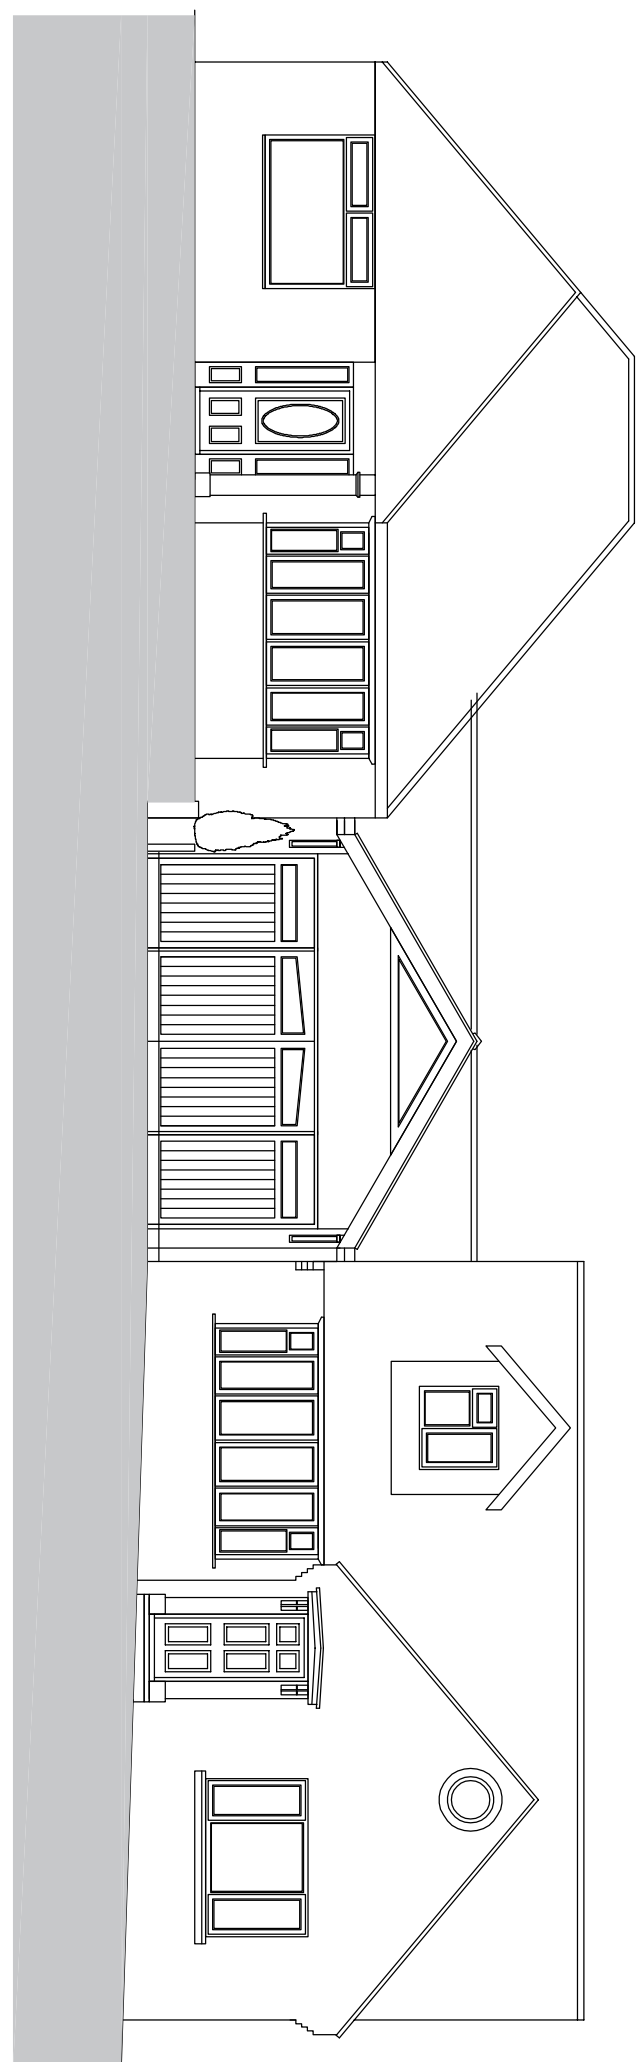

Existing Street Scene (south elevation)

Revision	Description	Date	Drawn
1	Initial Design	31/03/26	CF
2	Final Design	31/03/26	CF

Project:

Mr. S Budd
6-8 Hazelwood Avenue,
Havant,
PO9 3RE

Drawing Title:
Existing and Proposed Elevations

Chris Flint Associates Ltd			
CHARTERED SURVEYORS - PROJECT MANAGERS			
DEVELOPMENT CONSULTANTS			
Drawn By	Date	SHEET SIZE	Approved By
CF	31/03/26	A1	CF

Drawing No.	Revision	Scale
CFA FULL 02		1-100

PLANNING

BECKWOOD - 20 QUEENS ROAD - WATERLOO TILE - PO7 3SR
tel: 023 92 42344
Email: chris@flintassociates.co.uk

