

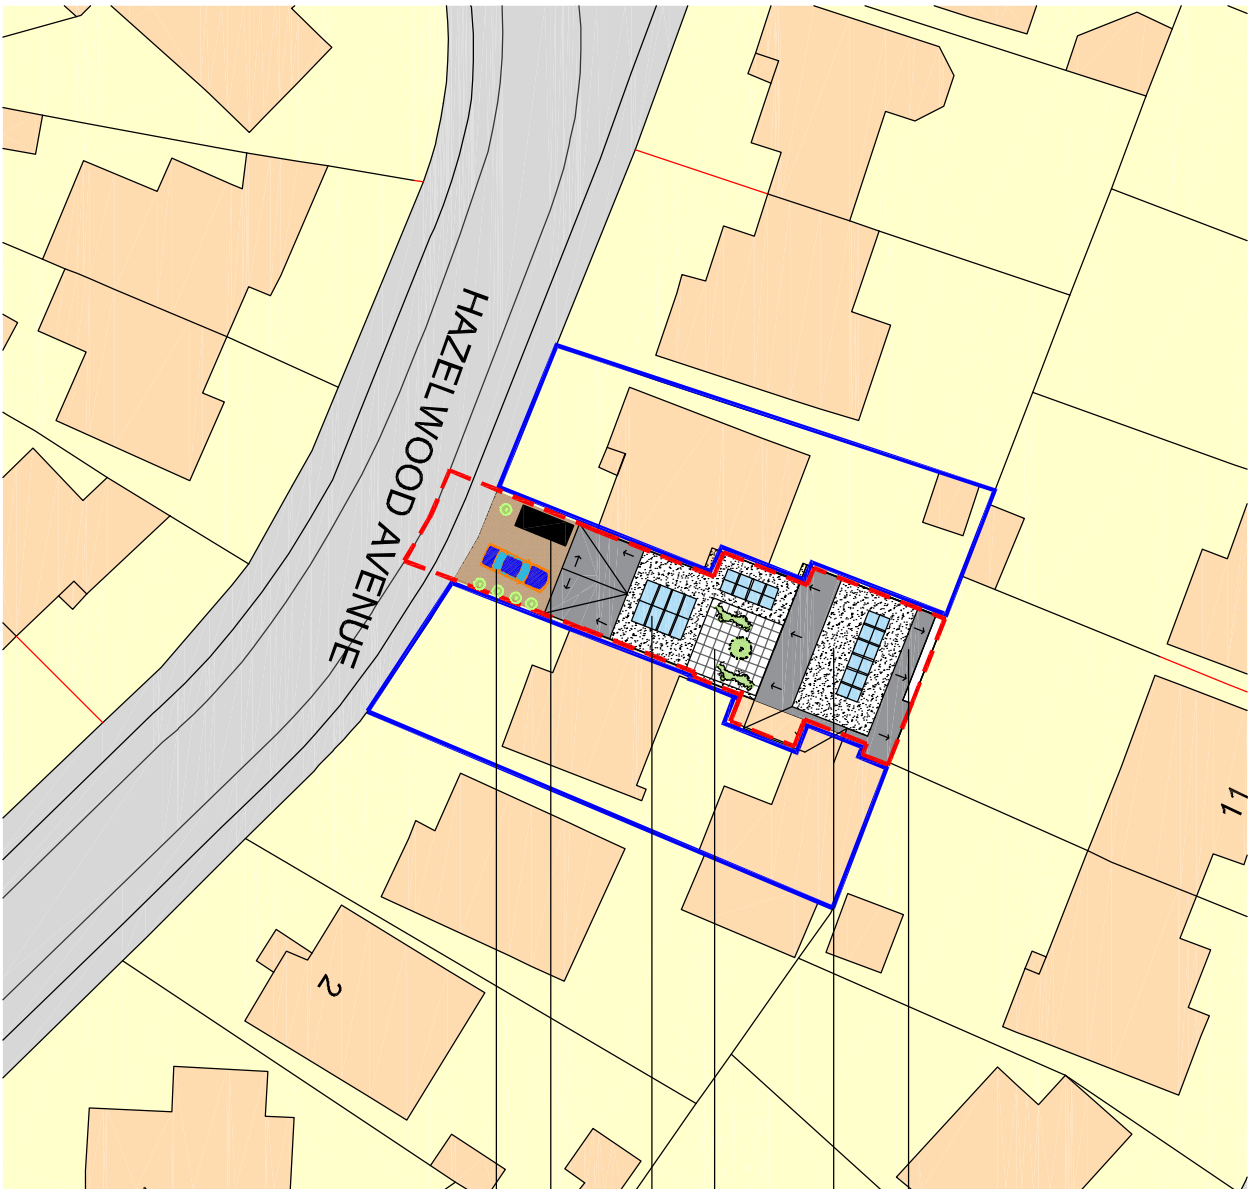
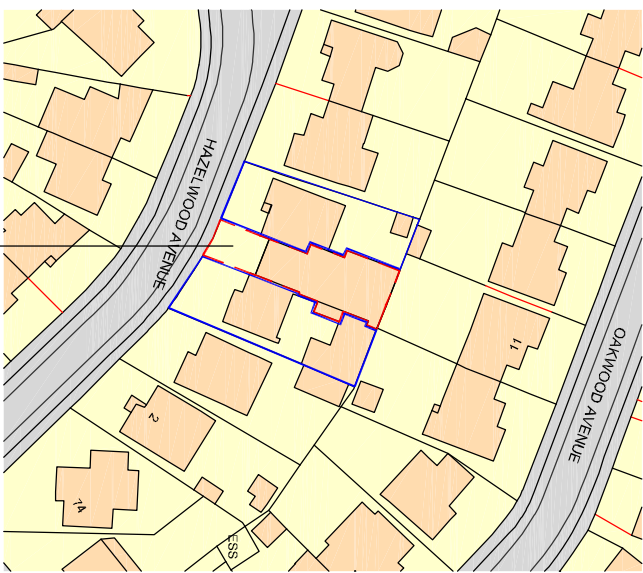



All dimensions to be checked on site prior to commencement of any construction works. Figure dimensions are to be used in preference to scaled dimensions.

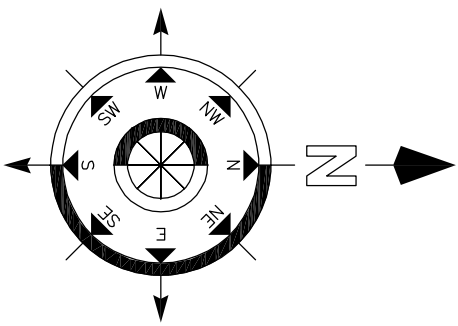


Application Area 241 sqm

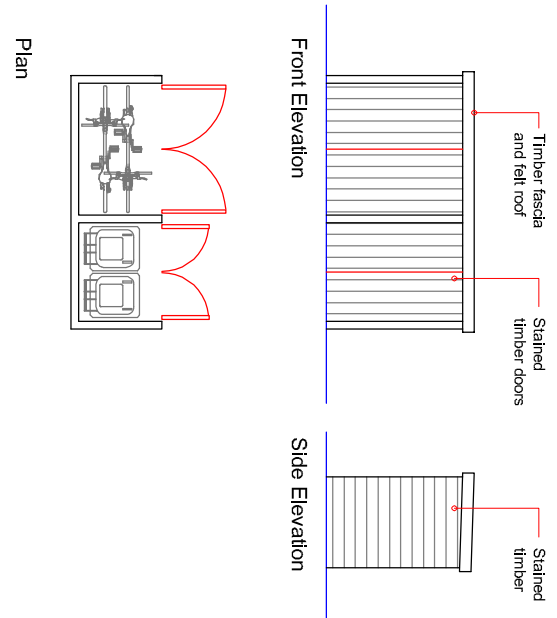


Refuse and Cycle Store

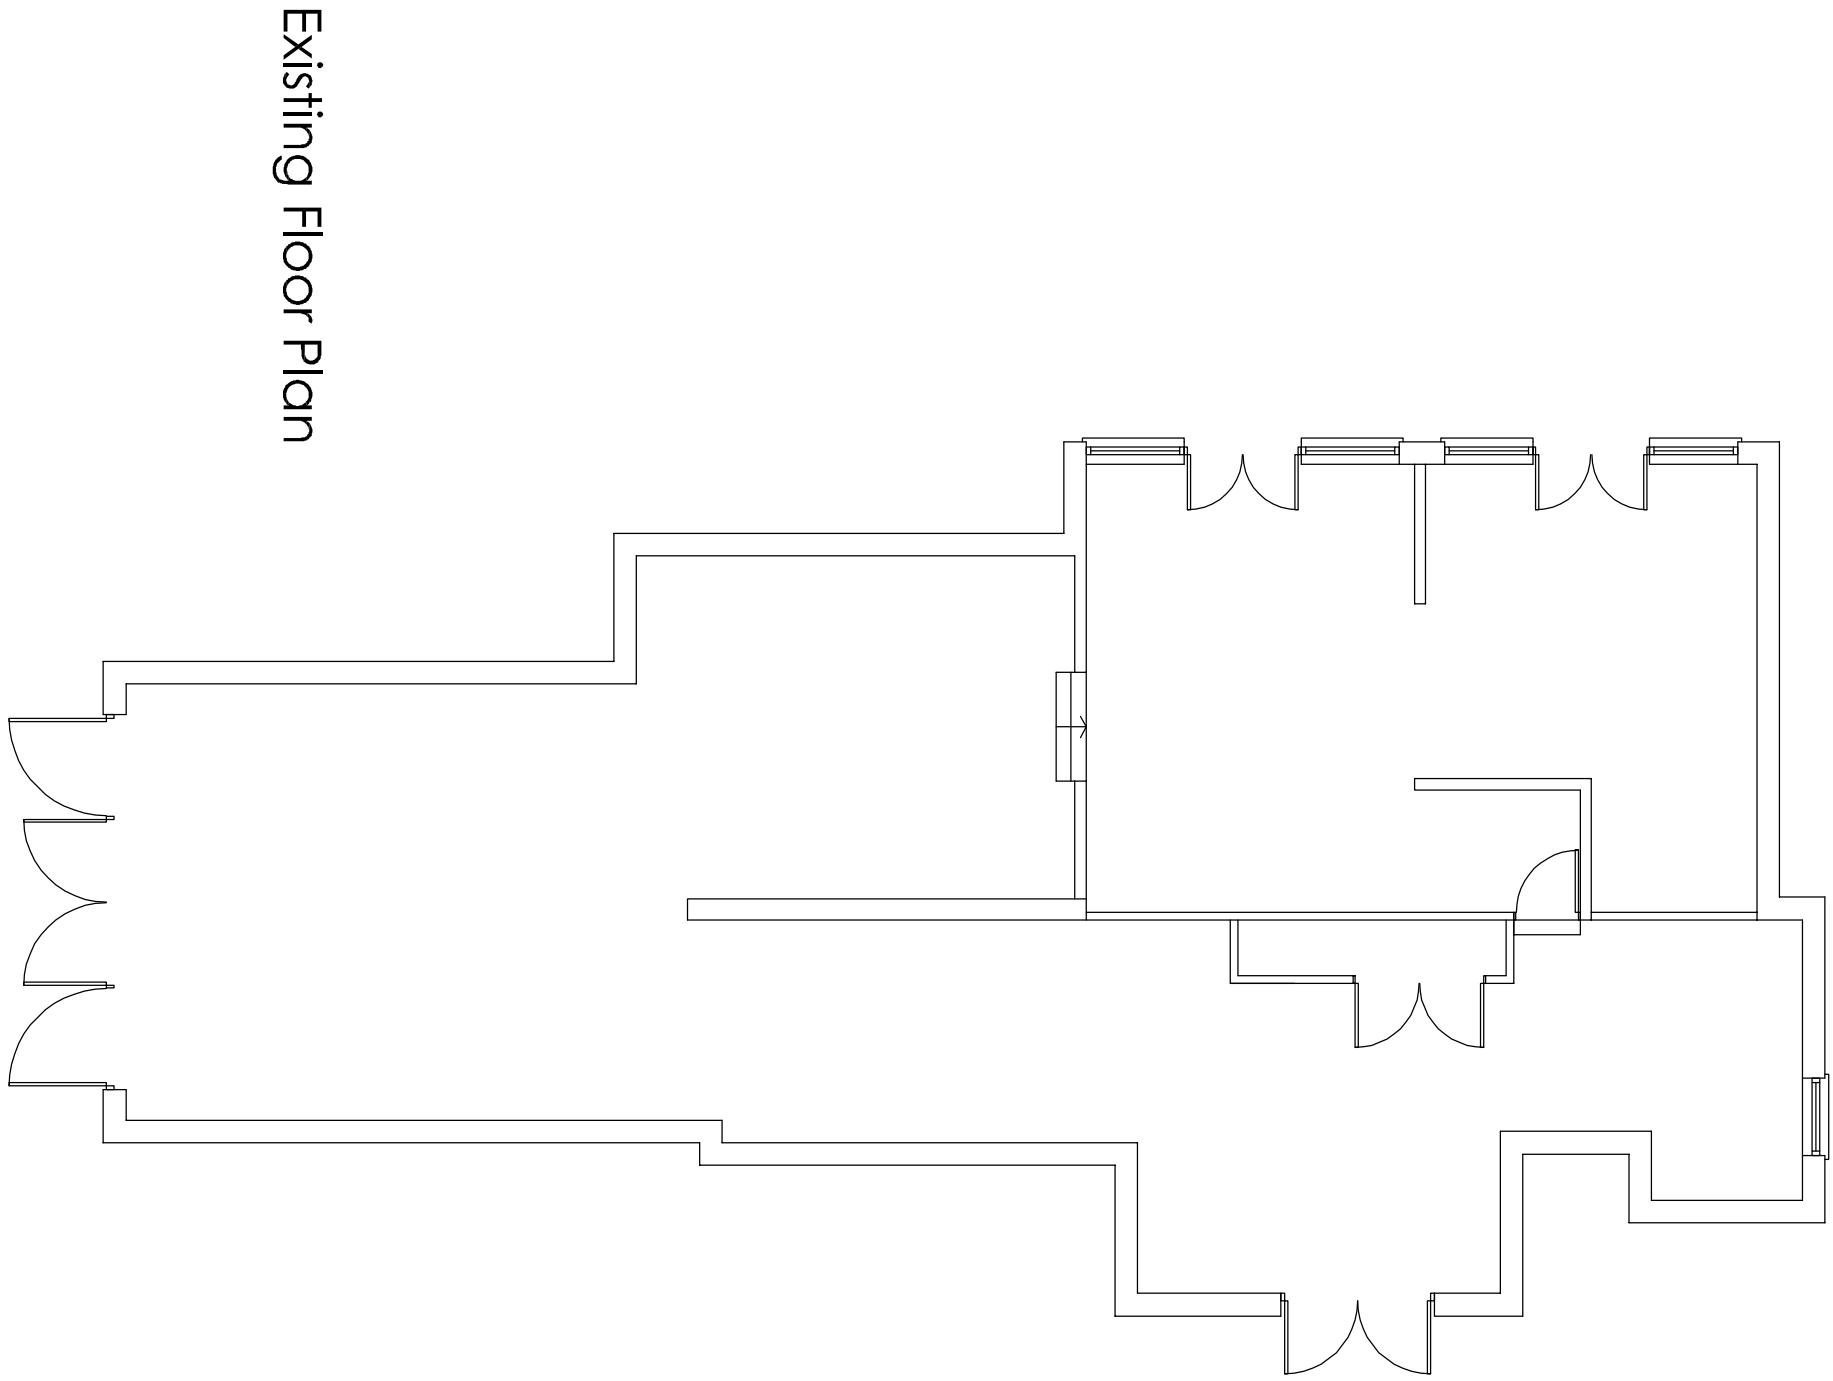


Existing Floor Plan

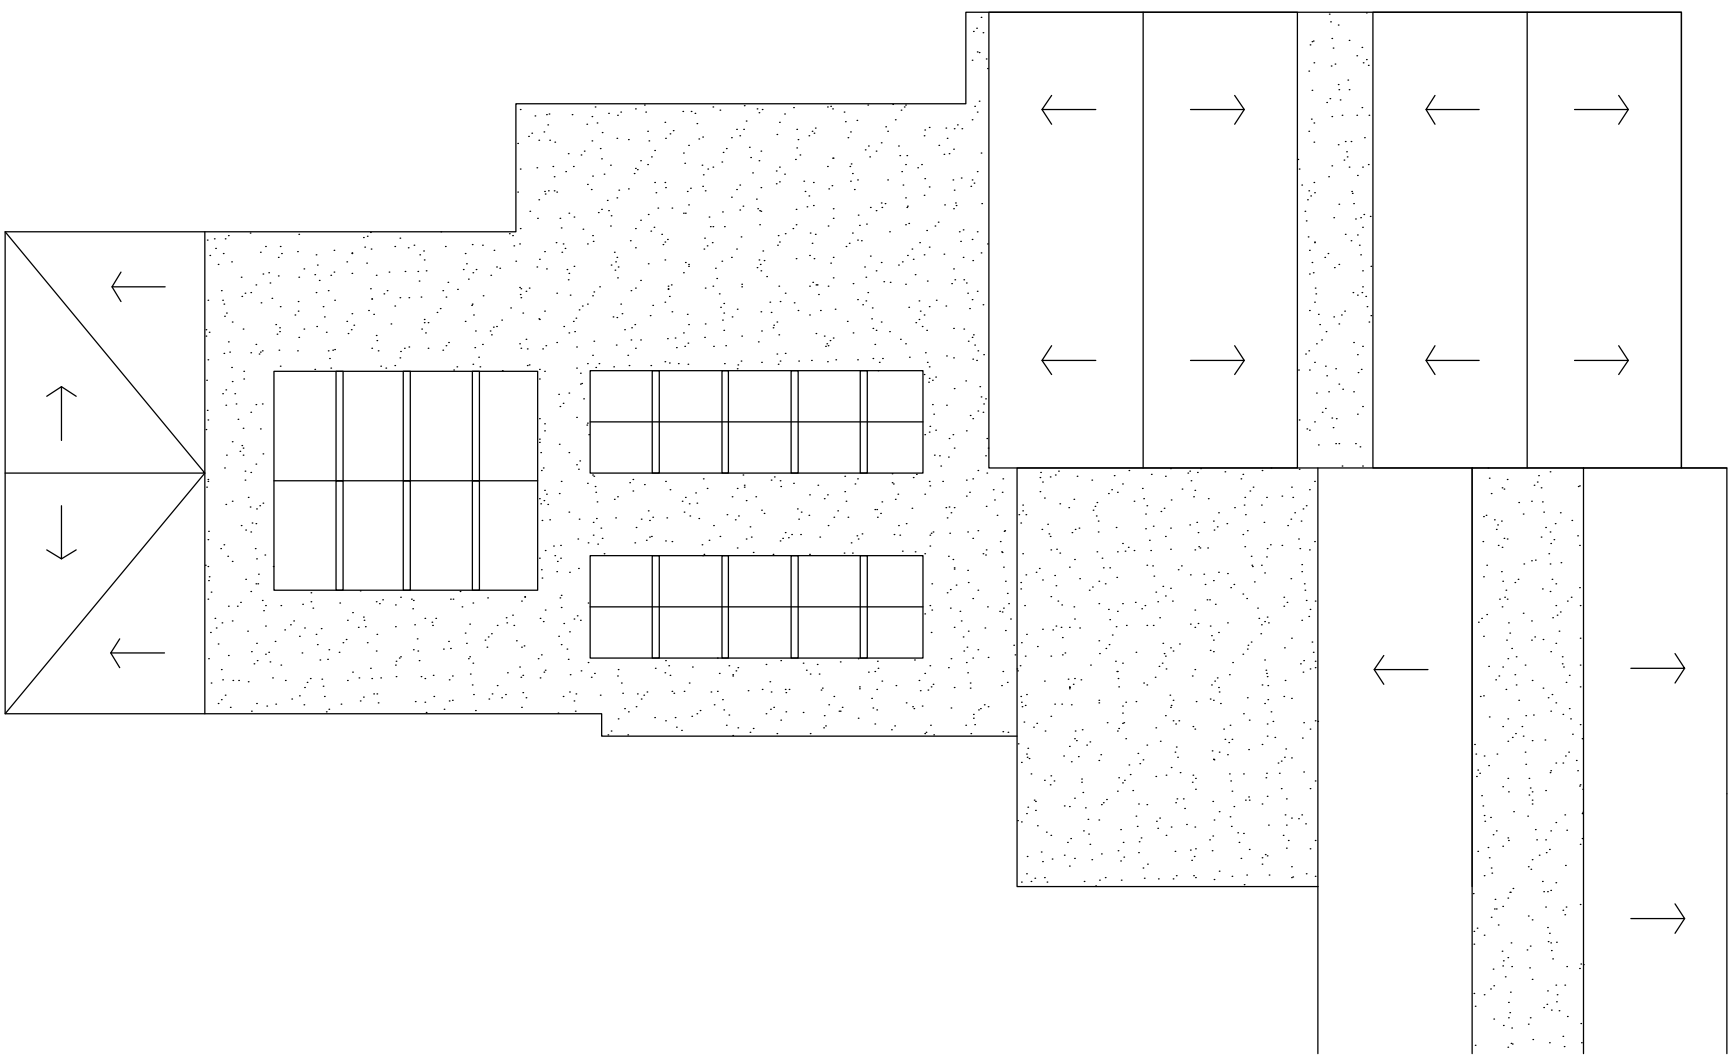

Existing Roof Plan

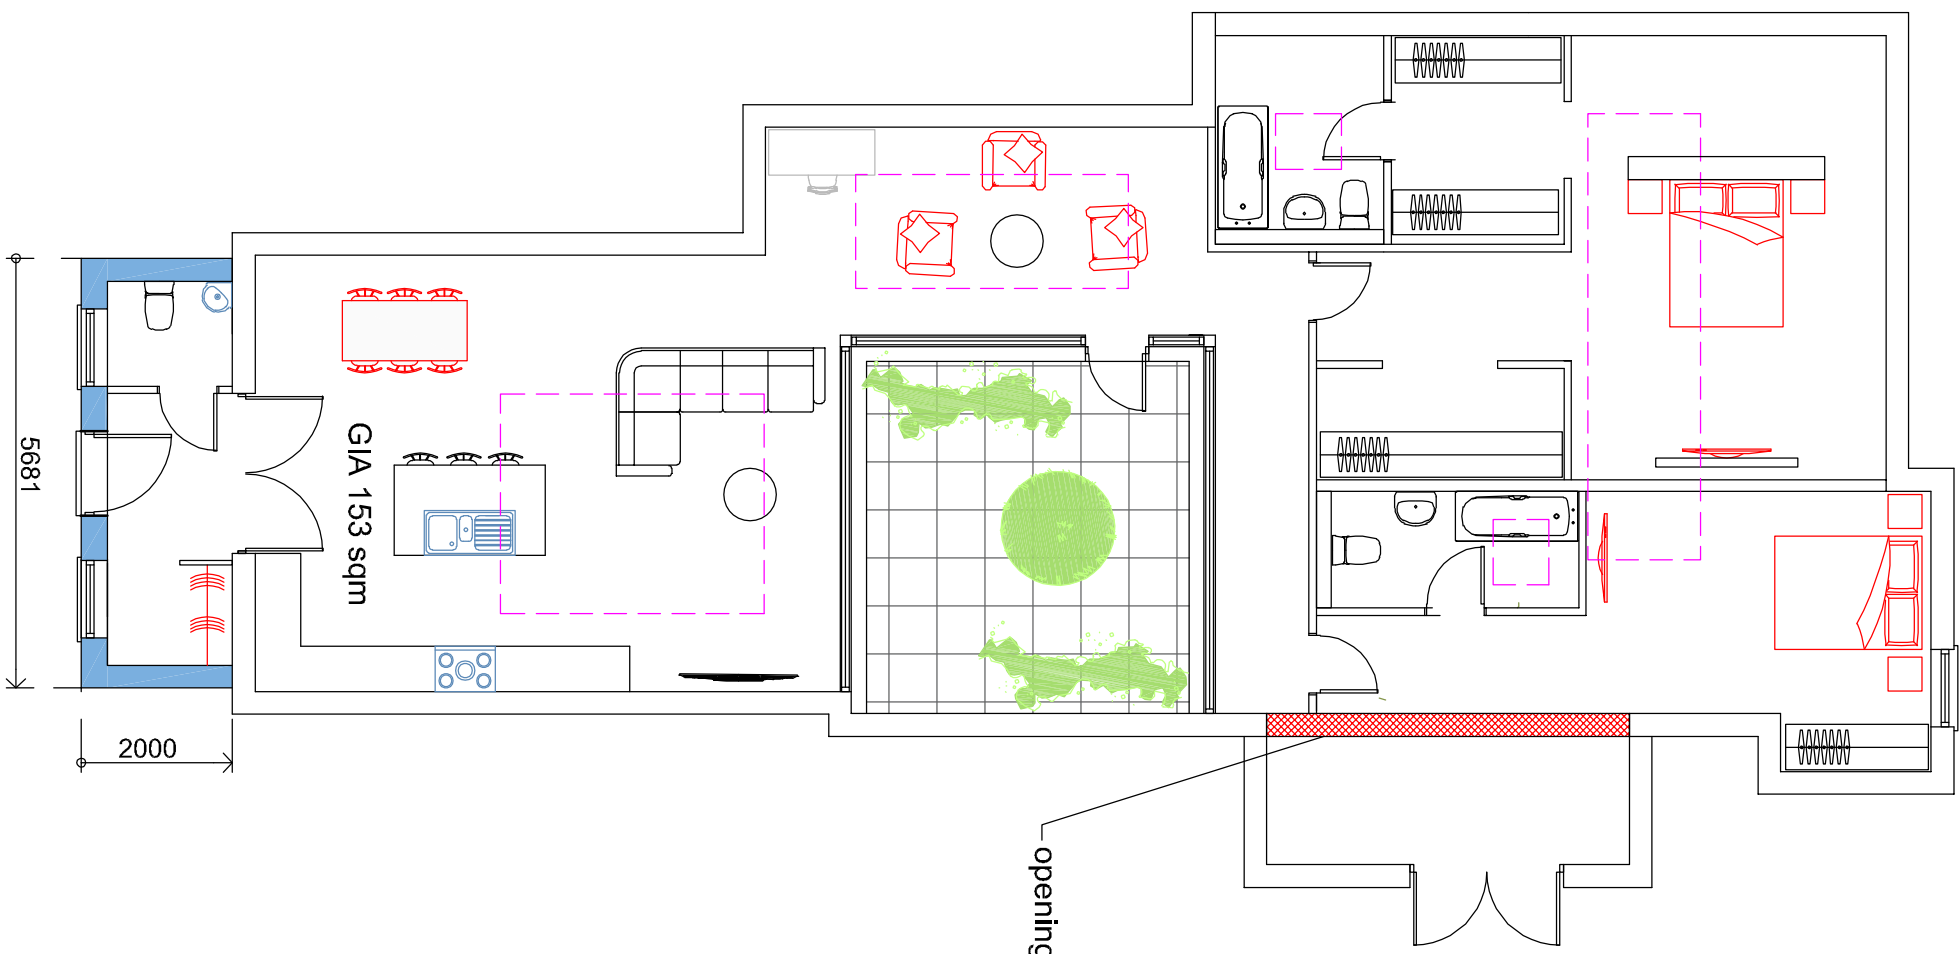

Proposed Floor Plan

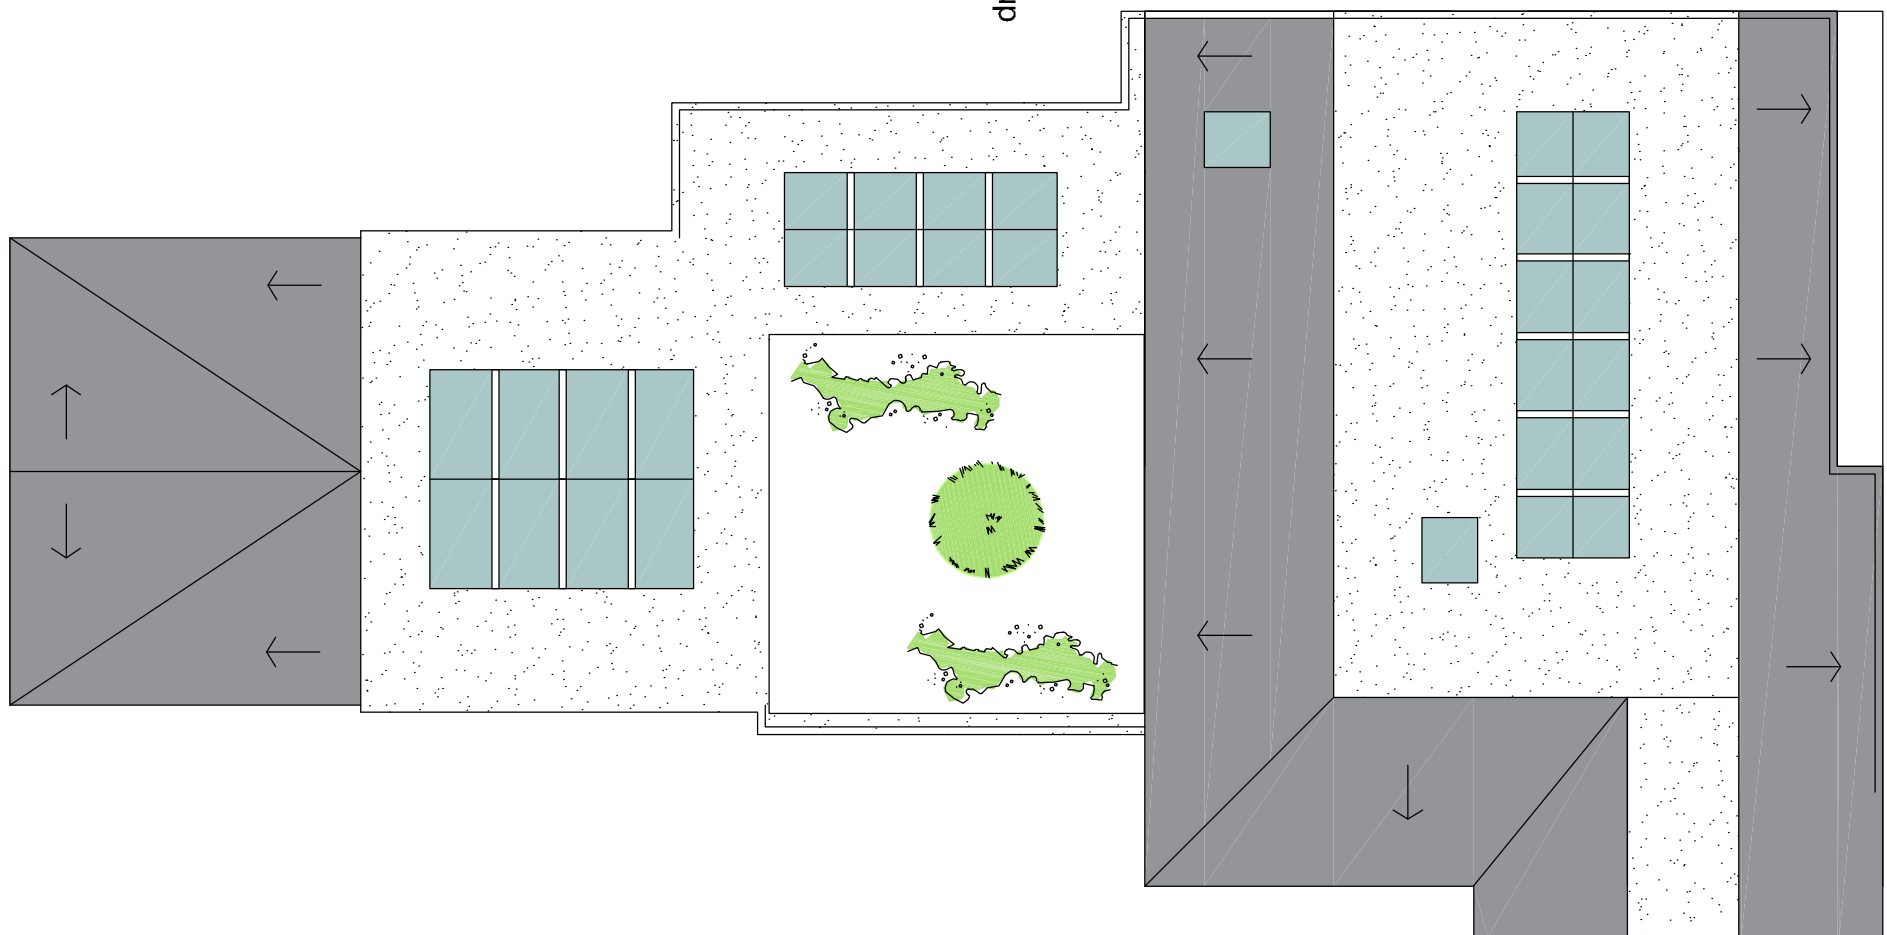

Proposed Roof Plan

Revision	Description	Date	Drawn

Project:
Mr S Budd
6-8 Hazelwood Avenue,
Havant,
PO9 3RE

Drawing Title:
Proposed Floor Plans


Chris Flint Associates Ltd			
CHARTERED SURVEYORS - PROJECT MANAGERS			
DEVELOPMENT CONSULTANTS			

Drawn By	Date	SHEET SIZE	Approved By	Date
CF	31/03/26	A1		
Drawing No.		Revision	Scale	
CFA	FULL	01	1-100	

PLANNING

HEZELWOOD - 20 QUEENS ROAD - WATERLOO TILES - PO7 3SR
tel: 023 92 43244
Email: chrisflintassociates@gmail.com

Scale in Metres

 

Scale in Metres




Scale in Metres



Scale in Metres



Scale in Metres

 

Scale in Metres



Scale in Metres

