



NOTE:
OTHER THAN FOR THE PURPOSES OF PLANNING, DO NOT SCALE THESE DRAWINGS.
USE WRITTEN DIMENSIONS ONLY. ALL DIMENSIONS TO BE CHECKED ON SITE PRIOR TO COMMENCEMENT OF WORK.


THIS DRAWING IS THE COPYRIGHT OF **SIMPSON HILDER ASSOCIATES LIMITED** AND MAY NOT BE REPRODUCED, COPIED OR ALTERED IN ANY WAY WITHOUT WRITTEN AUTHORITY

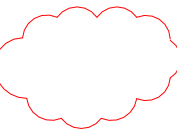

REVISION CLOUD

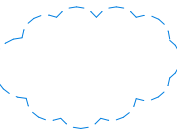

TO BE CONFIRMED

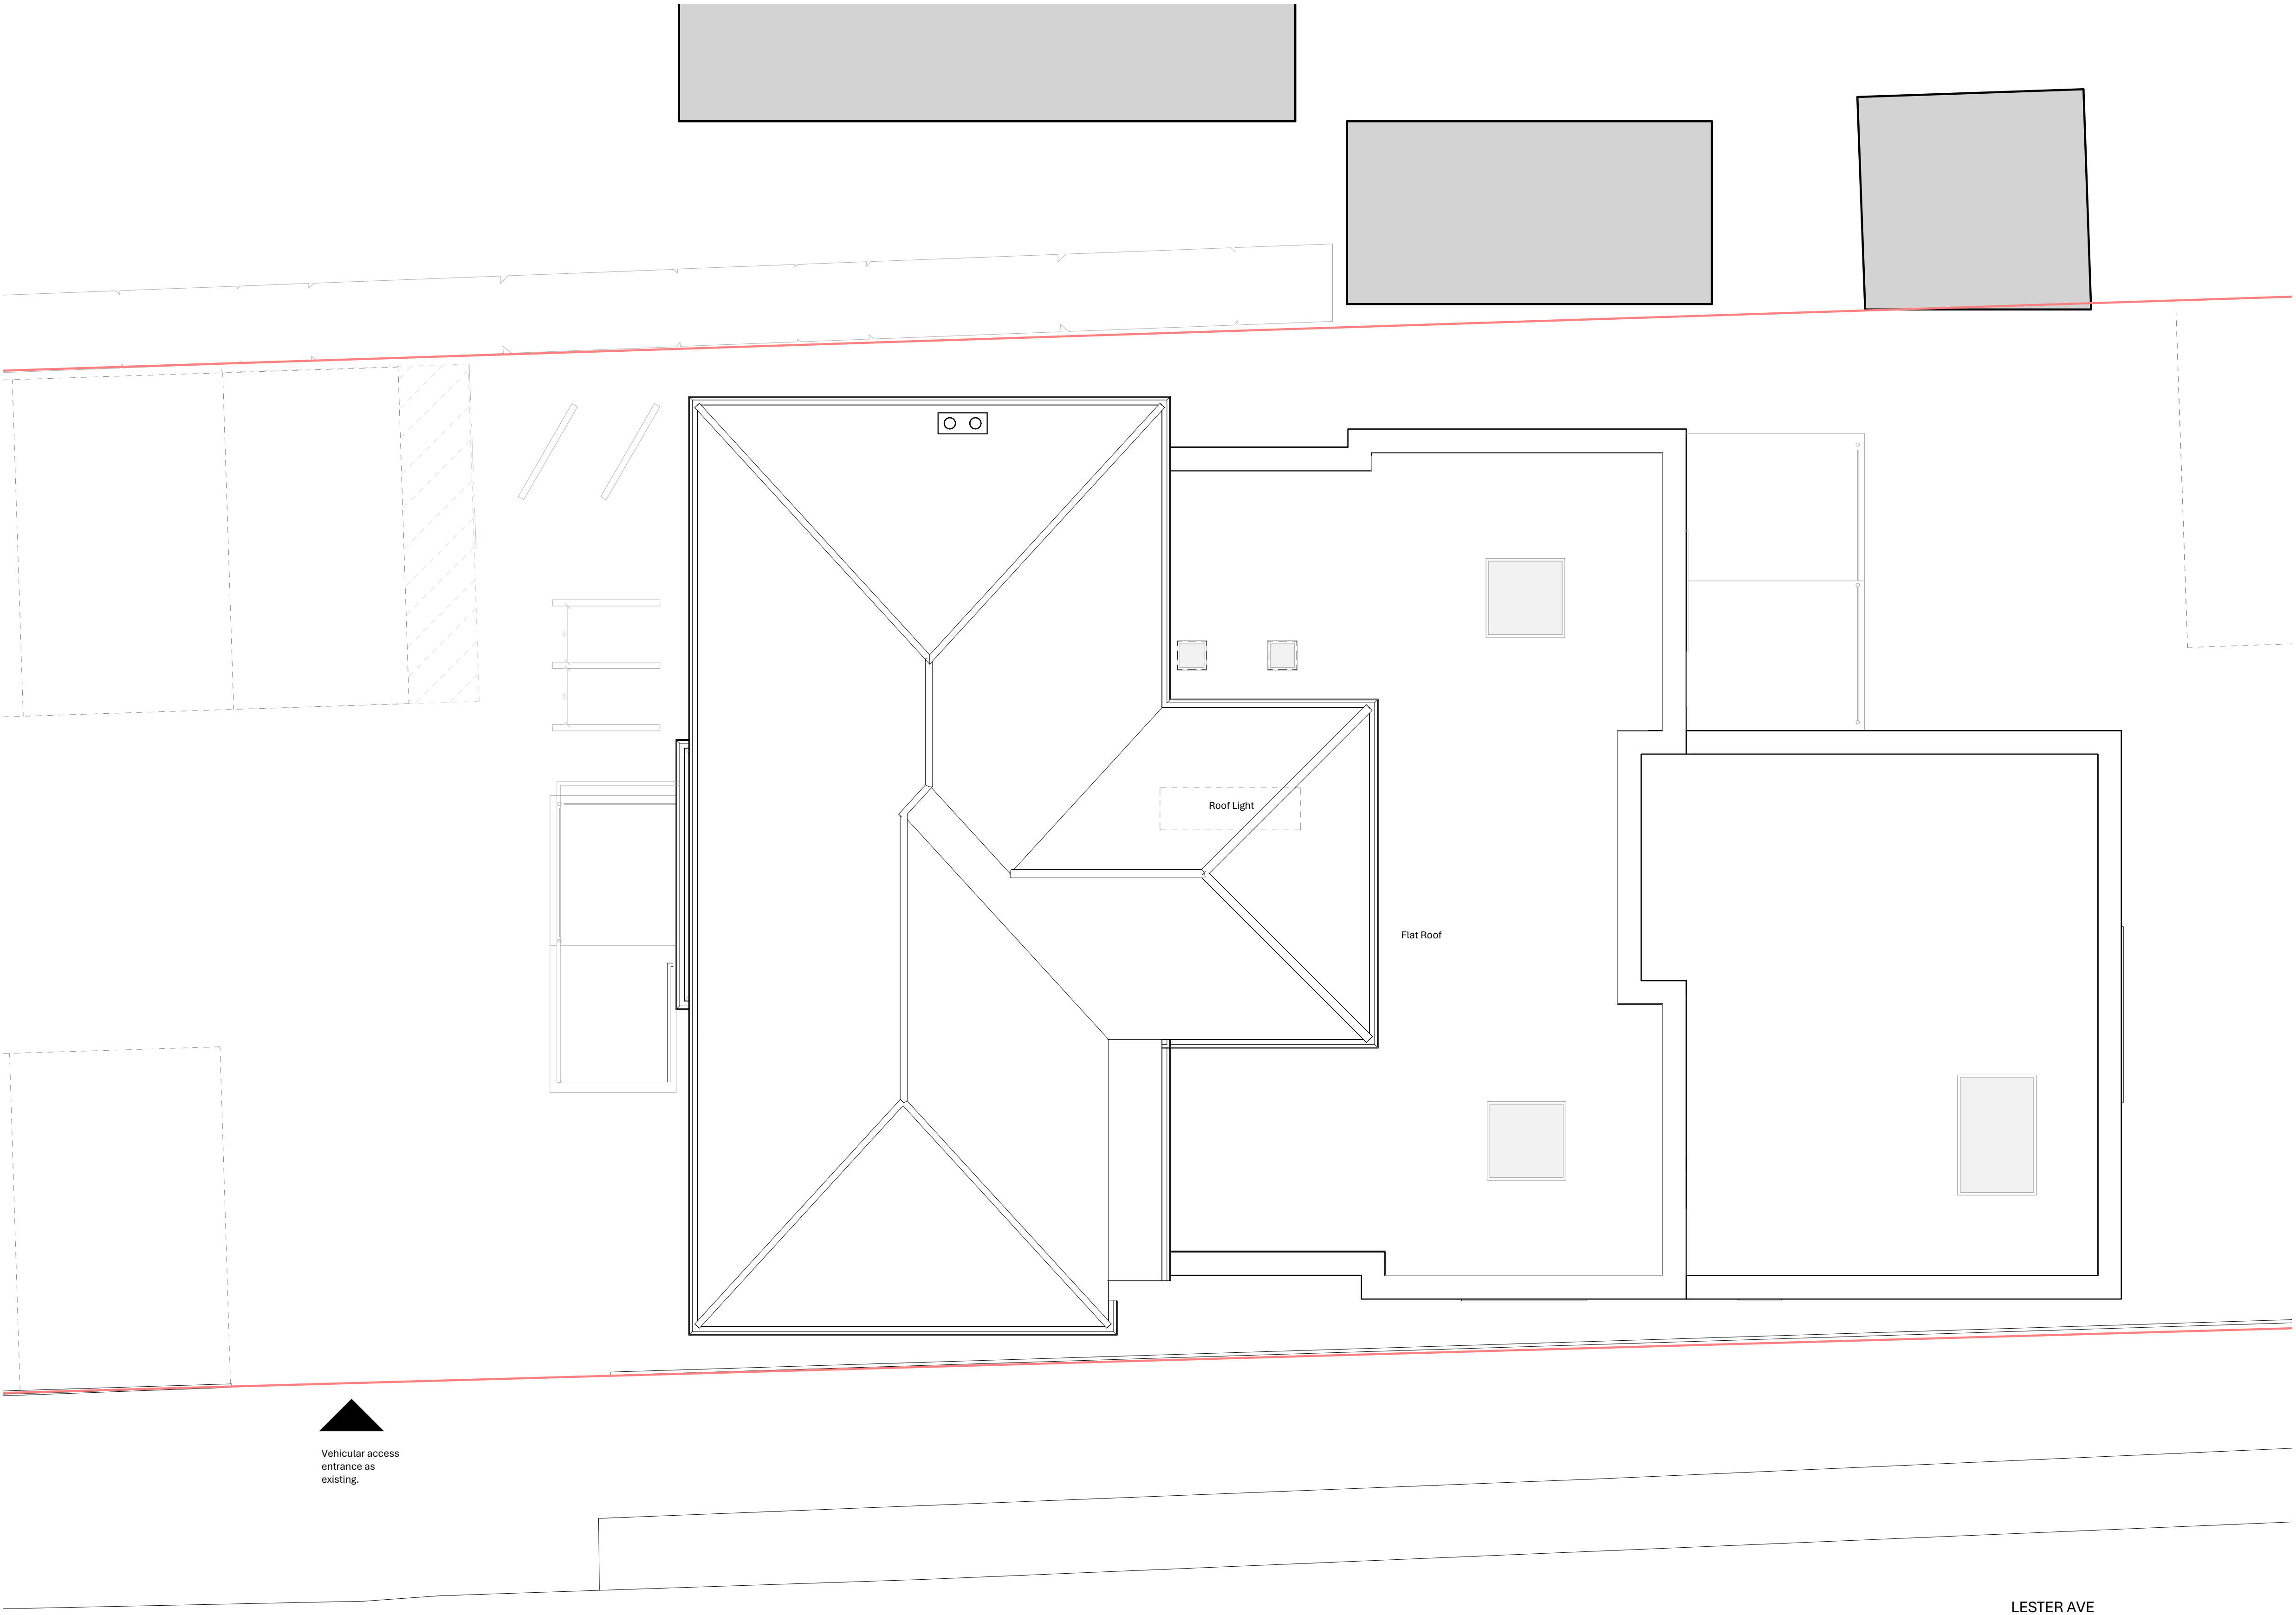

Extent of
Proposed
Works

Proposed Roof Plan
1 : 50

B	27/03/24	Staff Bike Hoops	ZR
A	21/02/24	Parking and Landscaping adaptations	ZR
Rev	Date	Description	By

Chartered Architects & Surveyors
023 8028 3798 | simpsonhilder.co.uk

Project

PARKWAY DENTAL CARE,
100 BEDHAMPTON ROAD,
HAVANT, PO9 3EZ

Description

PROPOSED ROOF PLAN

PLANNING

Drawn	Checked	Scale	Date
IDH	MR	1 : 50	25/02/26
Drawing No. 9967-112			Revision B

Original size 100mm @A1

PRELIMINARY
ONLY

