



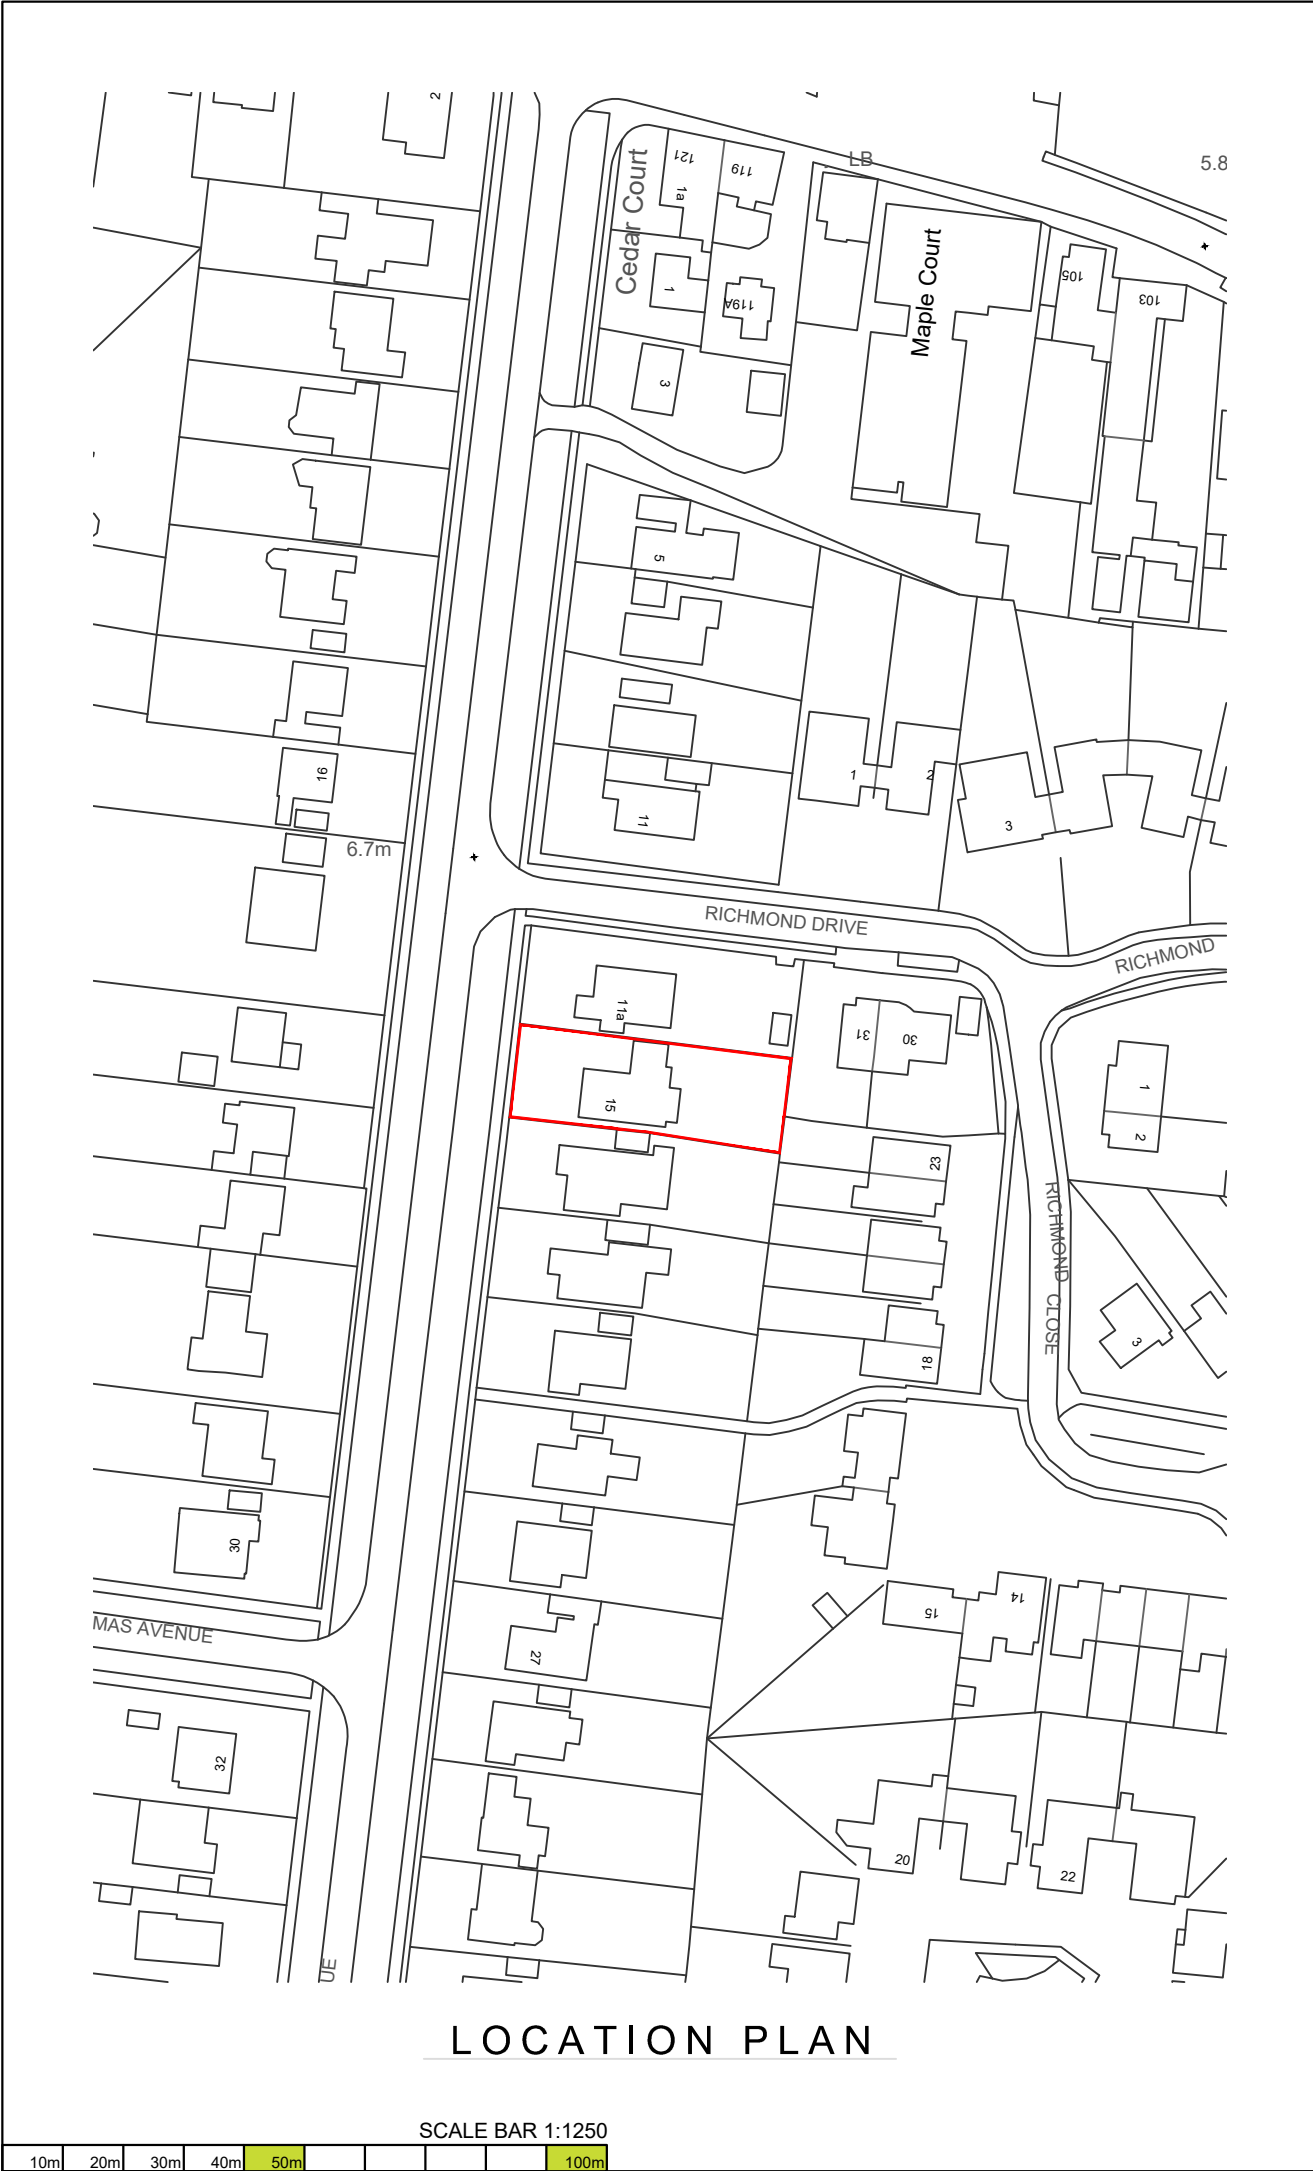

© Crown Copyright
All right reserved
Reproduced by Permission
Licence No.100046837

NOTES

- Data within this drawing provided by Ordnance Survey. Please note that Ordnance Survey can only guarantee accuracy to 0.9m for maps at this scale. CAAD Ltd. accept no responsibility for the accuracy of the Ordnance Survey boundaries. It is strongly recommended that a land survey is carried out should the development rely on the accuracy of these boundaries.

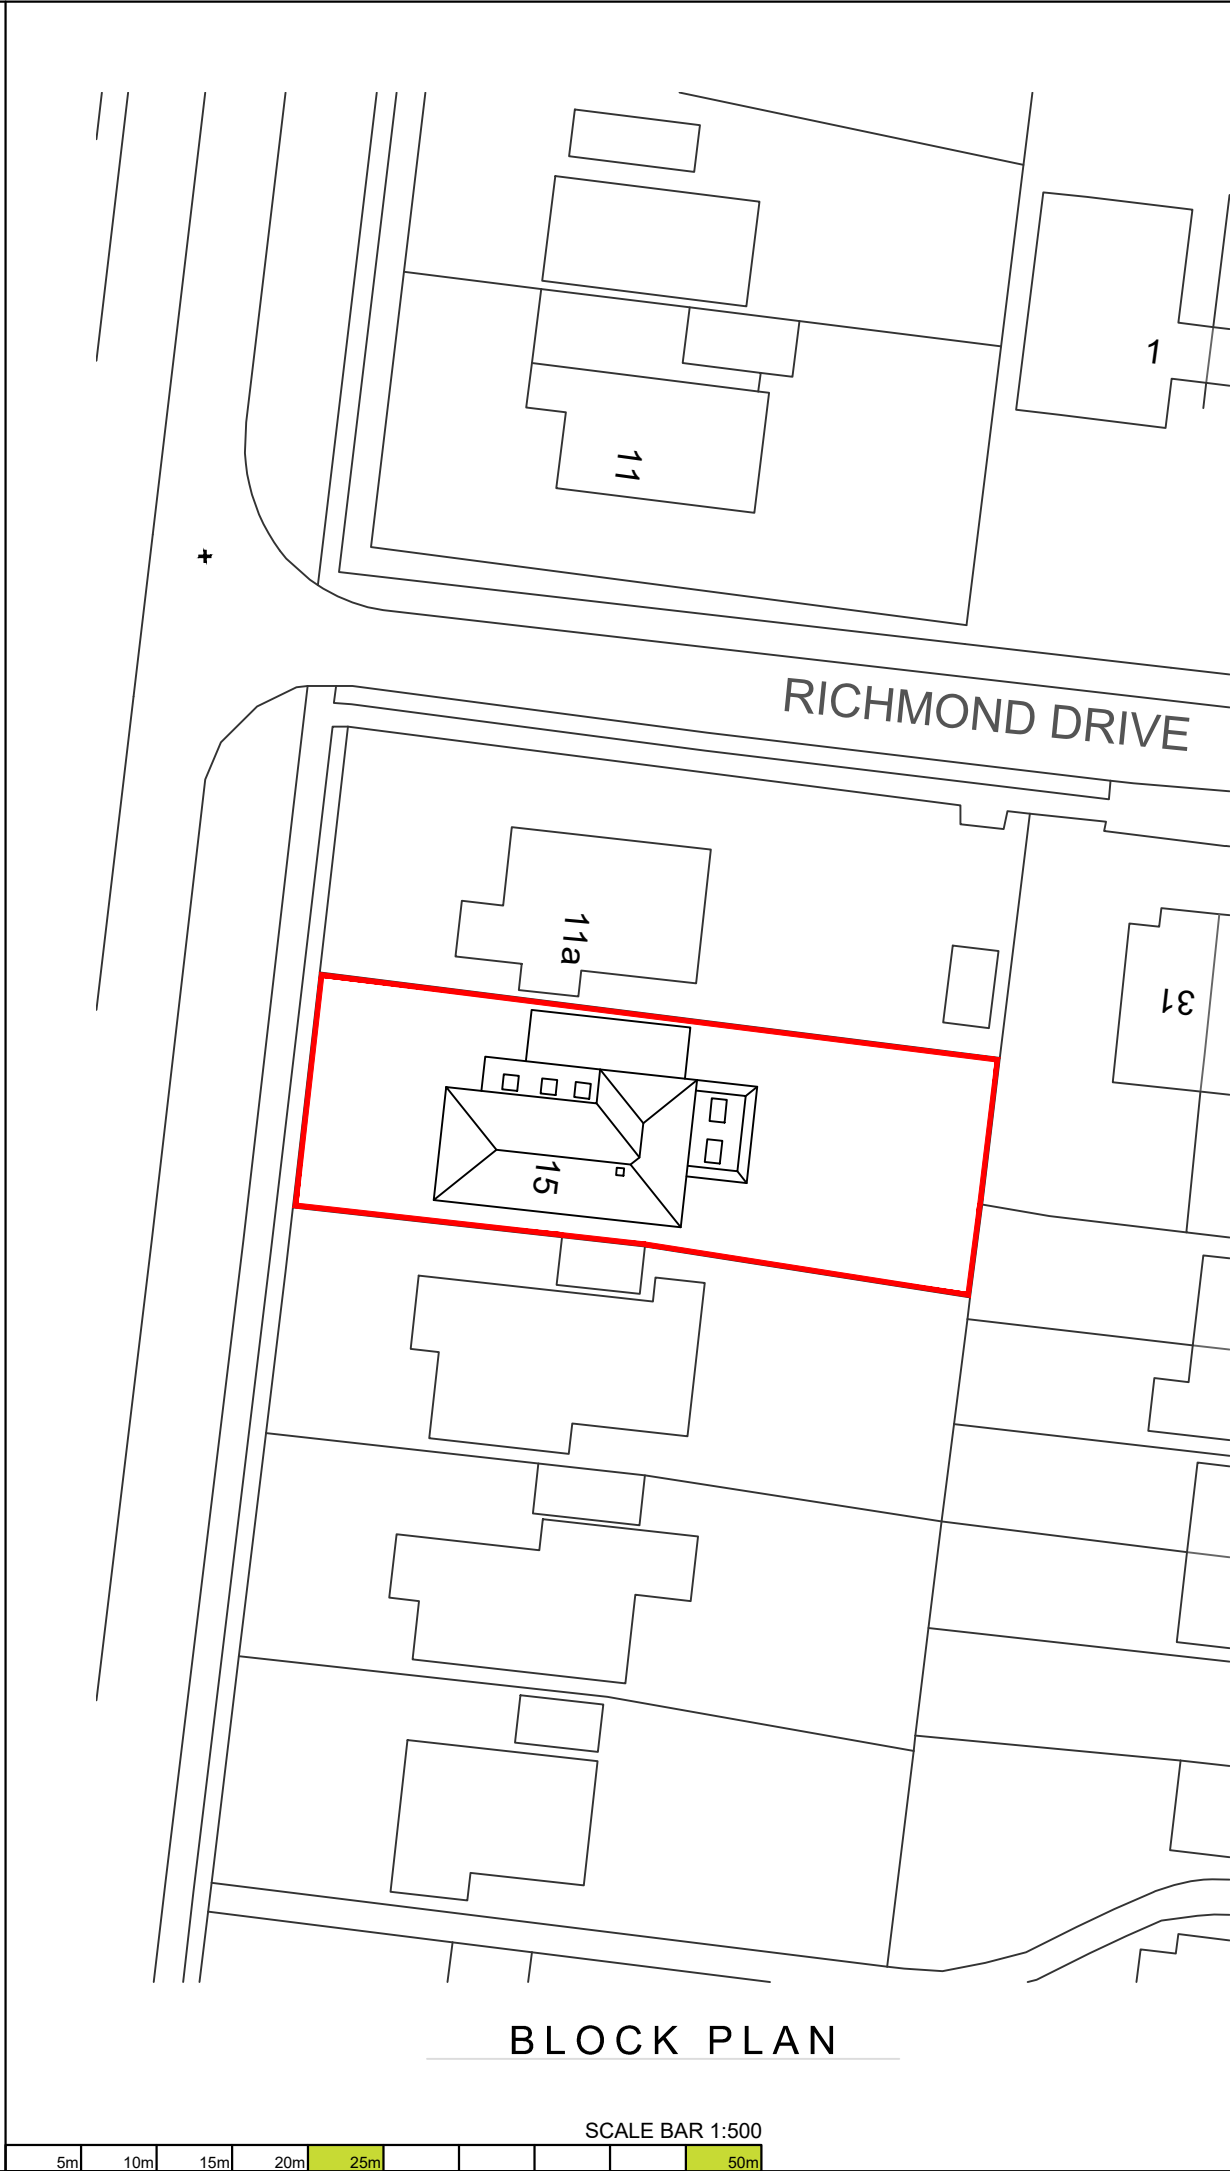

Critchley Architecture And Design Ltd.
Contact: 02392 474 919 | info@caad.online

The Old Bakery, 34 North Street, Havant, PO9 1PT

PLANNING

Revisions

P1 - Issued for Planning - JF
(31.03.26)

Project Address

15 Staunton Avenue,
Hayling Island,
PO11 0EN

LOCATION AND BLOCK SITE PLANS

Scale	A3 = As Shown
Drawn By	OS
Date	31.03.2026

Project No.	Sheet No.	Rev.
-------------	-----------	------

26006 101 P1