
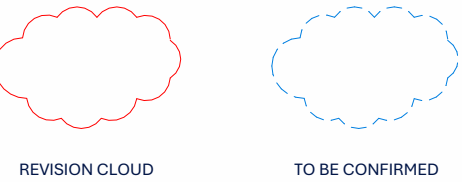
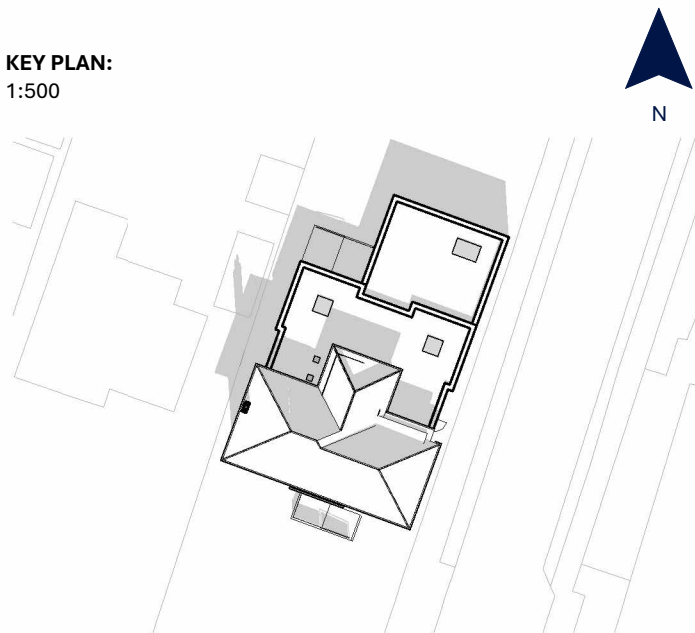


NOTE:
OTHER THAN FOR THE PURPOSES OF PLANNING, DO NOT SCALE THESE DRAWINGS.
USE WRITTEN DIMENSIONS ONLY. ALL DIMENSIONS TO BE CHECKED ON SITE PRIOR TO COMMENCEMENT OF WORK.


THIS DRAWING IS THE COPYRIGHT OF **SIMPSON HILDER ASSOCIATES LIMITED** AND MAY NOT BE REPRODUCED, COPIED OR ALTERED IN ANY WAY WITHOUT WRITTEN AUTHORITY

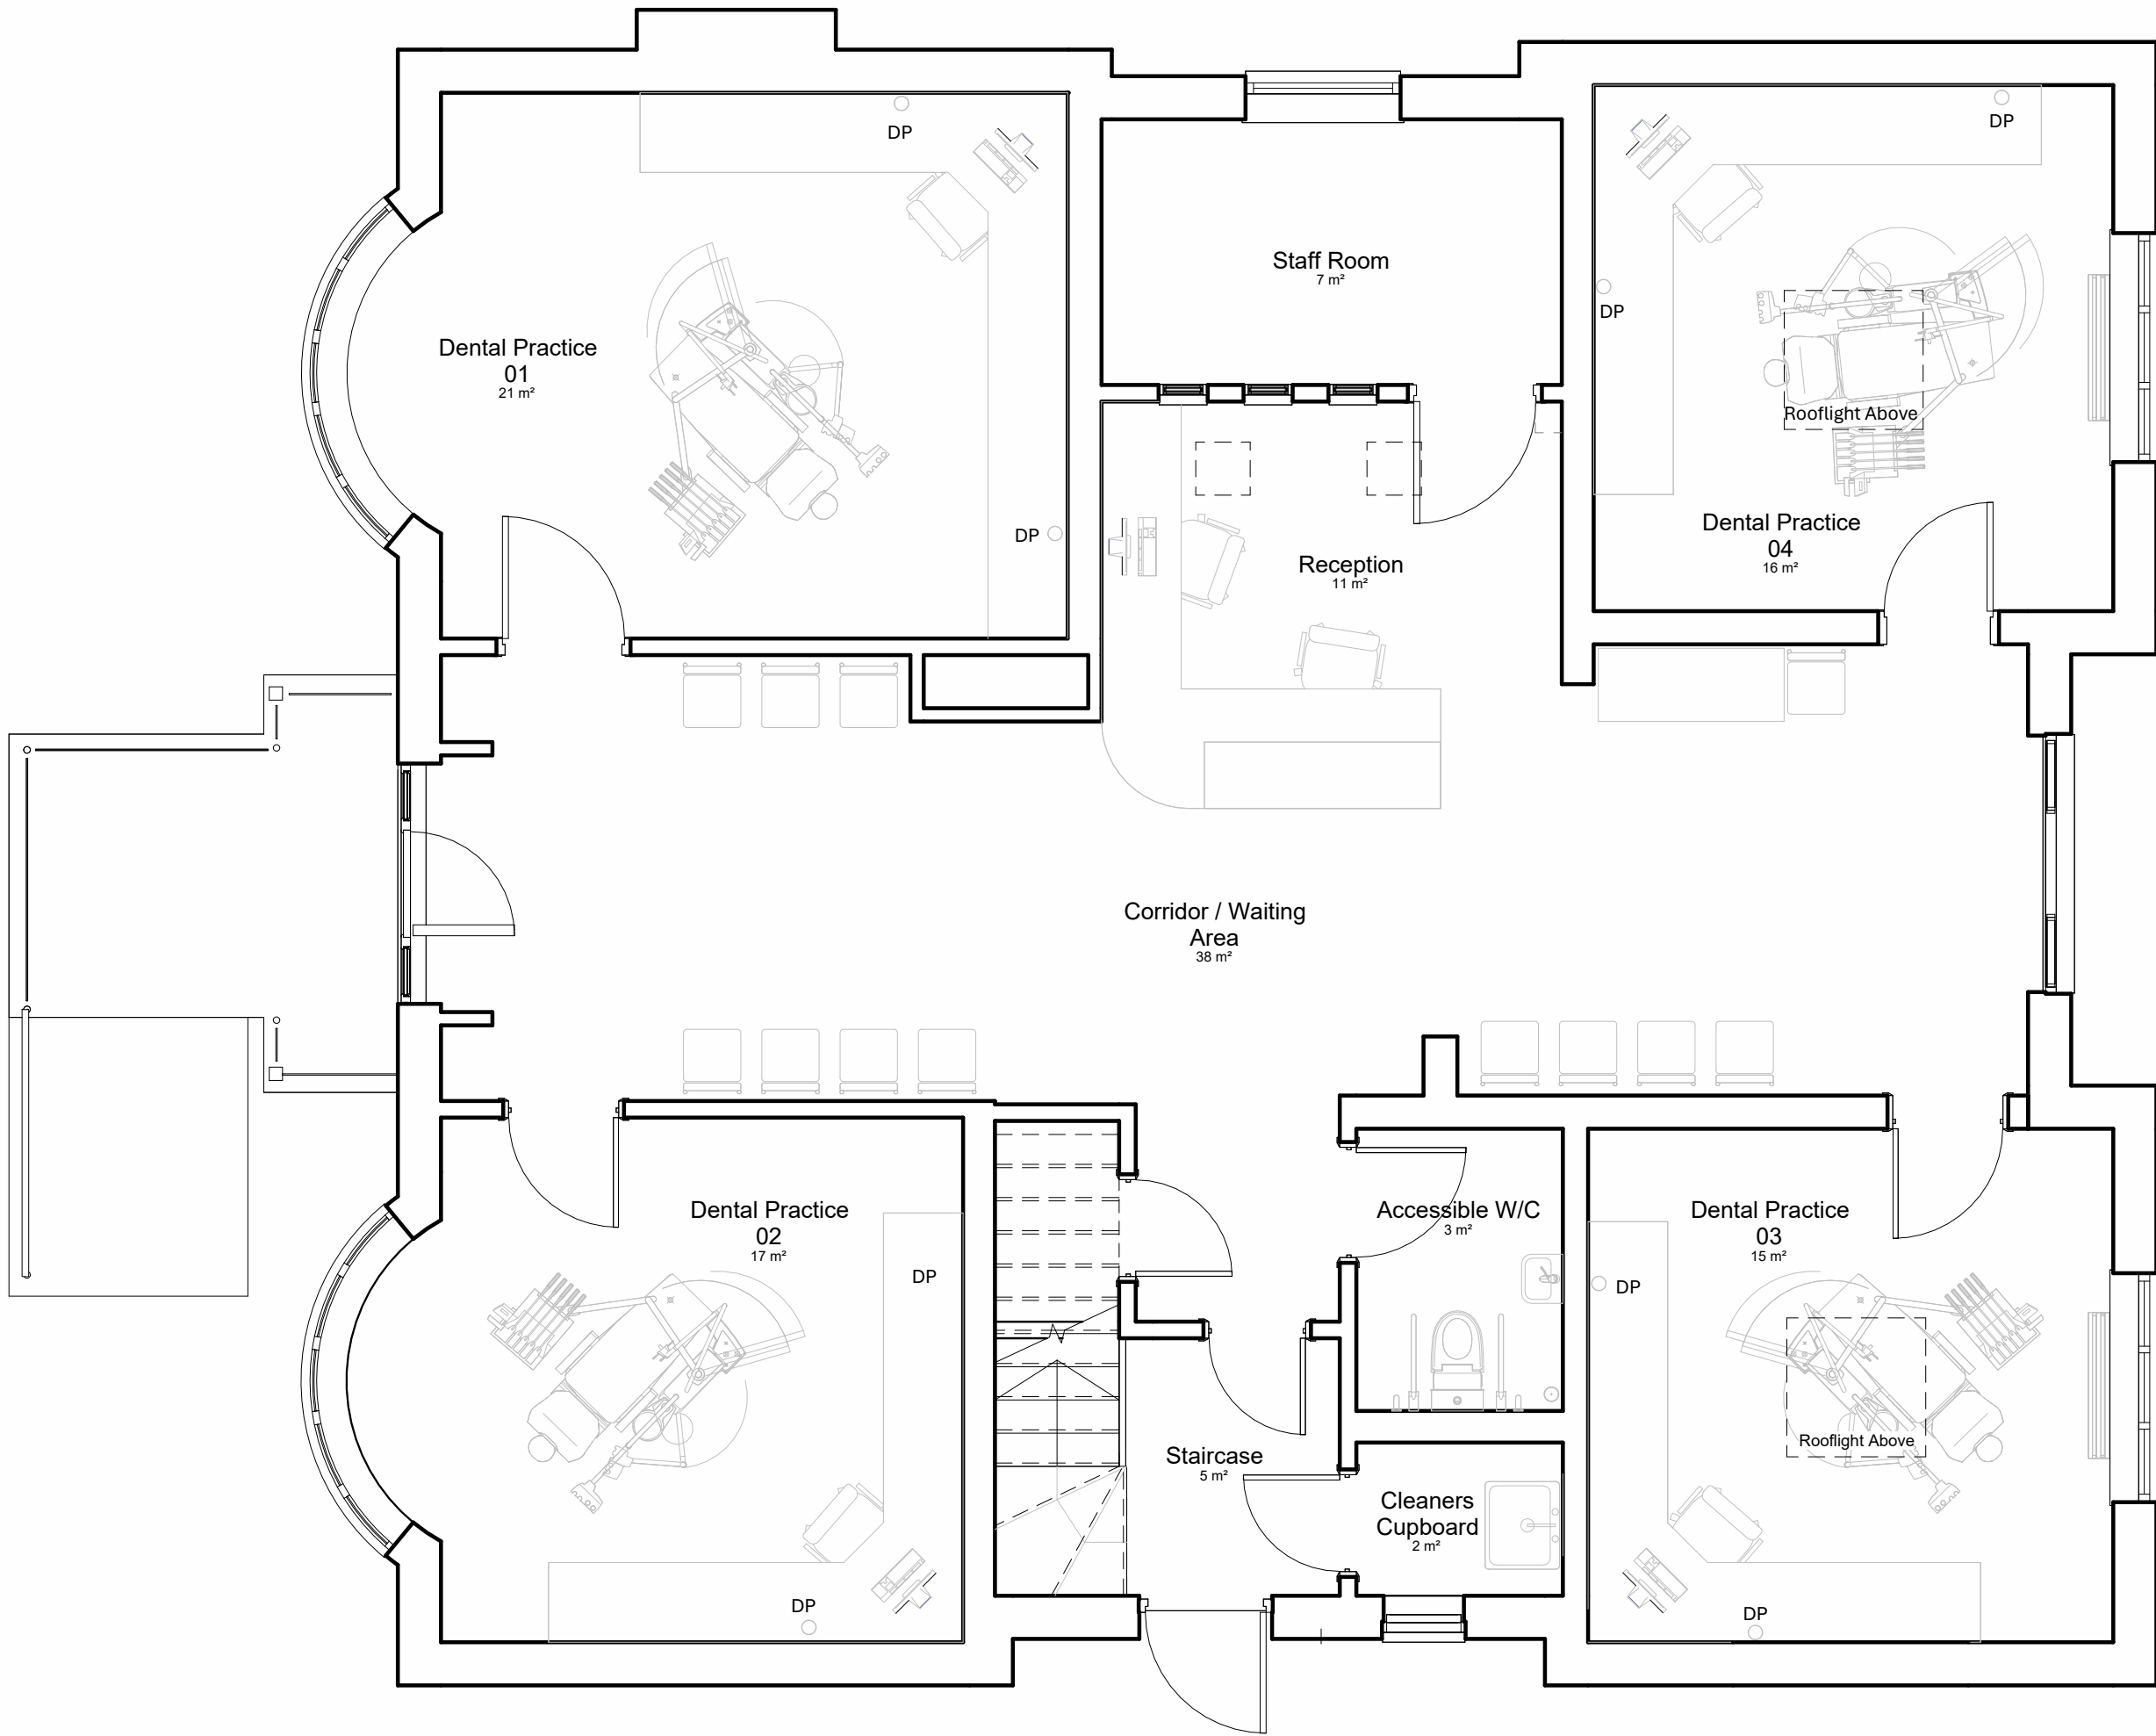

Existing Ground Floor Plan

1:50

PRELIMINARY
ONLY

 

A		16/09/23	Updated Issue		TW	*	
Rev	Date	Description				By	Chkd
<div><div><div>SIMPSON HILDER</div><div>Chartered Architects & Surveyors 023 8028 3798 simpsonhilder.co.uk</div></div><div><div>Project</div><div>PARKWAY DENTAL CARE, 100 BEDHAMPTON ROAD, HAVANT, PO9 3EZ</div></div><div><div>Description</div><div>EXISTING GROUND FLOOR PLAN</div></div><div><div>PLANNING</div><div>Drawn ZR</div><div>Checked MR</div><div>Scale As indicated</div><div>Date 25/02/26</div><div>Drawing No. 9967-104</div><div>Revision A</div></div></div>							
Original size 100mm @A1							