

BEDHAMPTON ROAD

Hedge Line

8 Unmarked and retained patient / visitor parking bays

Unmarked staff parking bays. Three to be retained and marked.

Vehicular access entrance

Vehicular access entrance


LESTER AVENUE

Site Plan
1:100




NOTE:
OTHER THAN FOR THE PURPOSES OF PLANNING, DO NOT SCALE THESE DRAWINGS. USE WRITTEN DIMENSIONS ONLY. ALL DIMENSIONS TO BE CHECKED ON SITE PRIOR TO COMMENCEMENT OF WORK.

THIS DRAWING IS THE COPYRIGHT OF **SIMPSON HILDER ASSOCIATES LIMITED** AND MAY NOT BE REPRODUCED, COPIED OR ALTERED IN ANY WAY WITHOUT WRITTEN AUTHORITY

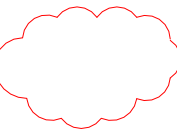

REVISION CLOUD

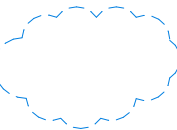

TO BE CONFIRMED

PLEASE NOTE:

ALL CRITICAL DIMENSIONS, HEIGHTS, LEVELS AND BOUNDARY POSITIONS TO BE FULLY CHECKED AND VERIFIED ON SITE BY CONTRACTOR PRIOR TO COMMENCEMENT OF ANY WORKS OR PLACEMENTS OF ANY ORDERS.

ALL EXISTING BOUNDARY LINES ARE APPROXIMATE ONLY. SUBJECT TO A FULL TOPOGRAPHICAL SURVEY, VERIFICATION ON SITE AND CONFIRMATION OF OWNERSHIP BY THE CLIENT.

KEY: — SITE LOCATION

**SIMPSON
HILDER**

Chartered Architects & Surveyors
023 8028 3798 | simpsonhilder.co.uk

Project
**PARKWAY DENTAL CARE,
100 BEDHAMPTON ROAD,
HAVANT, PO9 3EZ**

Description
EXISTING SITE PLAN


PLANNING

Drawn ZR	Checked MR	Scale 1:100	Date 25/02/26
-------------	---------------	----------------	------------------

Drawing No. 9967-101	Revision A
--------------------------------	----------------------

Original size 100mm @A1

SHA_A1LS_V5.0_TITLEBLOCK

 

**PRELIMINARY
ONLY**