



NOTE:
OTHER THAN FOR THE PURPOSES OF PLANNING, DO NOT SCALE THESE DRAWINGS.
USE WRITTEN DIMENSIONS ONLY. ALL DIMENSIONS TO BE CHECKED ON SITE PRIOR TO COMMENCEMENT OF WORK.


THIS DRAWING IS THE COPYRIGHT OF **SIMPSON HILDER ASSOCIATES LIMITED** AND MAY NOT BE REPRODUCED, COPIED OR ALTERED IN ANY WAY WITHOUT WRITTEN AUTHORITY

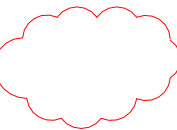

REVISION CLOUD

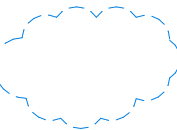

TO BE CONFIRMED

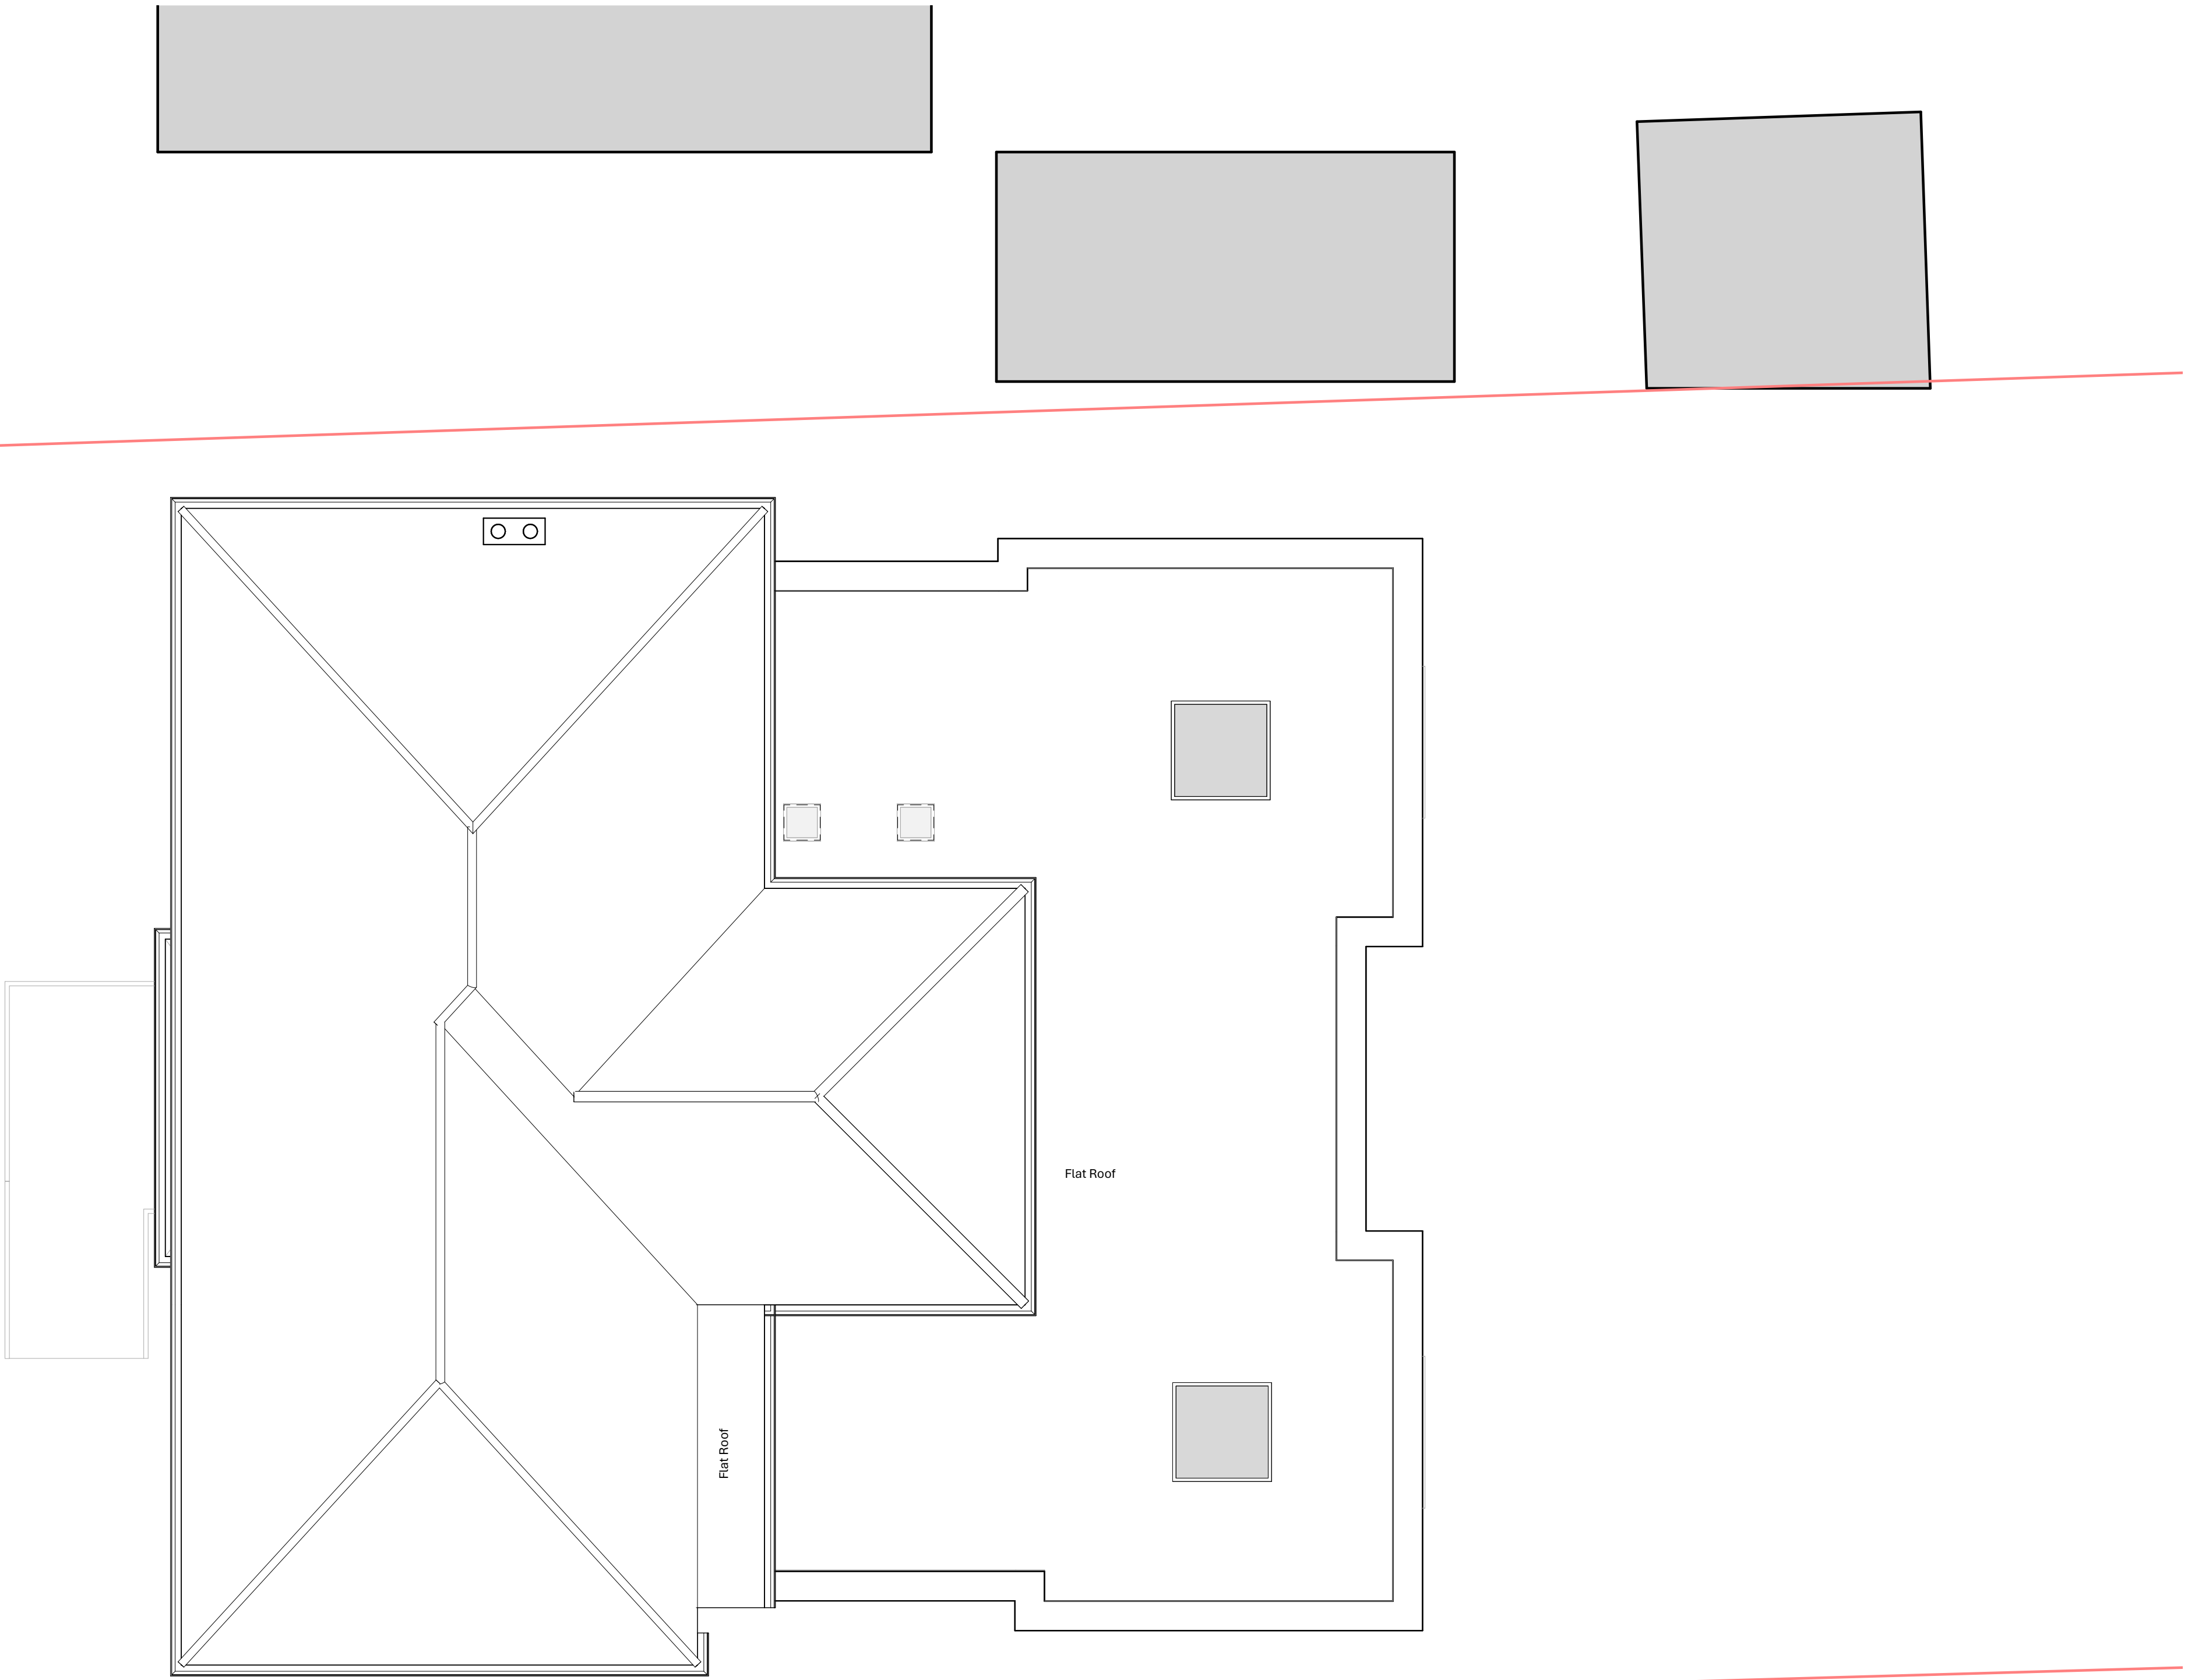

Extent of
Proposed
Works




Vehicular access
entrance as
existing.

Existing Roof Plan
1:50

LESTER AVE

PRELIMINARY
ONLY

 

A		16/09/23		Updated Issue		TW		+	
Rev		Date		Description		By		Ckld	

Chartered Architects & Surveyors
023 8028 3798 | simpsonhilder.co.uk

Project

PARKWAY DENTAL CARE,
100 BEDHAMPTON ROAD,
HAVANT, PO9 3EZ

Description

EXISTING ROOF PLAN

PLANNING

Drawn	Checked	Scale	Date
ZR	MR	1:50	25/02/26

Drawing No.	Revision
9967-106	A

Original size 100mm @A1