


NOTE:
OTHER THAN FOR THE PURPOSES OF PLANNING, DO NOT SCALE THESE DRAWINGS.
USE WRITTEN DIMENSIONS ONLY. ALL DIMENSIONS TO BE CHECKED ON SITE PRIOR TO COMMENCEMENT OF WORK.

THIS DRAWING IS THE COPYRIGHT OF **SIMPSON HILDER ASSOCIATES LIMITED** AND MAY NOT BE REPRODUCED, COPIED OR ALTERED IN ANY WAY WITHOUT WRITTEN AUTHORITY

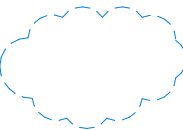


REVISION CLOUD



TO BE CONFIRMED

KEY PLAN:
1:500

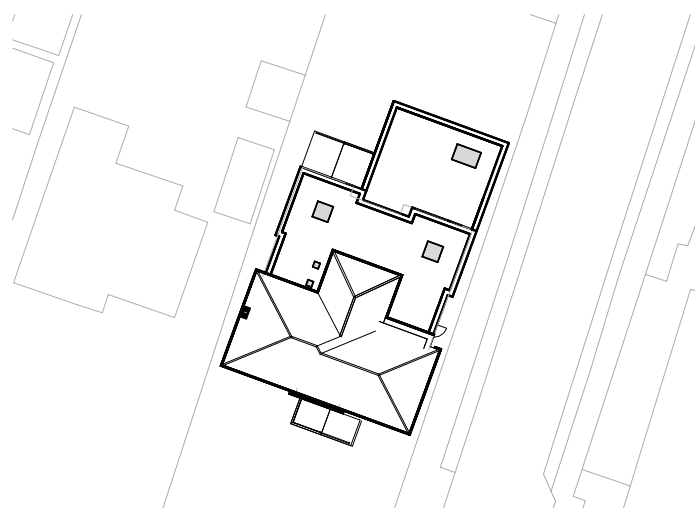

Key:




EXISTING WALLS











NEW WALLS



NEW EXTENSION

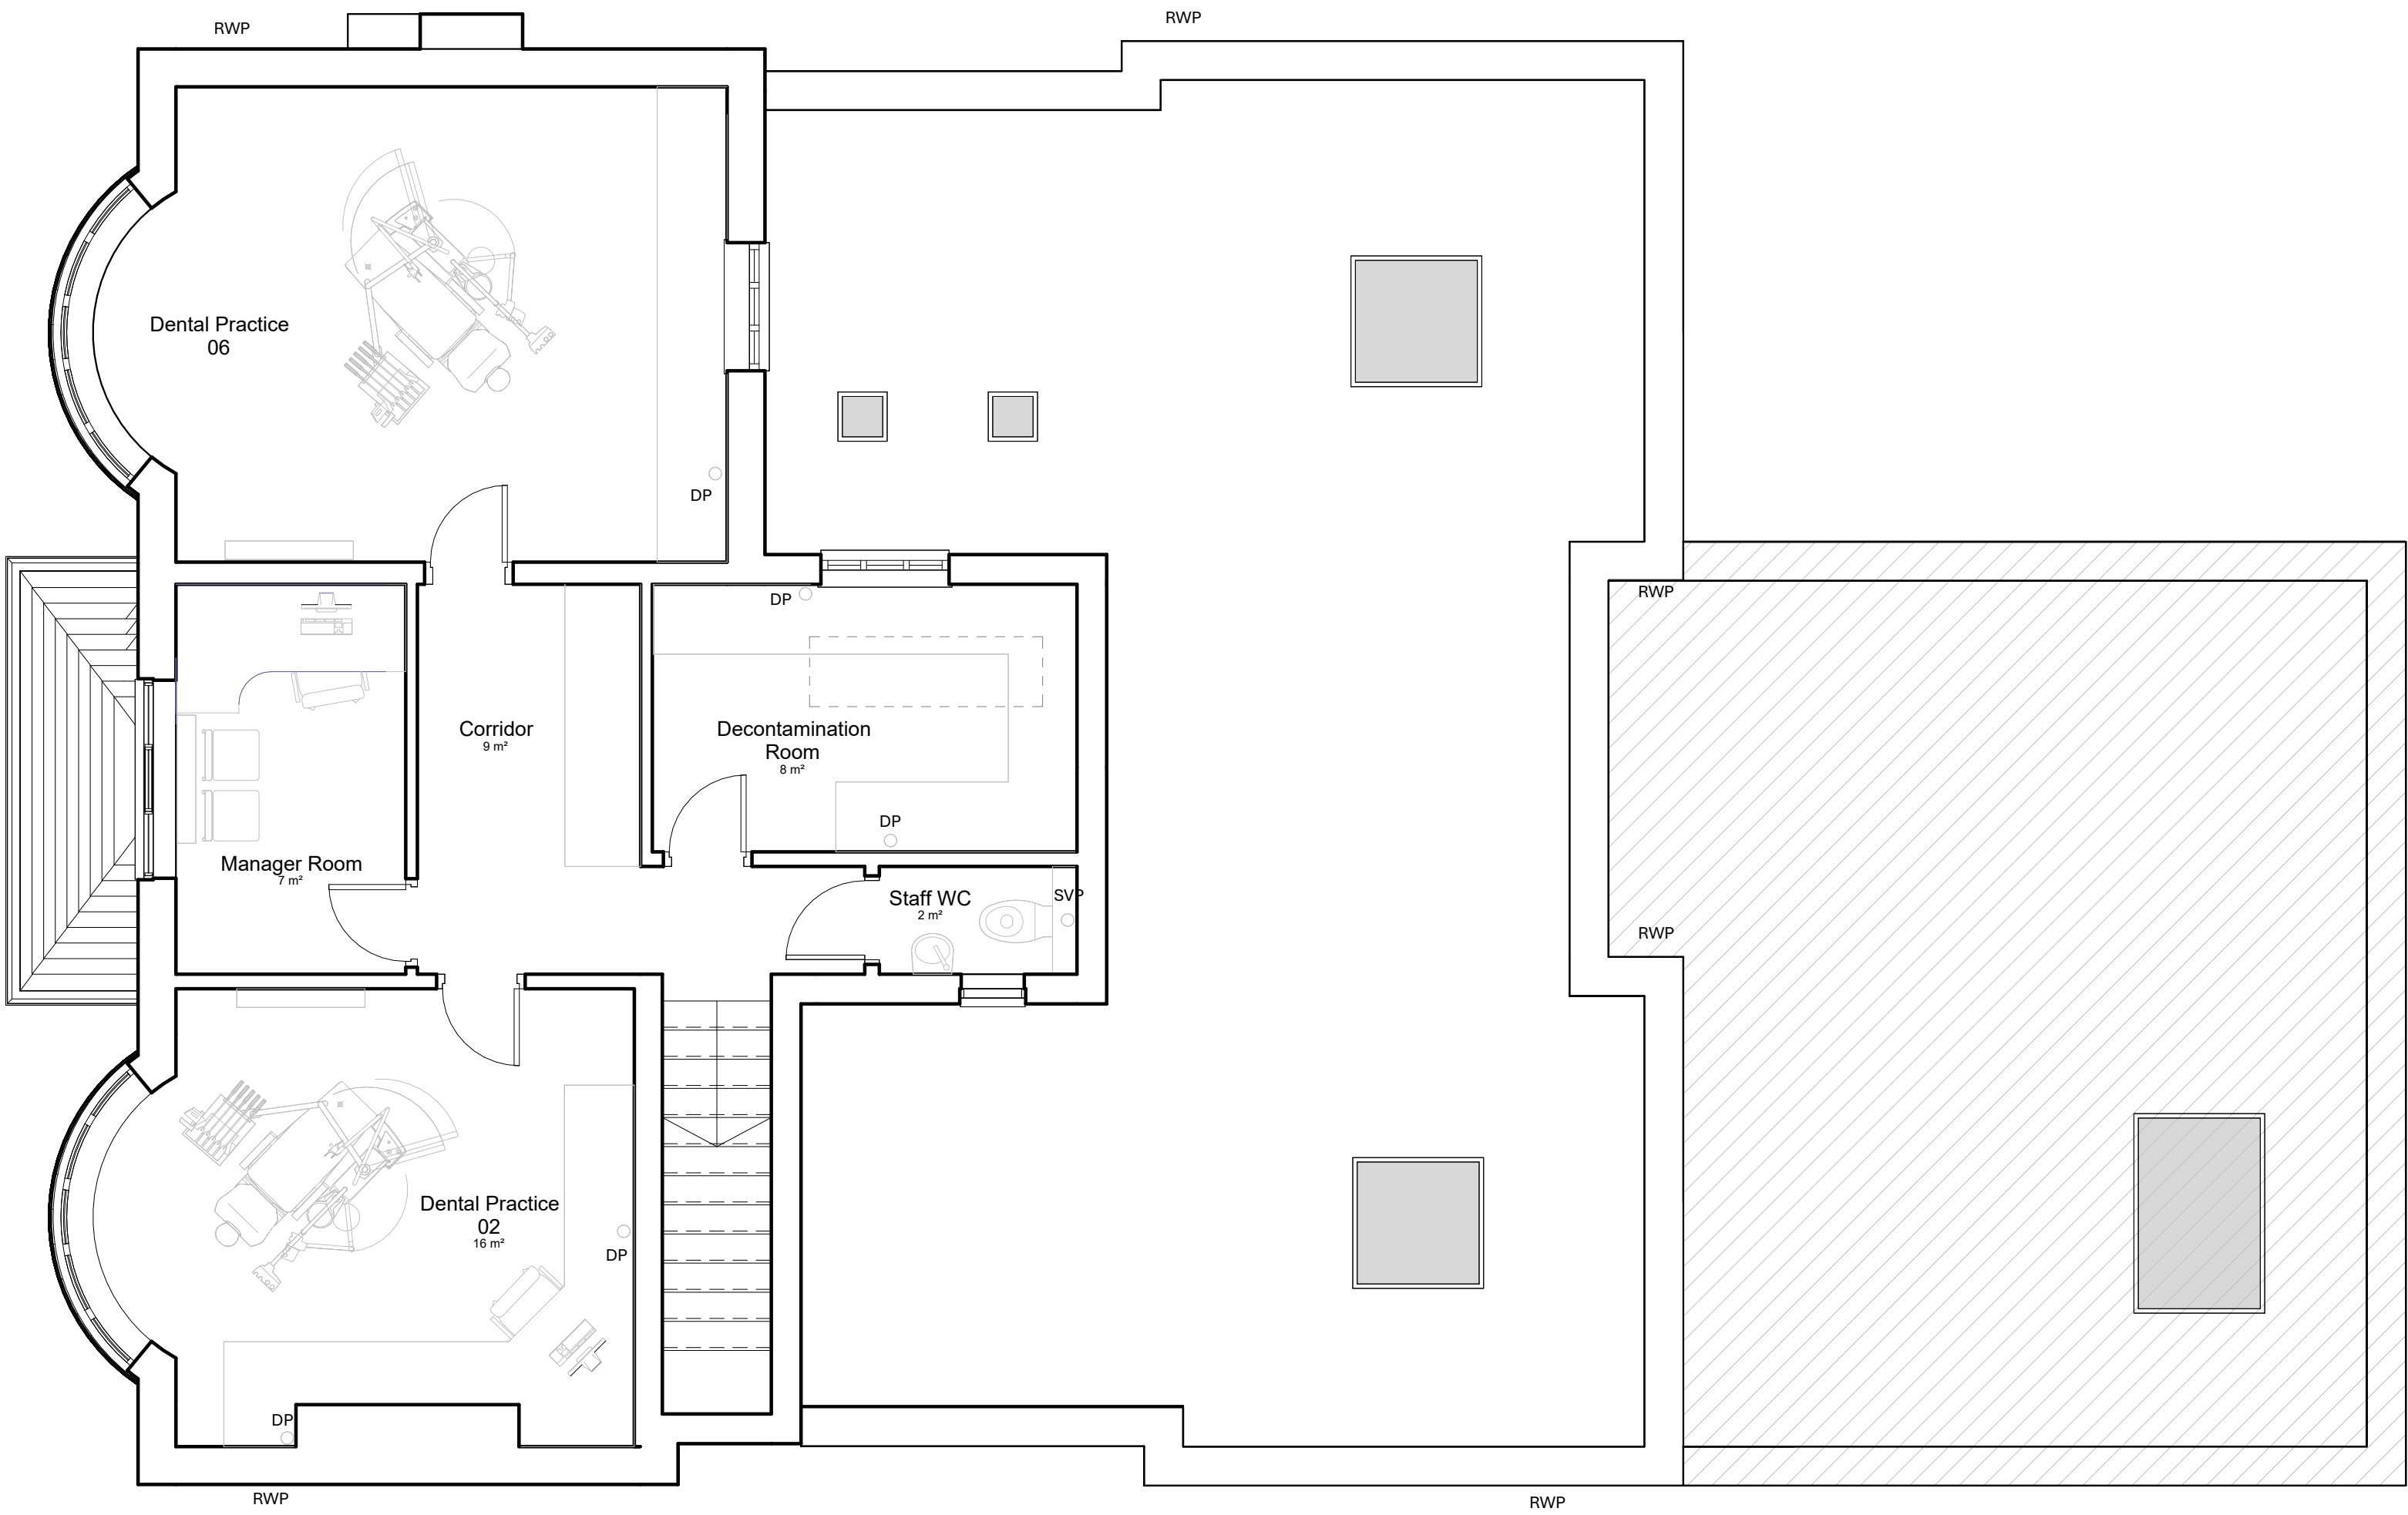

Proposed First Floor Plan
1:50

        

**PRELIMINARY
ONLY**

Rev	Date	Description	By	Chkd
<div>SIMPSON HILDER Chartered Architects & Surveyors 023 8028 3798 simpsonhilder.co.uk</div>				
Project PARKWAY DENTAL CARE, 100 BEDHAMPTON ROAD, HAVANT, PO9 3EZ				
Description PROPOSED FIRST FLOOR PLAN				
PLANNING				
Drawn IDH	Checked MR	Scale As indicated	Date 25/02/26	Revision
Drawing No. 9967-111				
Original size 100mm @A1				