
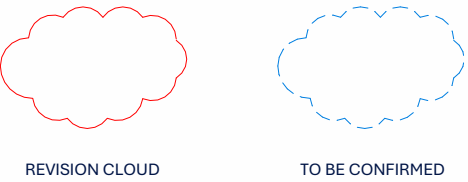
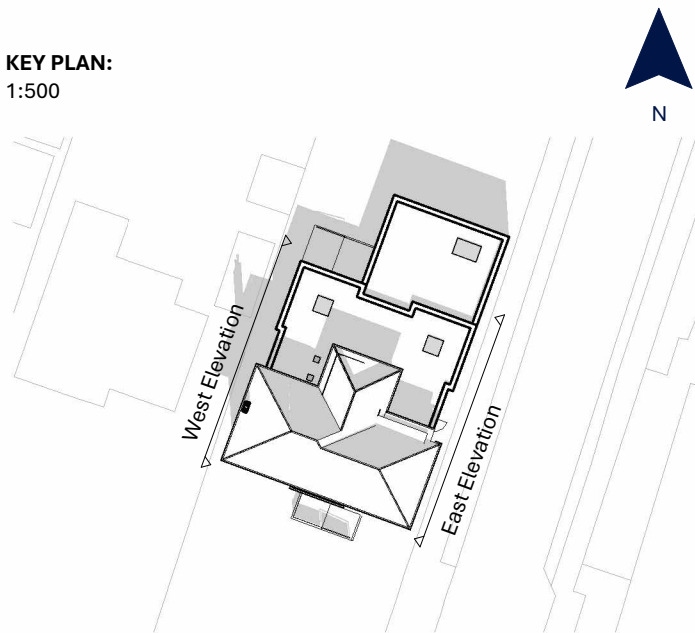



NOTE:
OTHER THAN FOR THE PURPOSES OF PLANNING, DO NOT SCALE THESE DRAWINGS.
USE WRITTEN DIMENSIONS ONLY. ALL DIMENSIONS TO BE CHECKED ON SITE PRIOR TO COMMENCEMENT OF WORK.

THIS DRAWING IS THE COPYRIGHT OF **SIMPSON HILDER ASSOCIATES LIMITED** AND MAY NOT BE REPRODUCED, COPIED OR ALTERED IN ANY WAY WITHOUT WRITTEN AUTHORITY

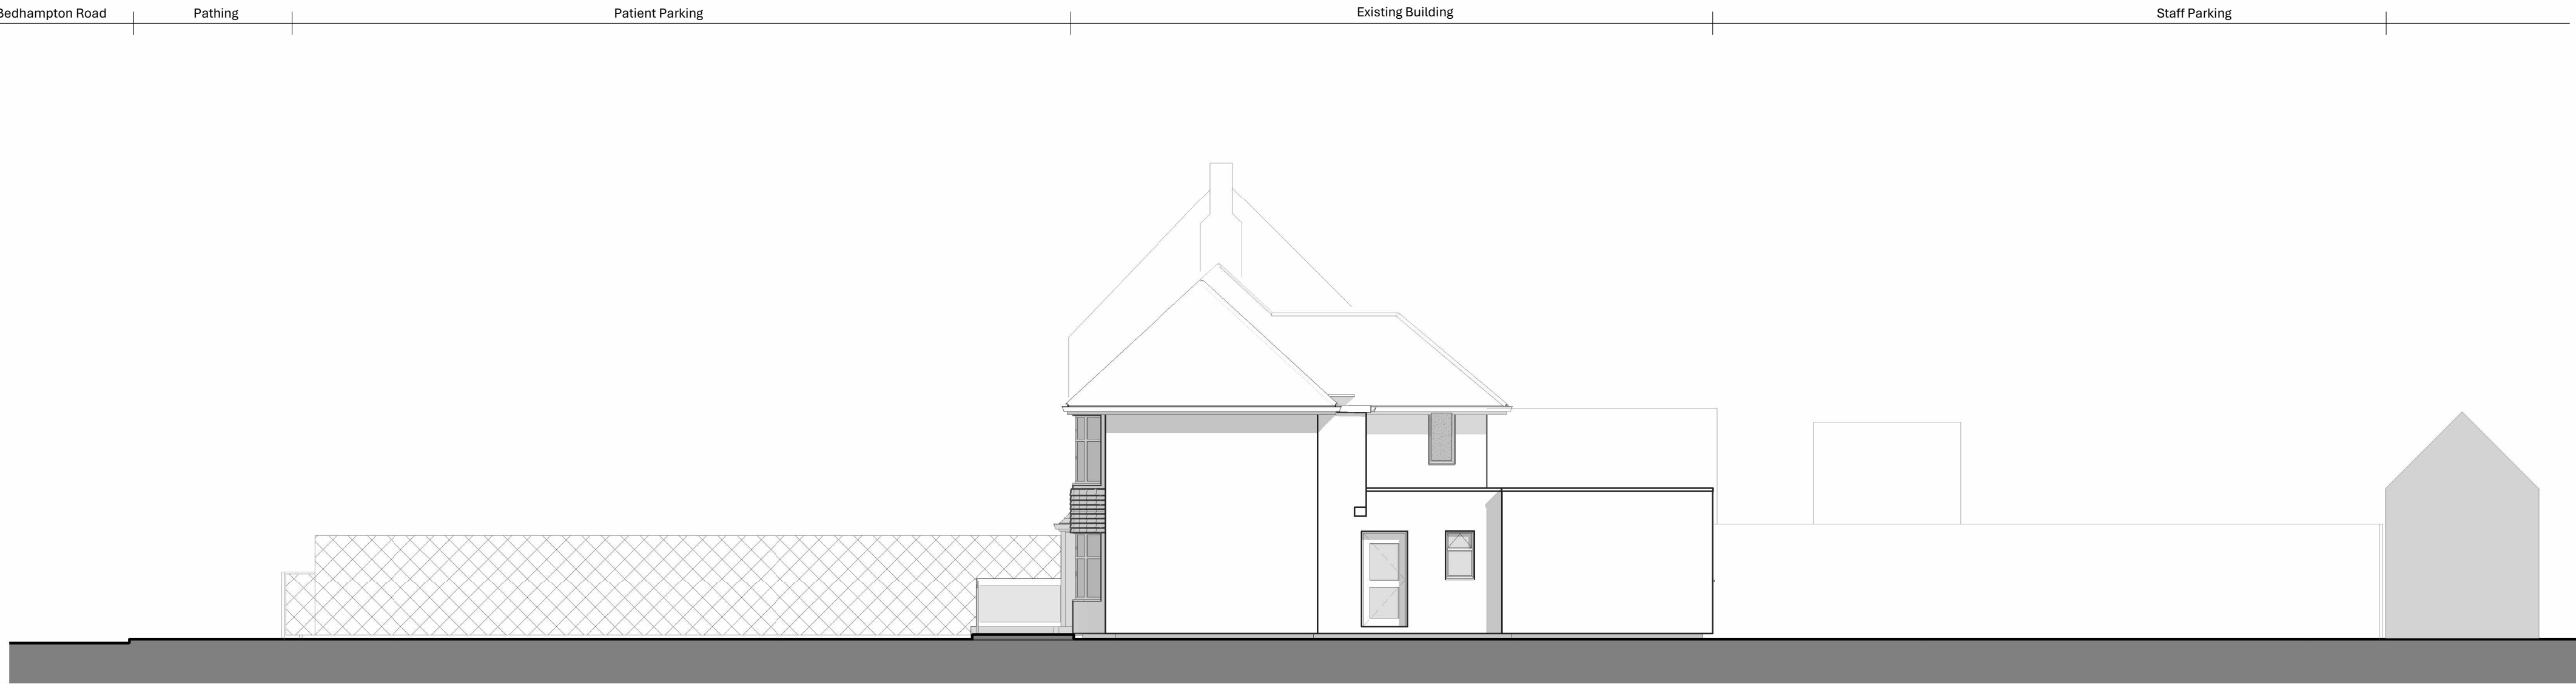

Existing East Elevation

1:100

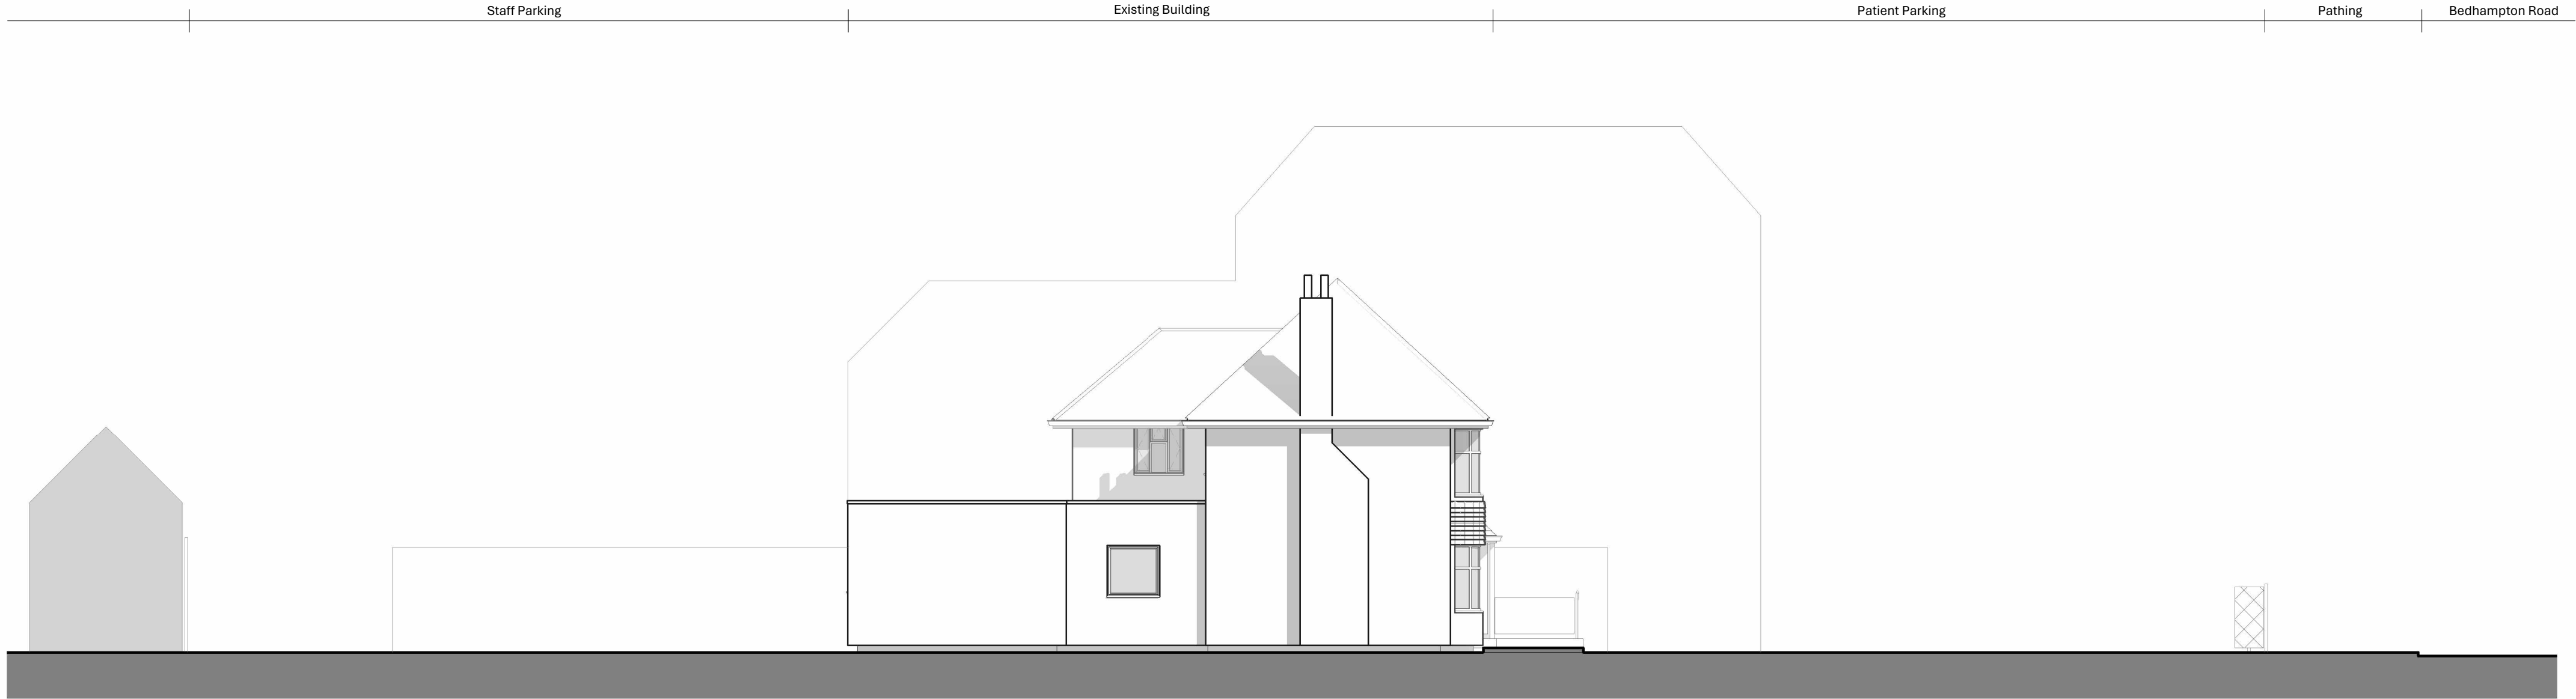

Existing West Elevation

1:100

PRELIMINARY
ONLY



A		16/08/23	Updated Issue		TW	*
Rev	Date	Description		By	Chkd	
<div><div><div>SIMPSON HILDER</div><div>Chartered Architects & Surveyors 023 8028 3798 simpsonhilder.co.uk</div></div><div>Project PARKWAY DENTAL CARE, 100 BEDHAMPTON ROAD, HAVANT, PO9 3EZ</div><div>Description EXISTING EAST & WEST ELEVATIONS</div><div>PLANNING Drawn ZR Checked MR Scale As indicated Date 25/02/26 Revision A</div><div>Drawing No. 9967-103</div></div>						
Original size 100mm @A1						