



NB

- (1) FIGURED DIMENSIONS MUST BE TAKEN IN PREFERENCE TO SCALED DIMENSIONS AND SITE DIMENSIONS ARE TO BE CHECKED BEFORE WORK IS PUT IN HAND.
- (2) © THIS DRAWING IS THE COPYRIGHT OF MC ARCHITECTURAL DESIGN AND MUST NOT BE REPRODUCED OR USED WITHOUT THEIR WRITTEN PERMISSION.
- (3) IT IS THE SOLE RESPONSIBILITY OF THE BUILDING OWNER TO DRAW UP ALL LEGAL AGREEMENTS WITH ADJOINING PROPERTY OWNER TO COVER THE OVER HANGING OF ANY FASCIAS, GUTTERING, FOUNDATIONS OR ANY PART OF THE BUILDING. MC ARCHITECTURAL DESIGN CAN NOT BE HELD RESPONSIBLE IN ANY WAY WHATSOEVER FOR ANY LEGAL COSTS OR OTHER COSTS INCURRED THROUGH ANY NEIGHBOURHOOD DISPUTES.
- (4) IT IS THE SOLE RESPONSIBILITY OF THE BUILDING OWNER TO COMPLY WITH THE PARTY WALL ACT 1996. MC ARCHITECTURAL DESIGN CAN NOT BE HELD RESPONSIBLE IN ANY WAY IF NON COMPLIANCE IS ADOPTED.

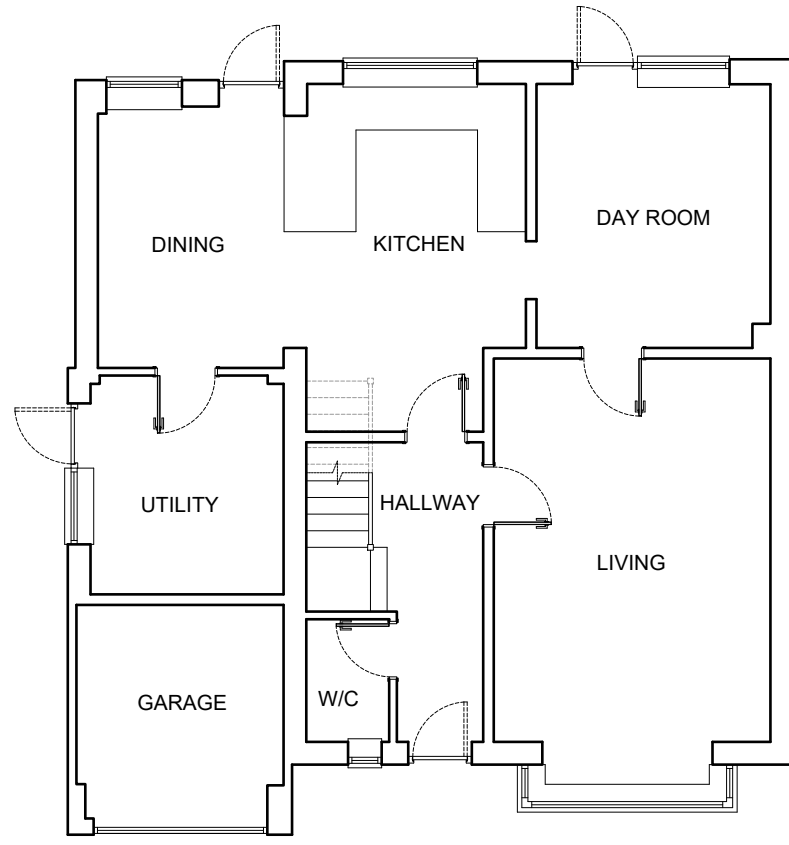


4 Existing Ground Floor 1:100
Scale: 1:100

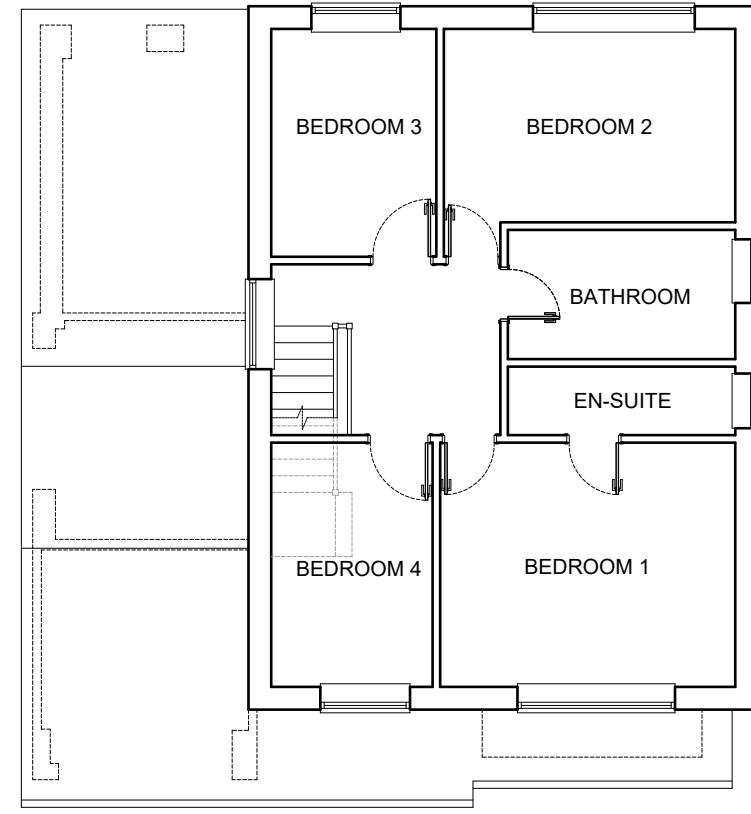

5 Existing First Floor 1:100
Scale: 1:100


© Crown copyright 2026 Ordnance Survey 100053143

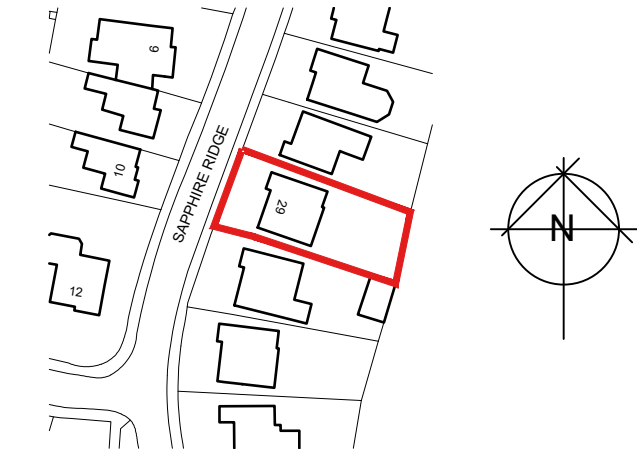


6 Existing Location Plan 1:1250
Scale: 1:1250

Offices

- Southampton (HQ)**
Freedom Works Mount Pleasant Road, Southampton SO14 0QB
- Portsmouth**
33 Sapphire Ridge, Waterloooville, PO7 8NY
- Chichester**
Metro House, Northgate, Chichester PO19 1BJ
- Hove**
Creative Hub, Hove, Hove Business Centre, Fonthill Rd, Hove BN3 6HA
- Guildford**
Parallel House, 32 London Rd, Guildford GU1 2AB

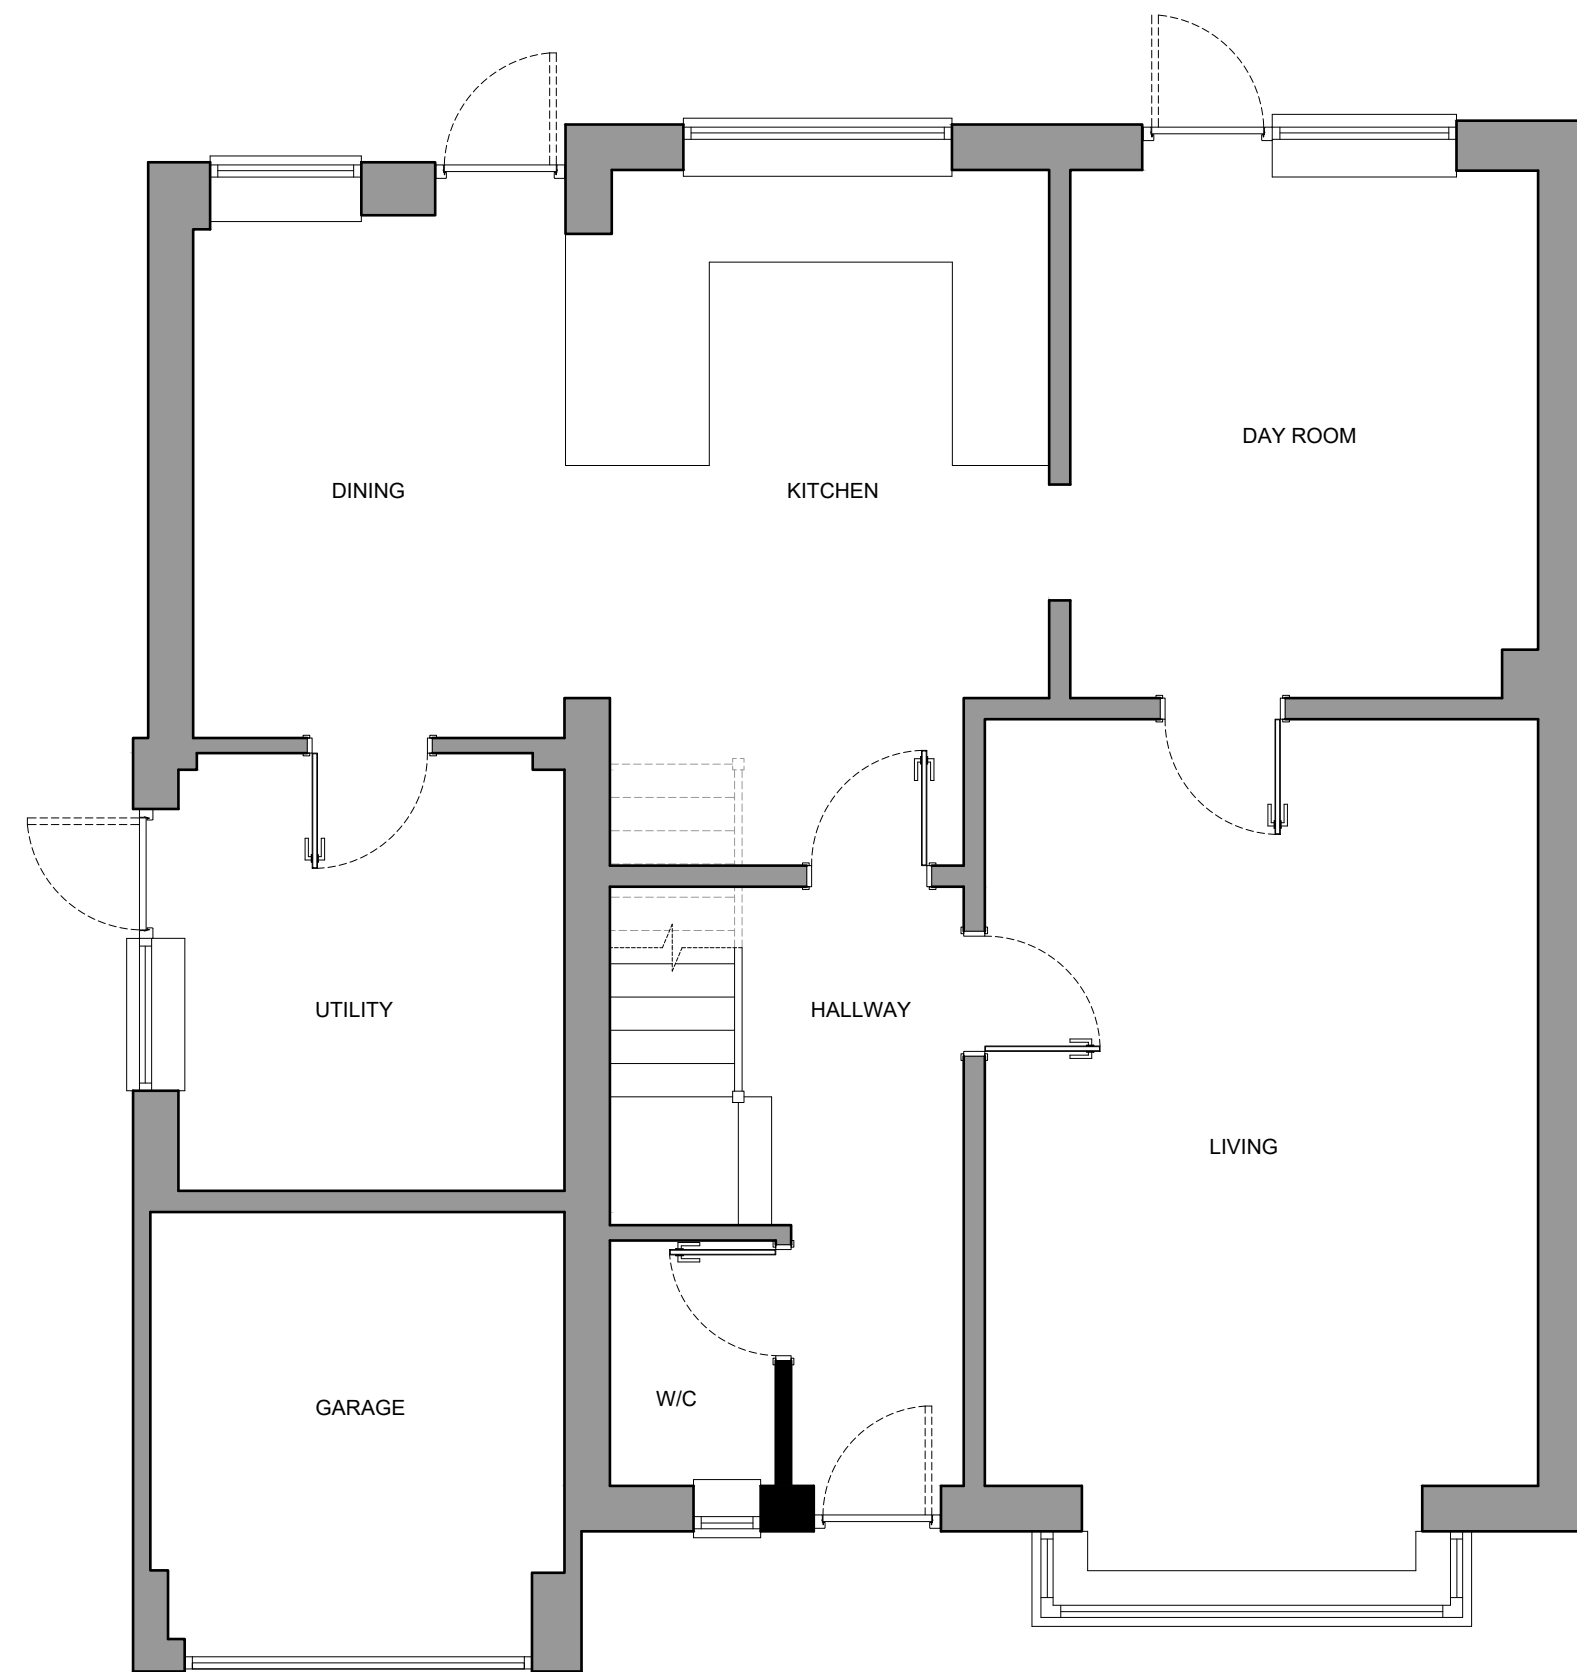


1 Proposed Ground Floor 1:50
Scale: 1:50

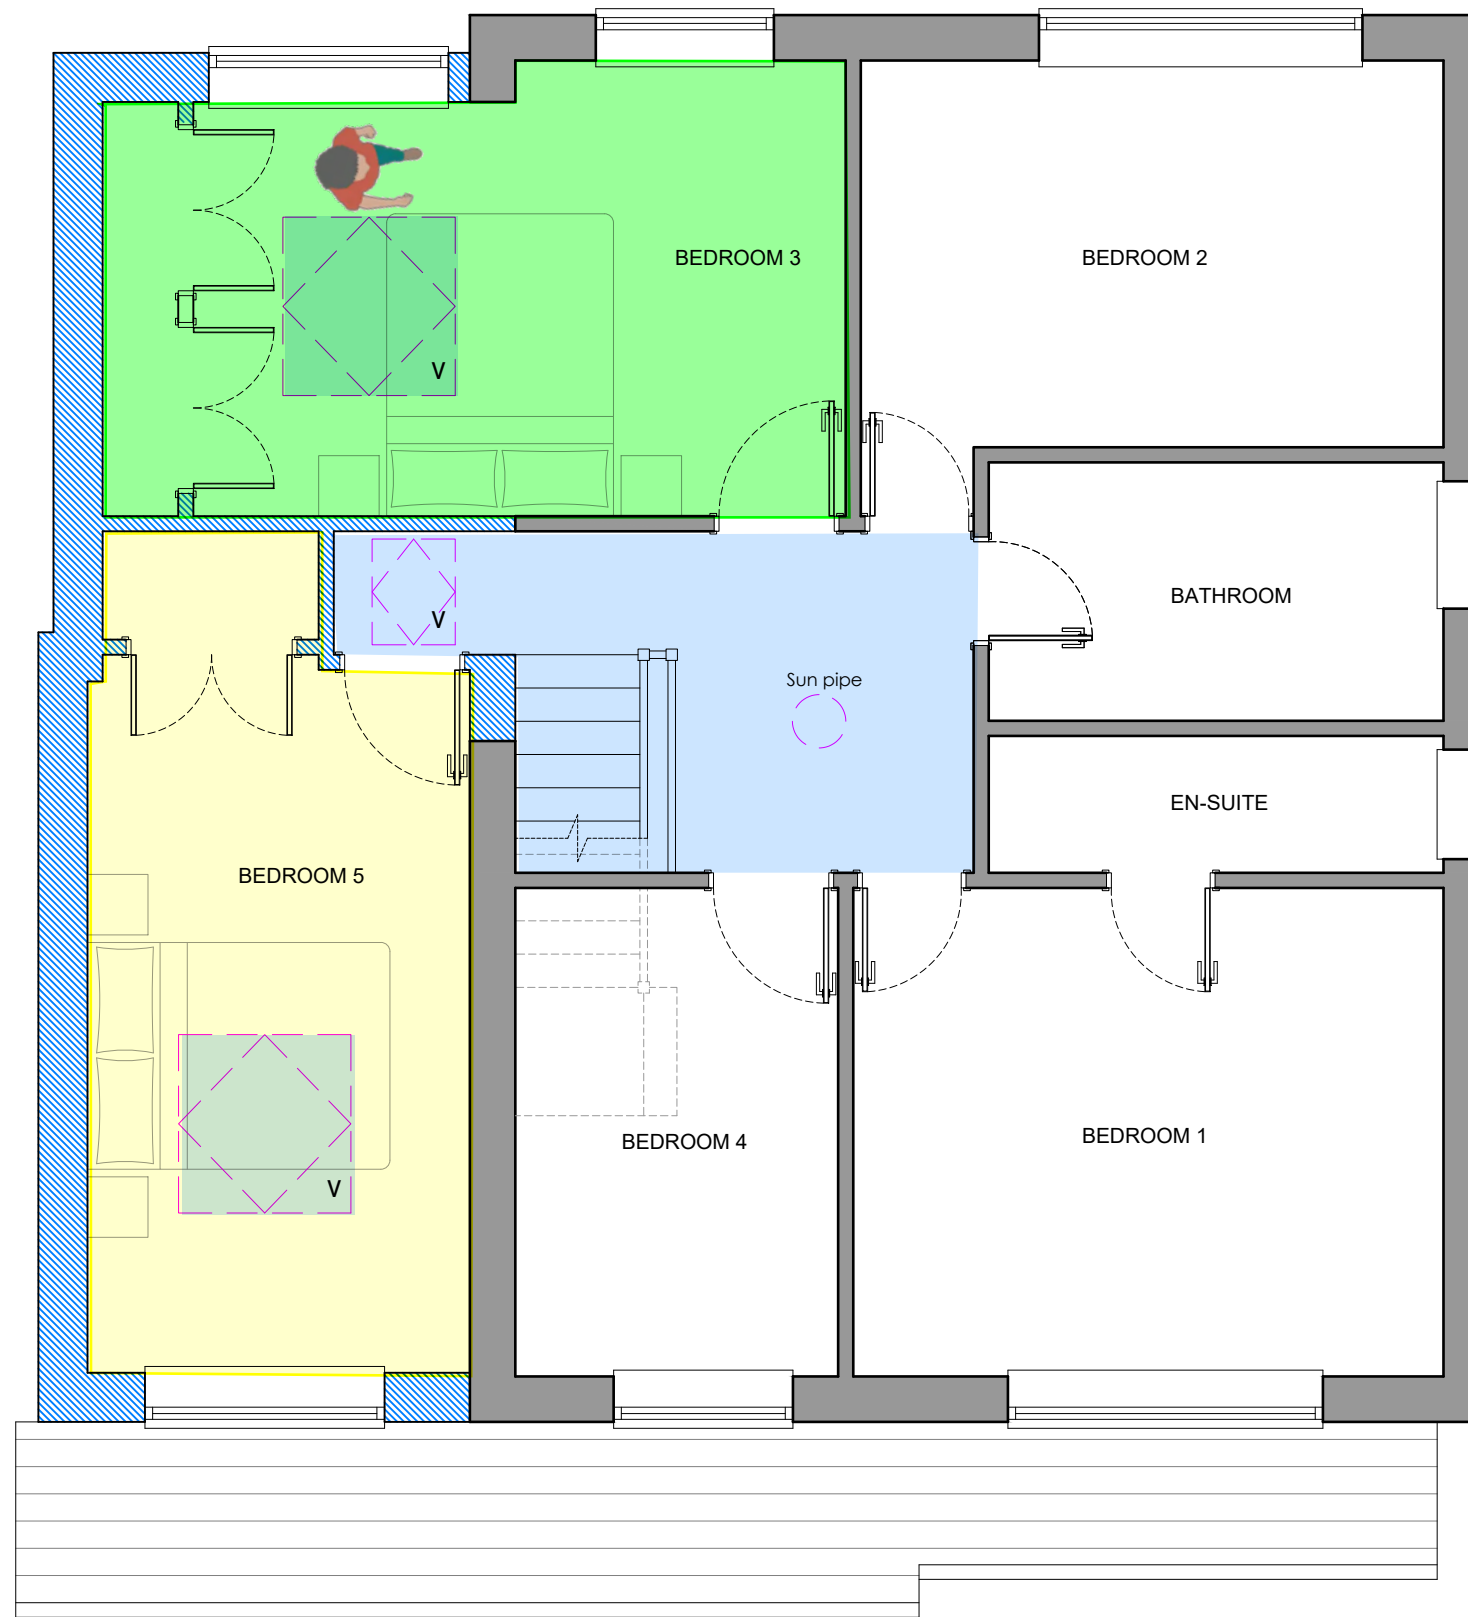

2 Proposed First Floor 1:50
Scale: 1:50


No 29
Existing 3.No car parking
spaces available
Residential Parking Standards:
4+ Bed Unit 2.4 spaces Min

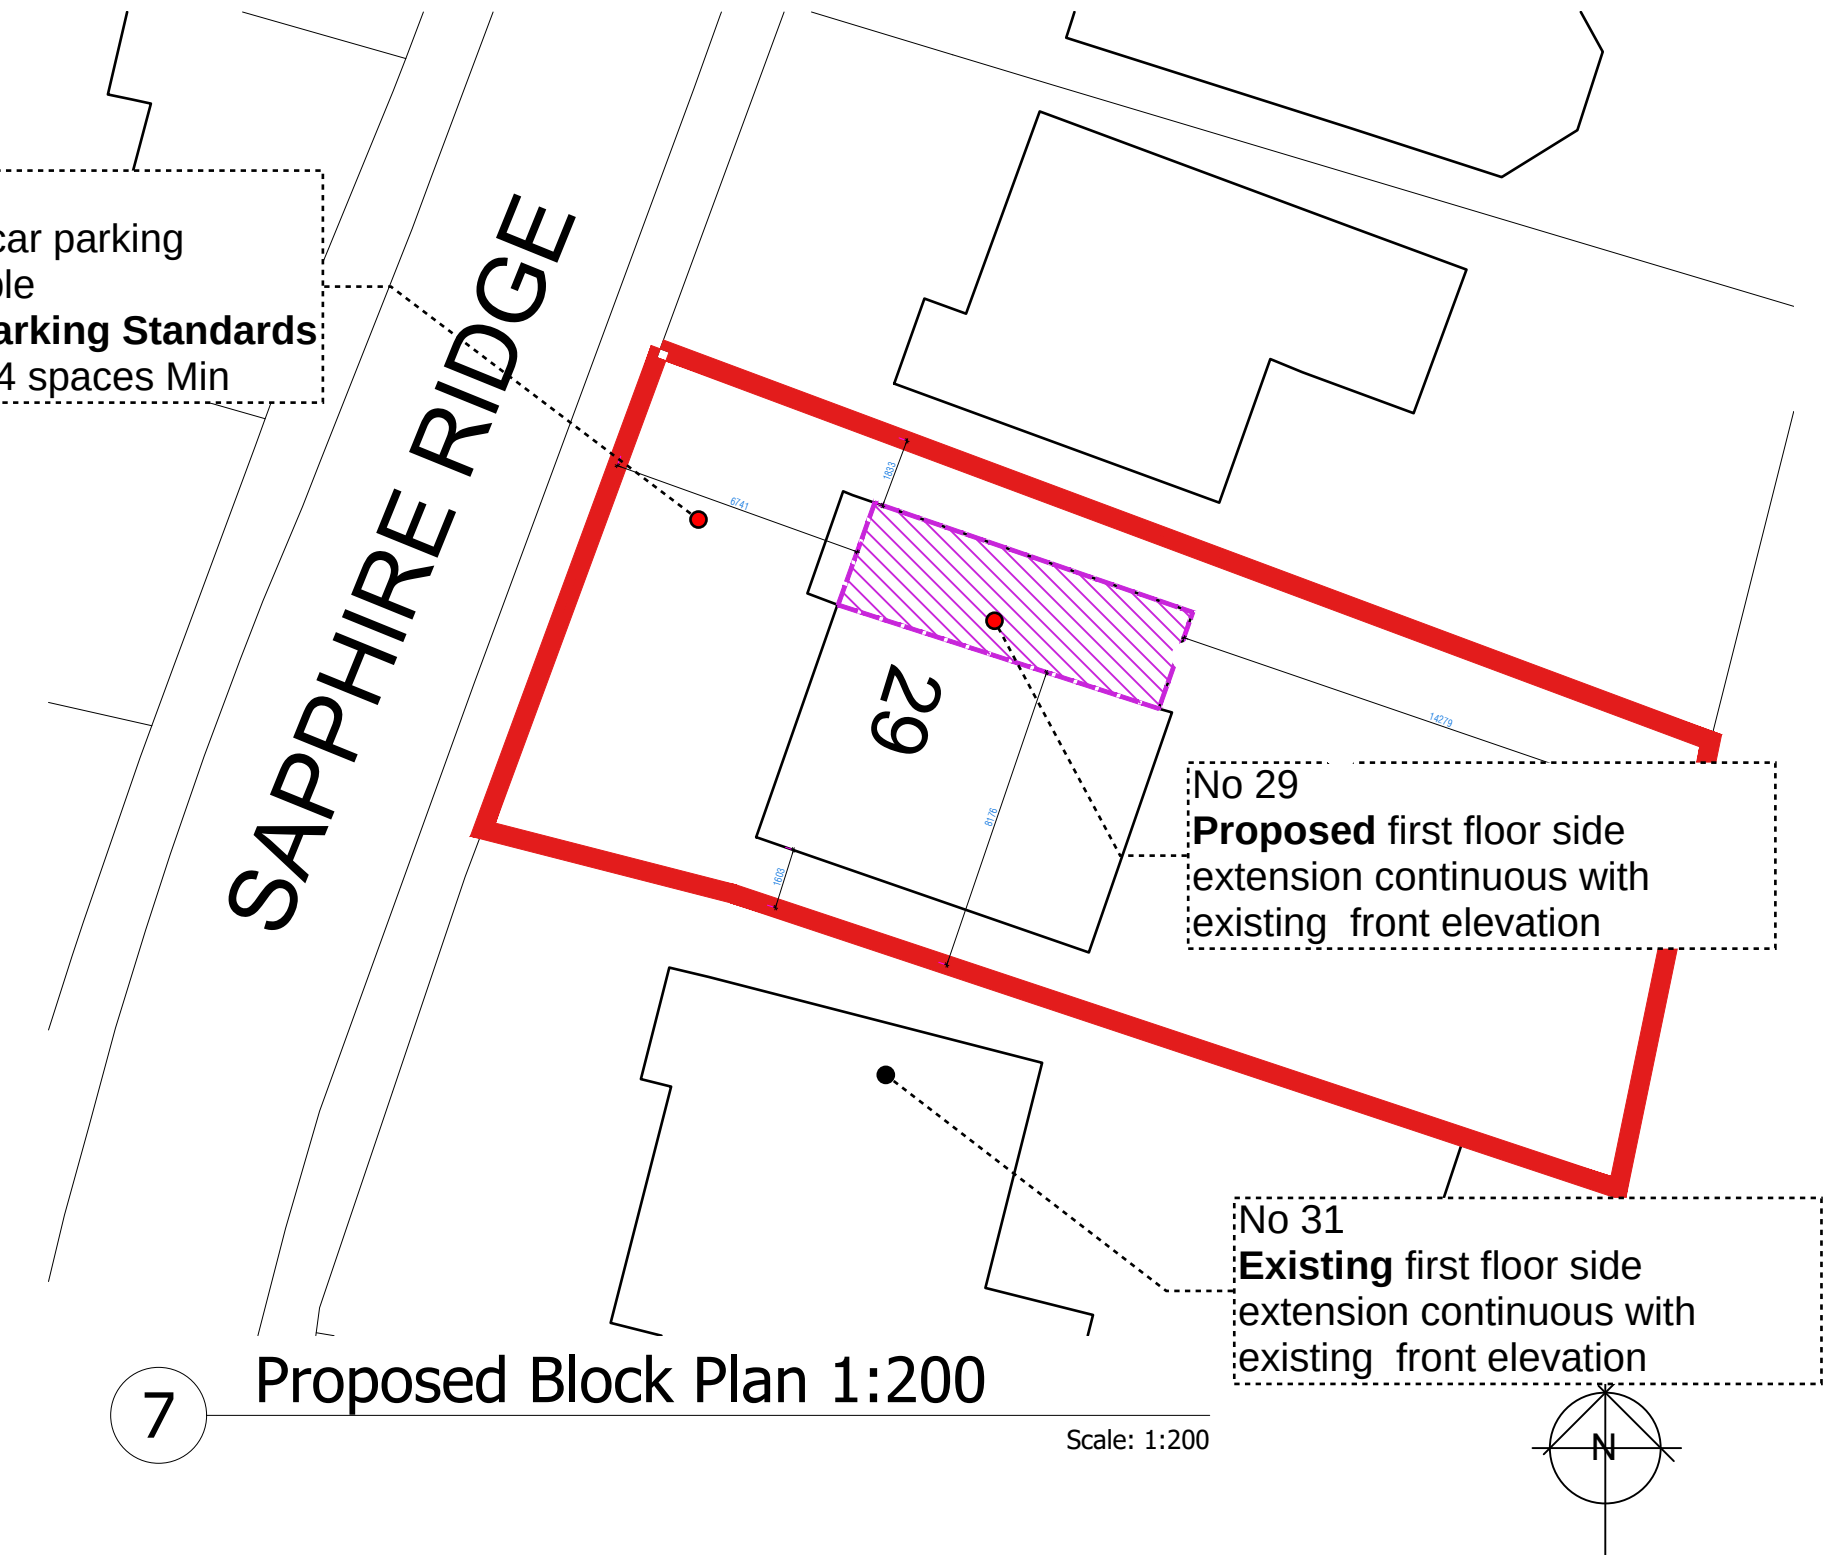

7 Proposed Block Plan 1:200
Scale: 1:200


No 29
Proposed first floor side
extension continuous with
existing front elevation

No 31
Existing first floor side
extension continuous with
existing front elevation

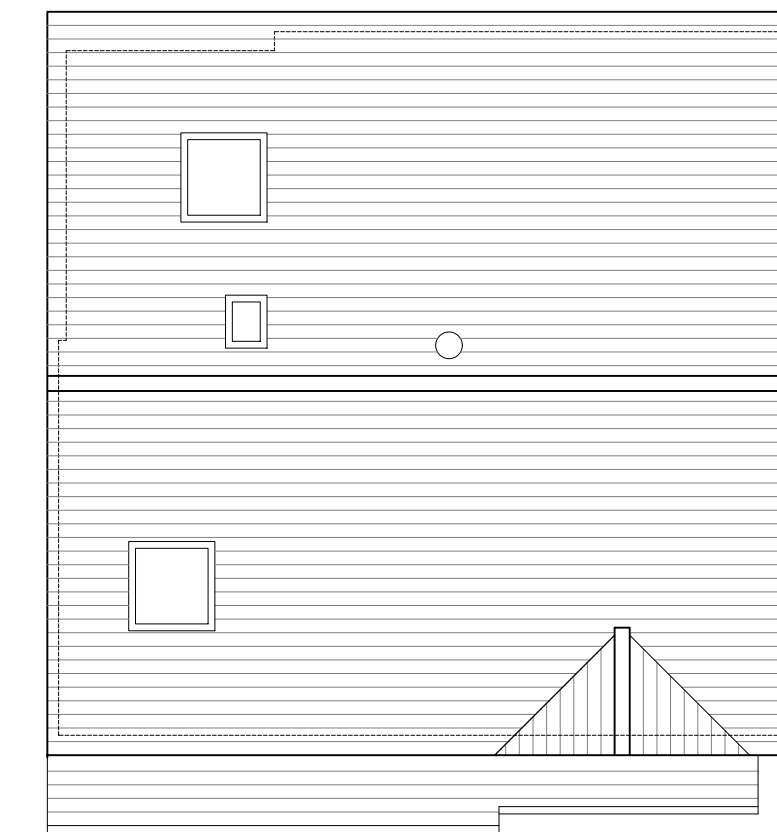

3 Proposed Roof Plan 1:100
Scale: 1:100

Rev:-	Description:-	Date:-	Chkd by:-

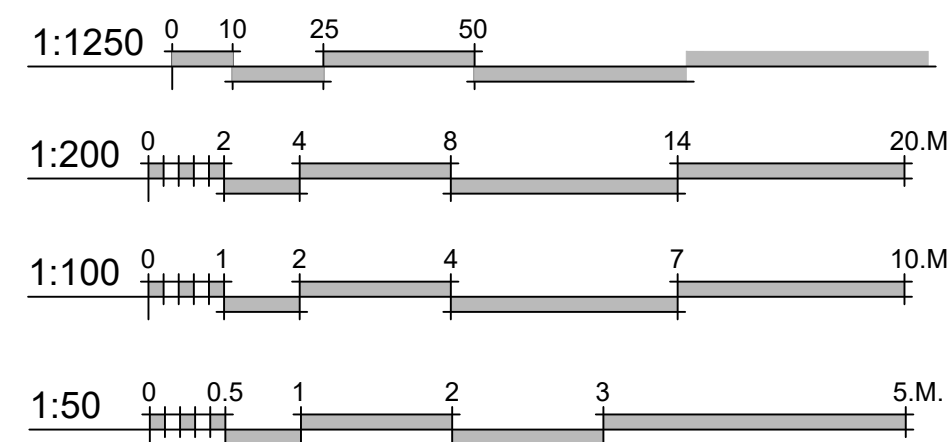

Client:-
29 Sapphire Ridge

Scale:-
1:50/100/200/1250@A1

Drawn By:-
SCR

Checked By:-

Date:-
03-03-26

Date:-

Job.No:-
2020

Drg.No:-
1000

Rev:-

Title:-
Existing & Proposed Floor Plans

Project:-
29 Sapphire Ridge
Waterlooville
Hants



MICIA Design
architectural
Consulting - Design - Build
Portsmouth - Southampton - Chichester - Hove - Guildford

02392 98 47 88
designers@mcadesign.uk
www.mcadesign.uk
f @ in