


NB


- (1) FIGURED DIMENSIONS MUST BE TAKEN IN PREFERENCE TO SCALED DIMENSIONS AND SITE DIMENSIONS ARE TO BE CHECKED BEFORE WORK IS PUT IN HAND.
- (2) © THIS DRAWING IS THE COPYRIGHT OF MC ARCHITECTURAL DESIGN AND MUST NOT BE REPRODUCED OR USED WITHOUT THEIR WRITTEN PERMISSION.
- (3) IT IS THE SOLE RESPONSIBILITY OF THE BUILDING OWNER TO DRAW UP ALL LEGAL AGREEMENTS WITH ADJOINING PROPERTY OWNER TO COVER THE OVER HANGING OF ANY FASCIAS, GUTTERING, FOUNDATIONS OR ANY PART OF THE BUILDING. MC ARCHITECTURAL DESIGN CAN NOT BE HELD RESPONSIBLE IN ANY WAY WHATSOEVER FOR ANY LEGAL COSTS OR OTHER COSTS INCURRED THROUGH ANY NEIGHBOURHOOD DISPUTES.
- (4) IT IS THE SOLE RESPONSIBILITY OF THE BUILDING OWNER TO COMPLY WITH THE PARTY WALL ACT 1996. MC ARCHITECTURAL DESIGN CAN NOT BE HELD RESPONSIBLE IN ANY WAY IF NON COMPLIANCE IS ADOPTED.

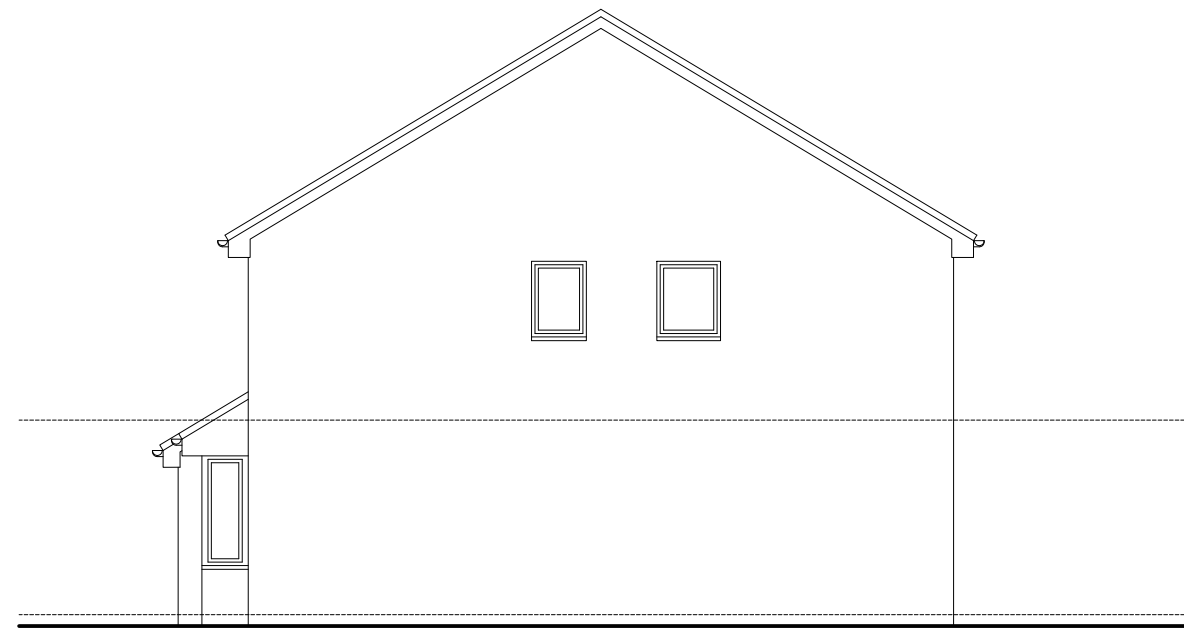


East Elevation



South Elevation

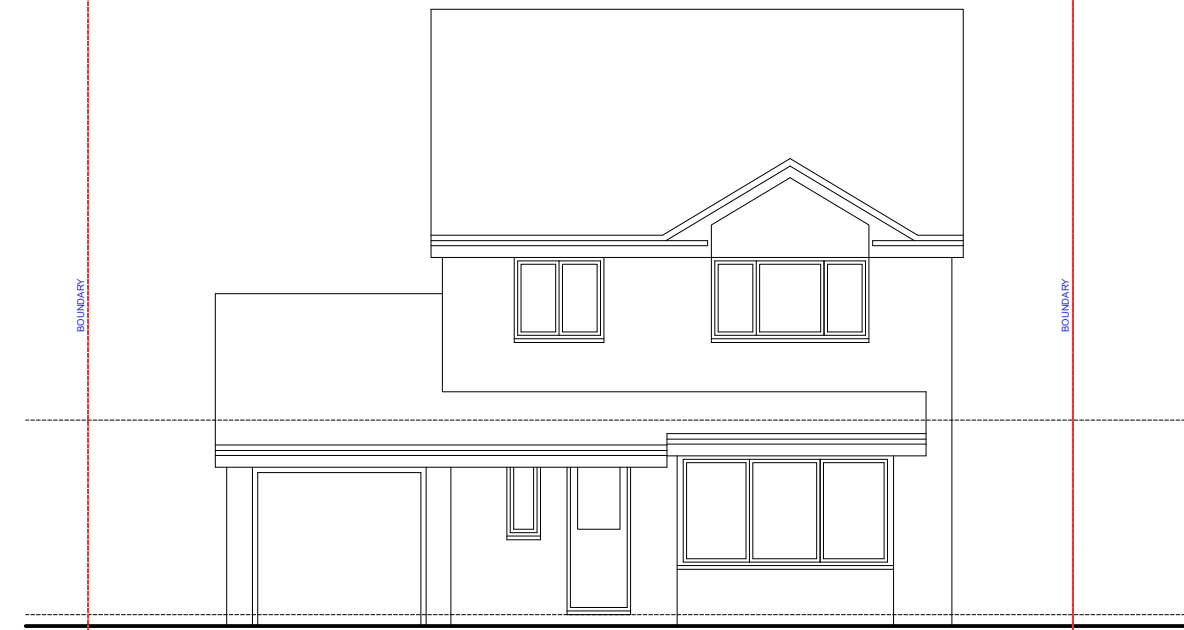

West Elevation

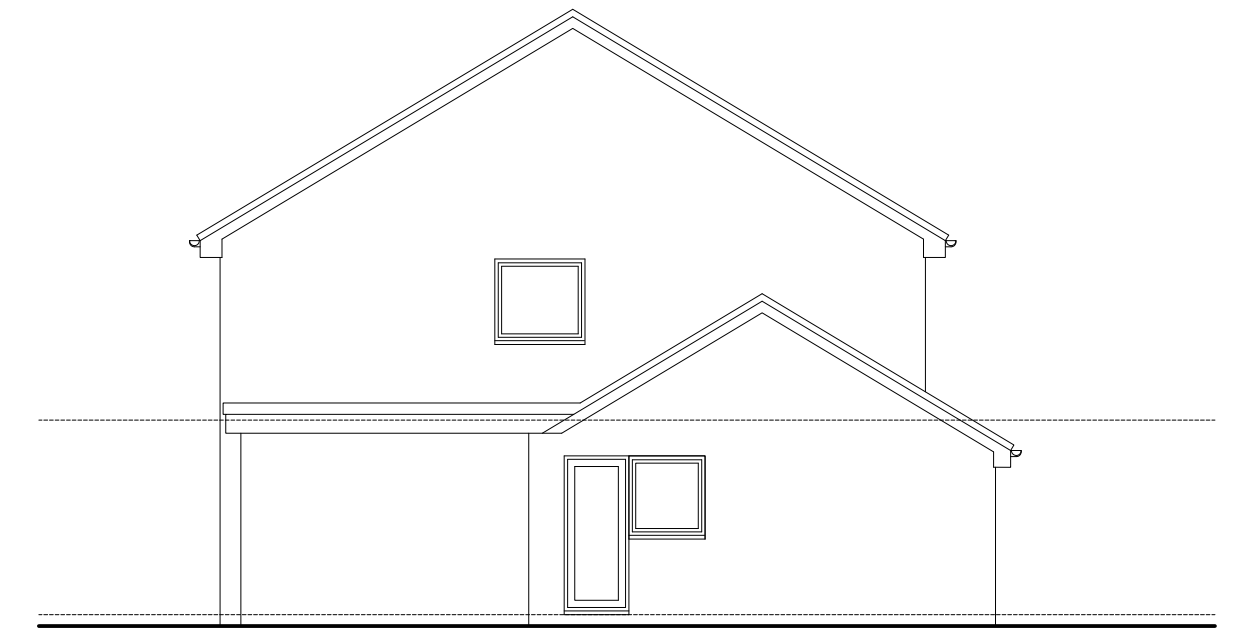


North Elevation

2 Existing Elevations 1:100

Scale: 1:100




East Elevation

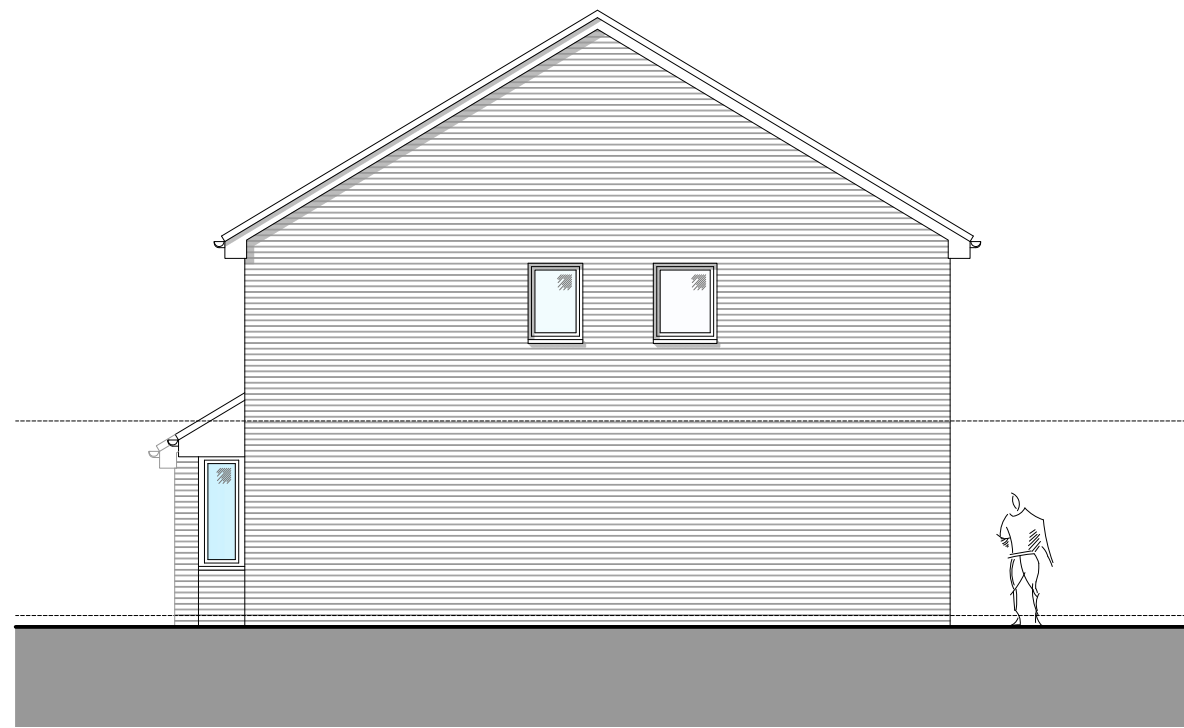

South Elevation




West Elevation

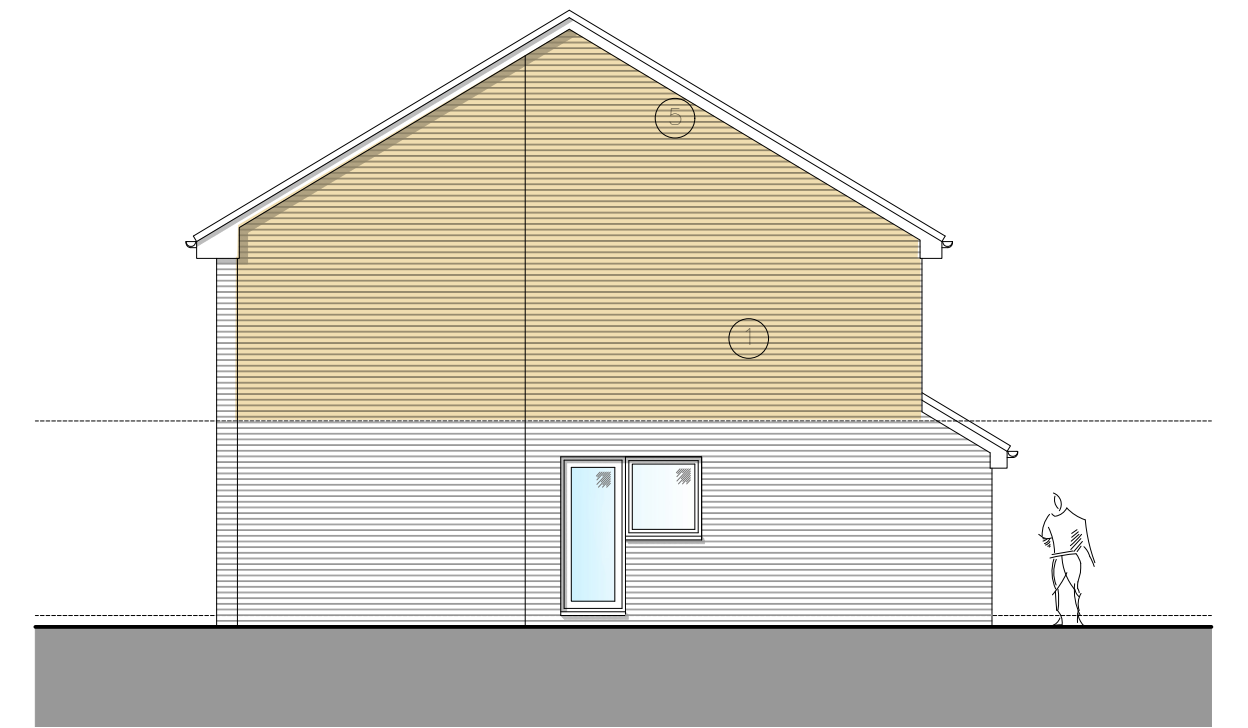

North Elevation

1 Existing Elevations 1:100

Scale: 1:100

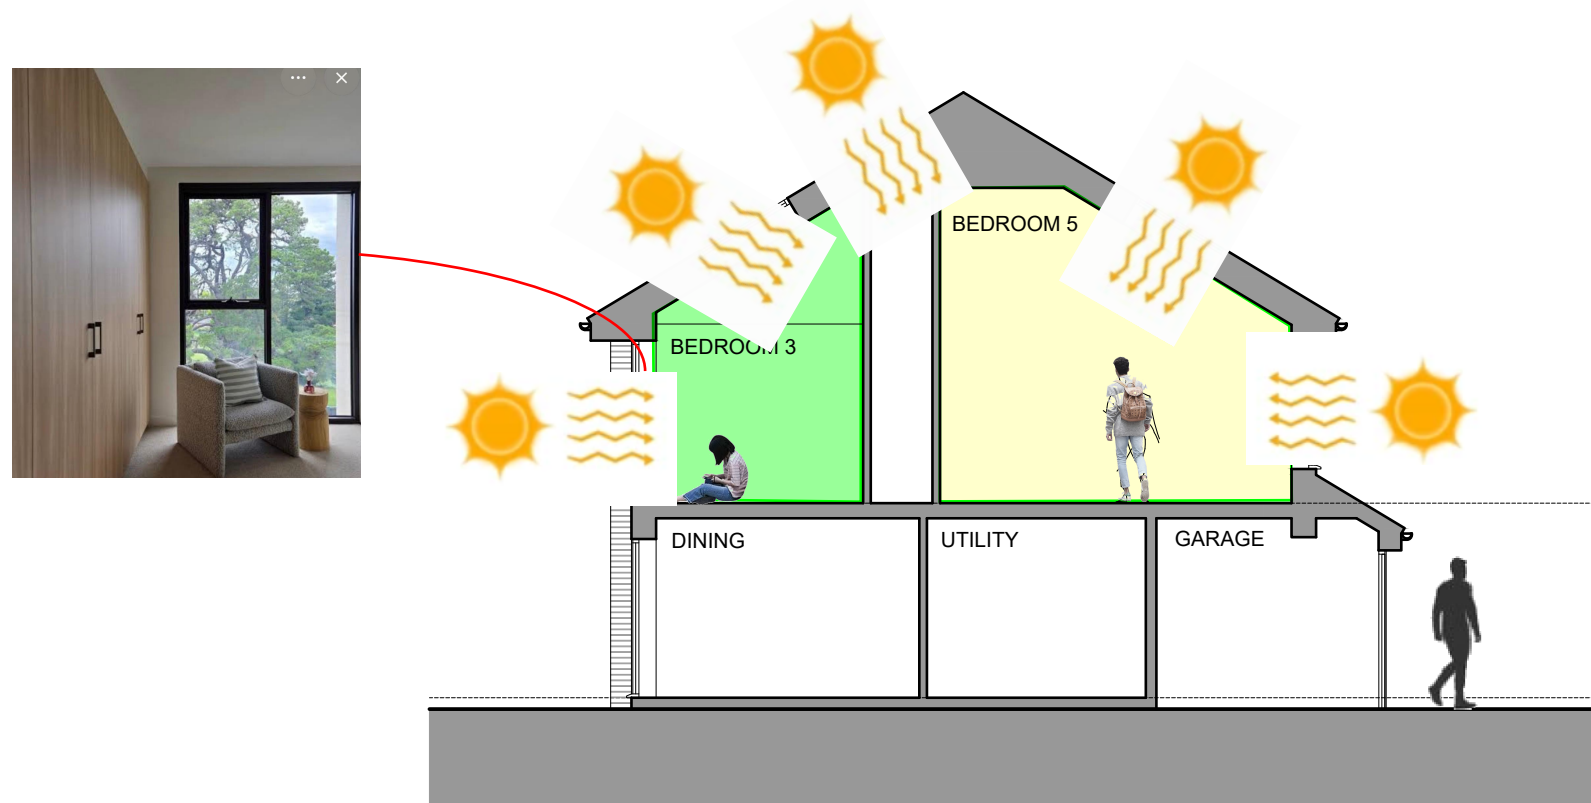

3 Proposed Section 1:100

Scale: 1:100

1:100 0 1 2 4 7 10.M.

Offices

- Southampton (HQ)**
Freedom Works Mount Pleasant Road, Southampton SO14 0QB
- Portsmouth**
33 Sapphire Ridge, Waterlooville, PO7 8NY
- Chichester**
Metro House, Northgate, Chichester PO19 1BJ
- Hove**
Creative Hub, Hove, Hove Business Centre, Fonthill Rd, Hove BN3 6HA
- Guildford**
Parallel House, 32 London Rd, Guildford GU1 2AB

Elevation Notes

- Facing Brickwork to match ext
- Concrete roof tiles to match existing
- Black UPVC rainwater goods.
- White UPVC Windows.
- White UPVC fascia.
- Velux Roof lights
- Sun Pipe

Client:-
29 Sapphire Ridge

Scale:-
1:100@A1

Drawn By:- SCR Checked By:-

Date:- 03-03-26 Date:-

Job.No:- 2020 Drg.No:- 1001 Rev:-

Title:-
Elevations & Proposed Section

Project:-
29 Sapphire Ridge
Waterlooville
Hants



MICIA Design
architectural
Consulting - Design - Build
Portsmouth - Southampton - Chichester - Hove - Guildford

02392 98 47 88
designers@mcadesign.uk
www.mcadesign.uk
f @ in