



Dimensions to be checked on site before commencing work.
Any discrepancies shall be reported to the architect immediately.

Do not scale from these drawings except for planning purposes. Use figured dimensions only.


Where applicable this drawing is to be read in conjunction with other consultants' drawings.

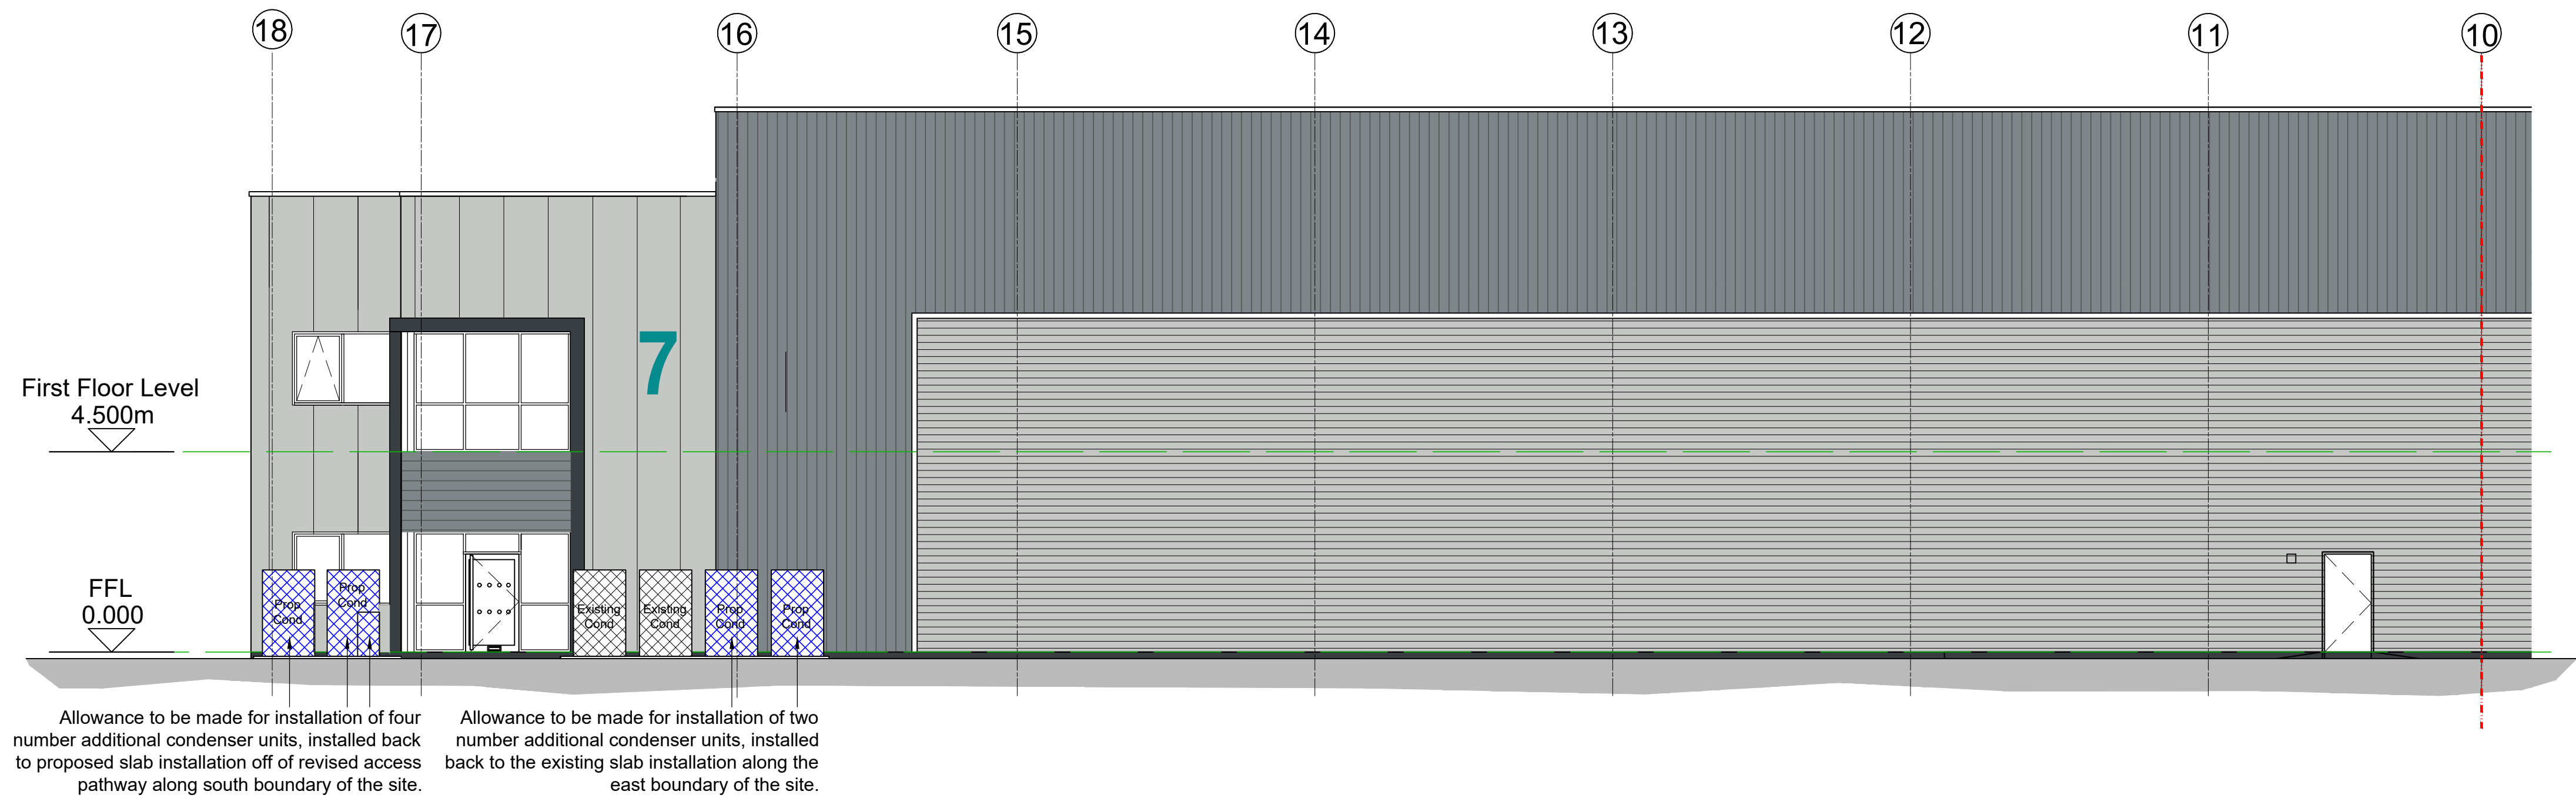

Proposed east elevation scale 1:100

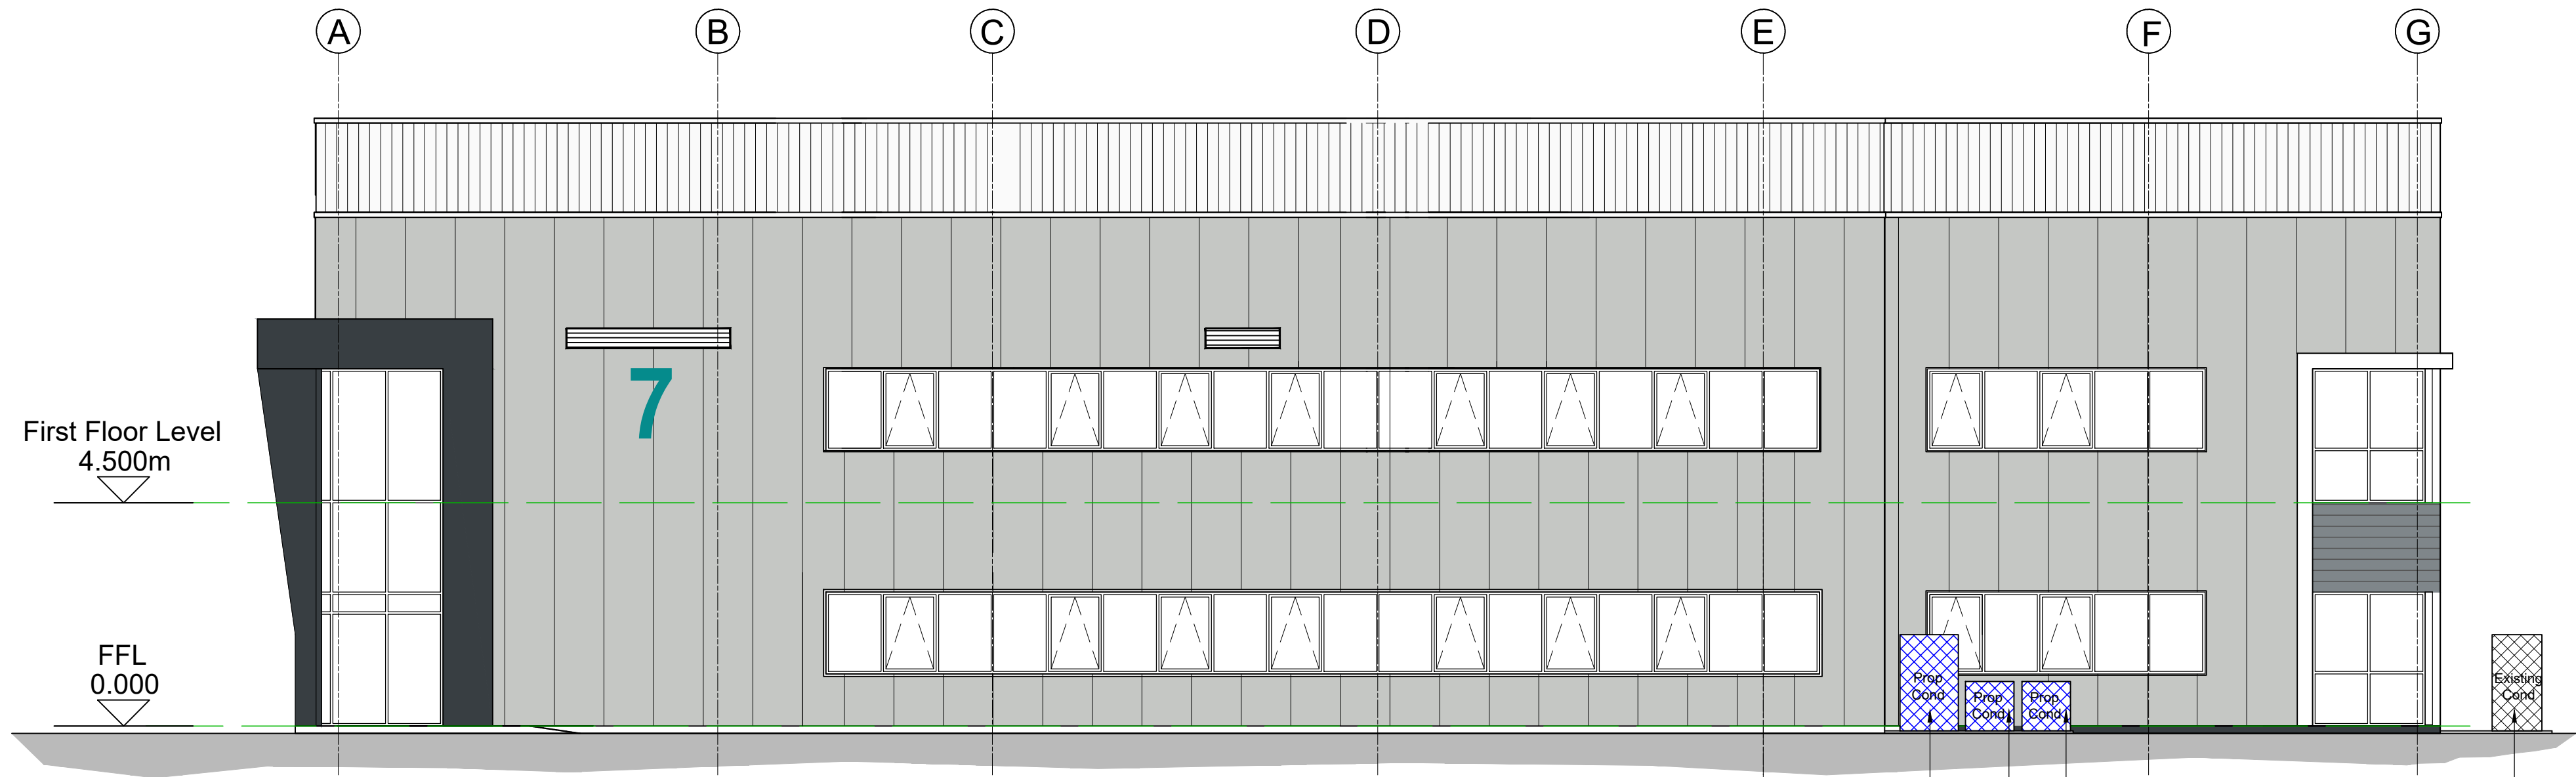

Proposed south elevation scale 1:100

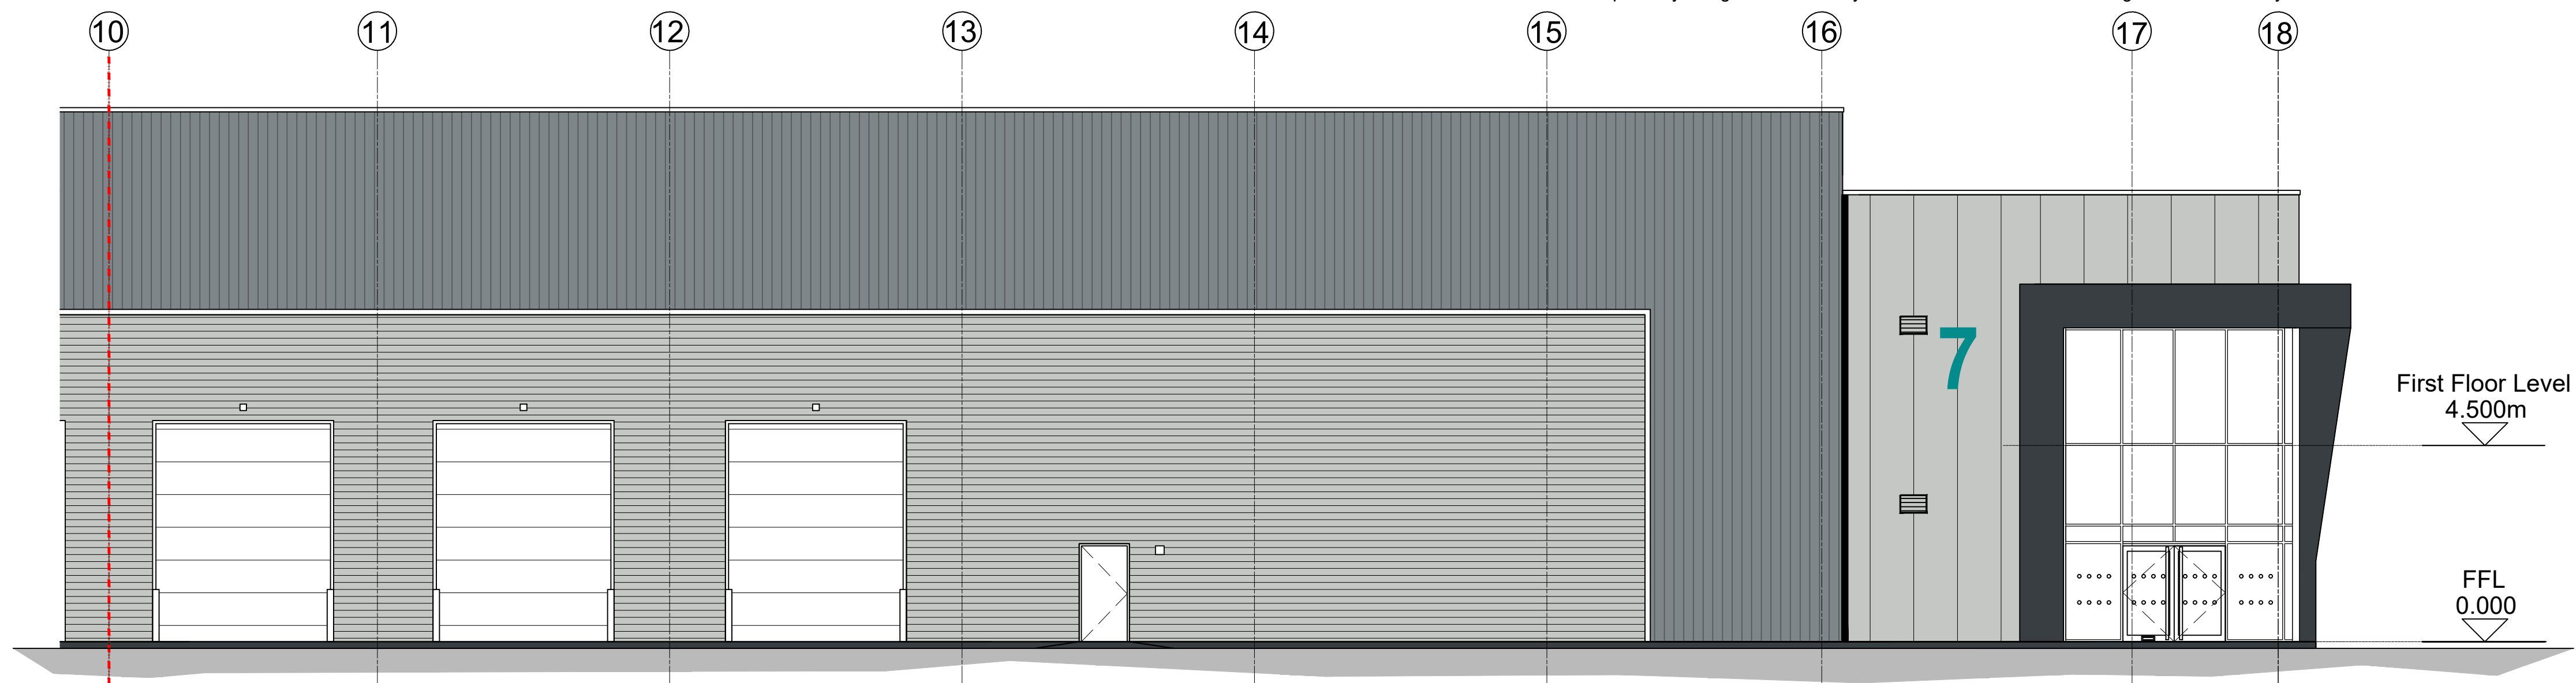

Proposed west elevation scale 1:100

IMPORTANT NOTE:

Do not scale from these drawings except for planning purposes. Use figured dimensions only.

Information relating to the structure i.e. foundation design, joist / steel sizes & padstone requirements are to be confirmed by the Structural Engineer.

Where structural items have been shown / annotated, this is indicative, details of which need further clarification from the Structural Engineer.

For	FUGRO GB MARINE Ltd.
Project	EXTERNAL CONDENSER UNIT INSTALLATIONS ALONG EAST & SOUTH ELEVATIONS ALONG WITH SOUTH ACCESS PATHWAY REVISIONS AT UNIT 7, LANGSTONE PARK, LANGSTONE ROAD, HAVANT, PO9 1SA

Title	PROPOSED ELEVATIONS
Date	APRIL 26
Drawn	SR
Scale	AS NOTED @ A1
Checked	-
Job Number	PL940.26
Drawing Number	12
Revision	-

jb architects

E: admin@jb-architecturedesign.com
W: www.jb-architecturedesign.com
T: 01243 933732

