
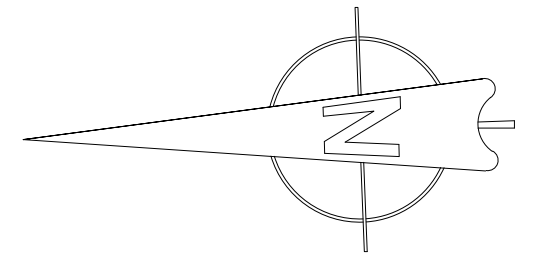


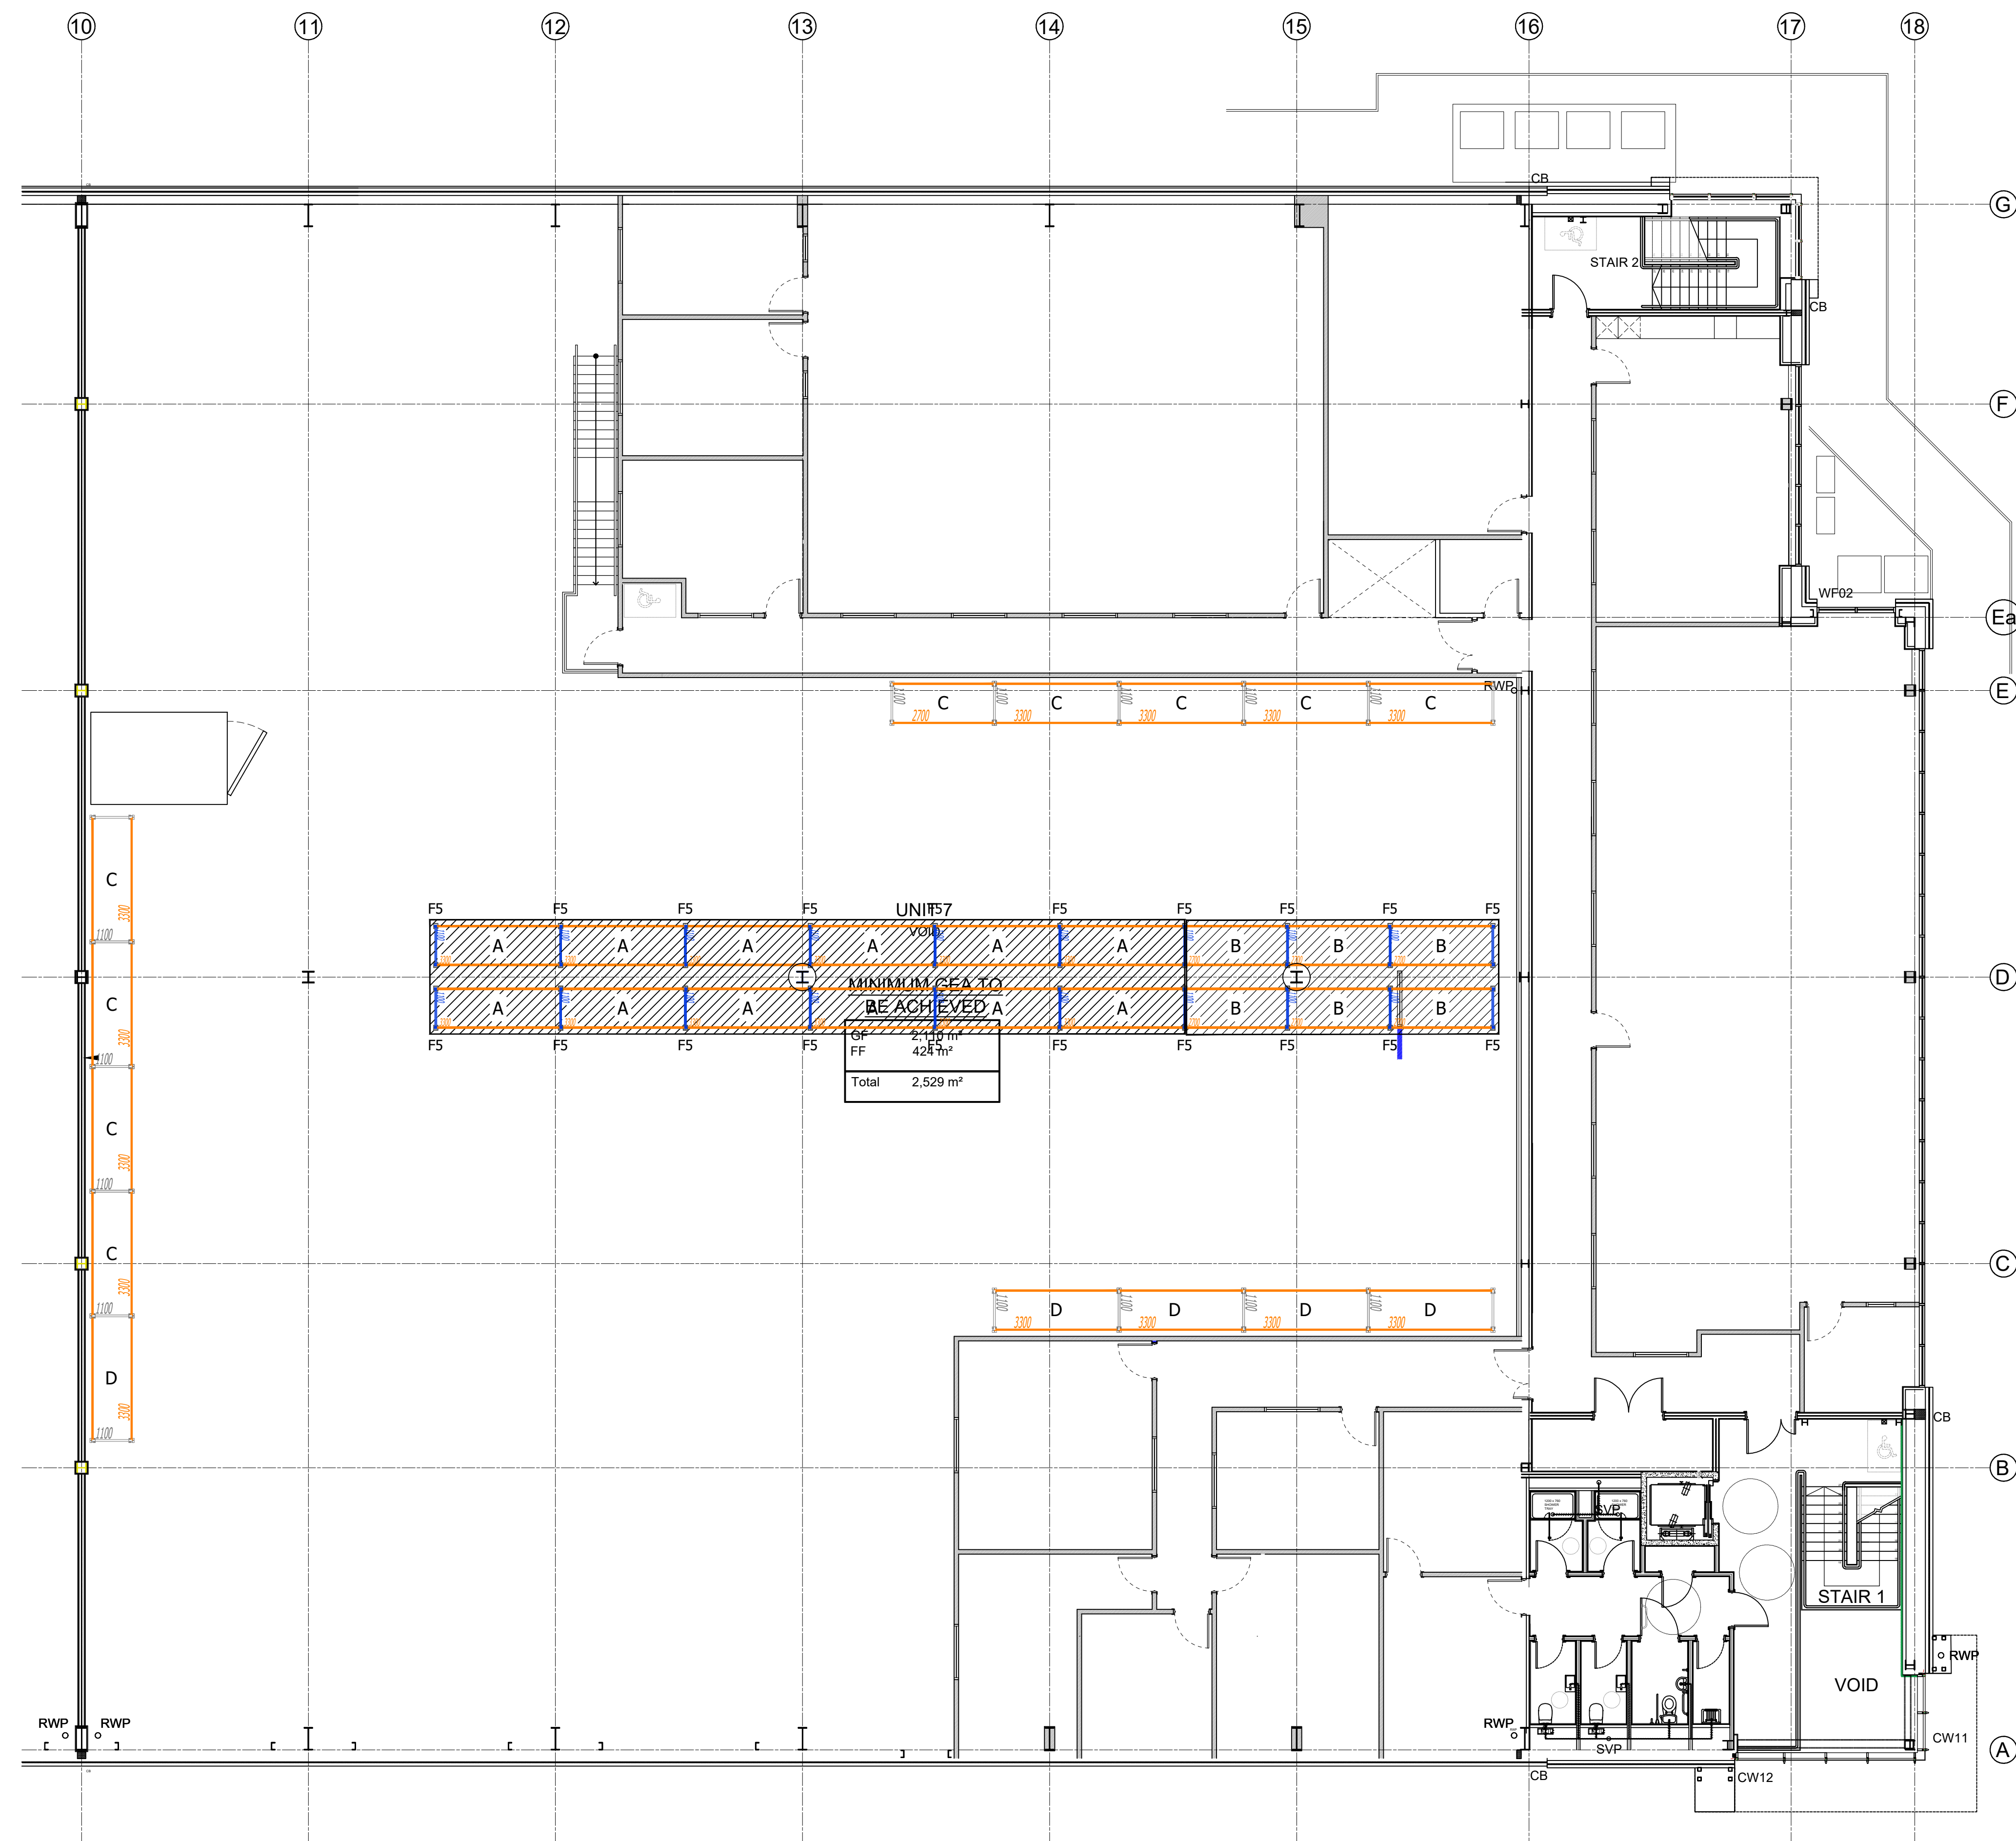

Proposed first floor plan scale 1:100

IMPORTANT NOTE:

Do not scale from these drawings except for planning purposes. Use figured dimensions only.

Information relating to the structure i.e. foundation design, joist / steel sizes & padstone requirements are to be confirmed by the Structural Engineer.

Where structural items have been shown / annotated, this is indicative, details of which need further clarification from the Structural Engineer.



For FUGRO GB MARINE Ltd.	
Project EXTERNAL CONDENSER UNIT INSTALLATIONS ALONG EAST & SOUTH ELEVATIONS ALONG WITH SOUTH ACCESS PATHWAY REVISIONS AT UNIT 7, LANGSTONE PARK, LANGSTONE ROAD, HAVANT, PO9 1SA	

<p>Title</p> <p>PROPOSED FIRST FLOOR PLAN</p>			
<p>Date</p> <p>APRIL 26</p>	<p>Drawn</p> <p>SR</p>	<p>Scale</p> <p>AS NOTED @ A1</p>	<p>Checked</p> <p>-</p>
<p>Job Number</p> <p>PL940.26</p>	<p>Drawing Number</p> <p>11</p>	<p>Revision</p> <p>-</p>	

jb architects

E: admin@jb-architecturedesign.com
W: www.jb-architecturedesign.com
T: 01243 933732