
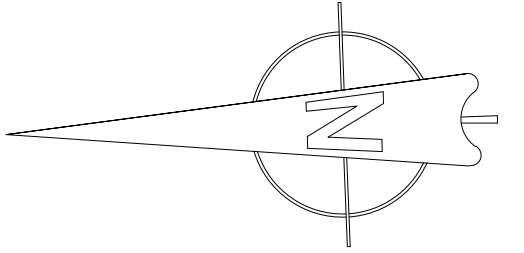


Dimensions to be checked on site before commencing work.
Any discrepancies shall be reported to the architect immediately.

Do not scale from these drawings except for planning purposes. Use figured dimensions only.

Where applicable this drawing is to be read in conjunction with other consultants' drawings.

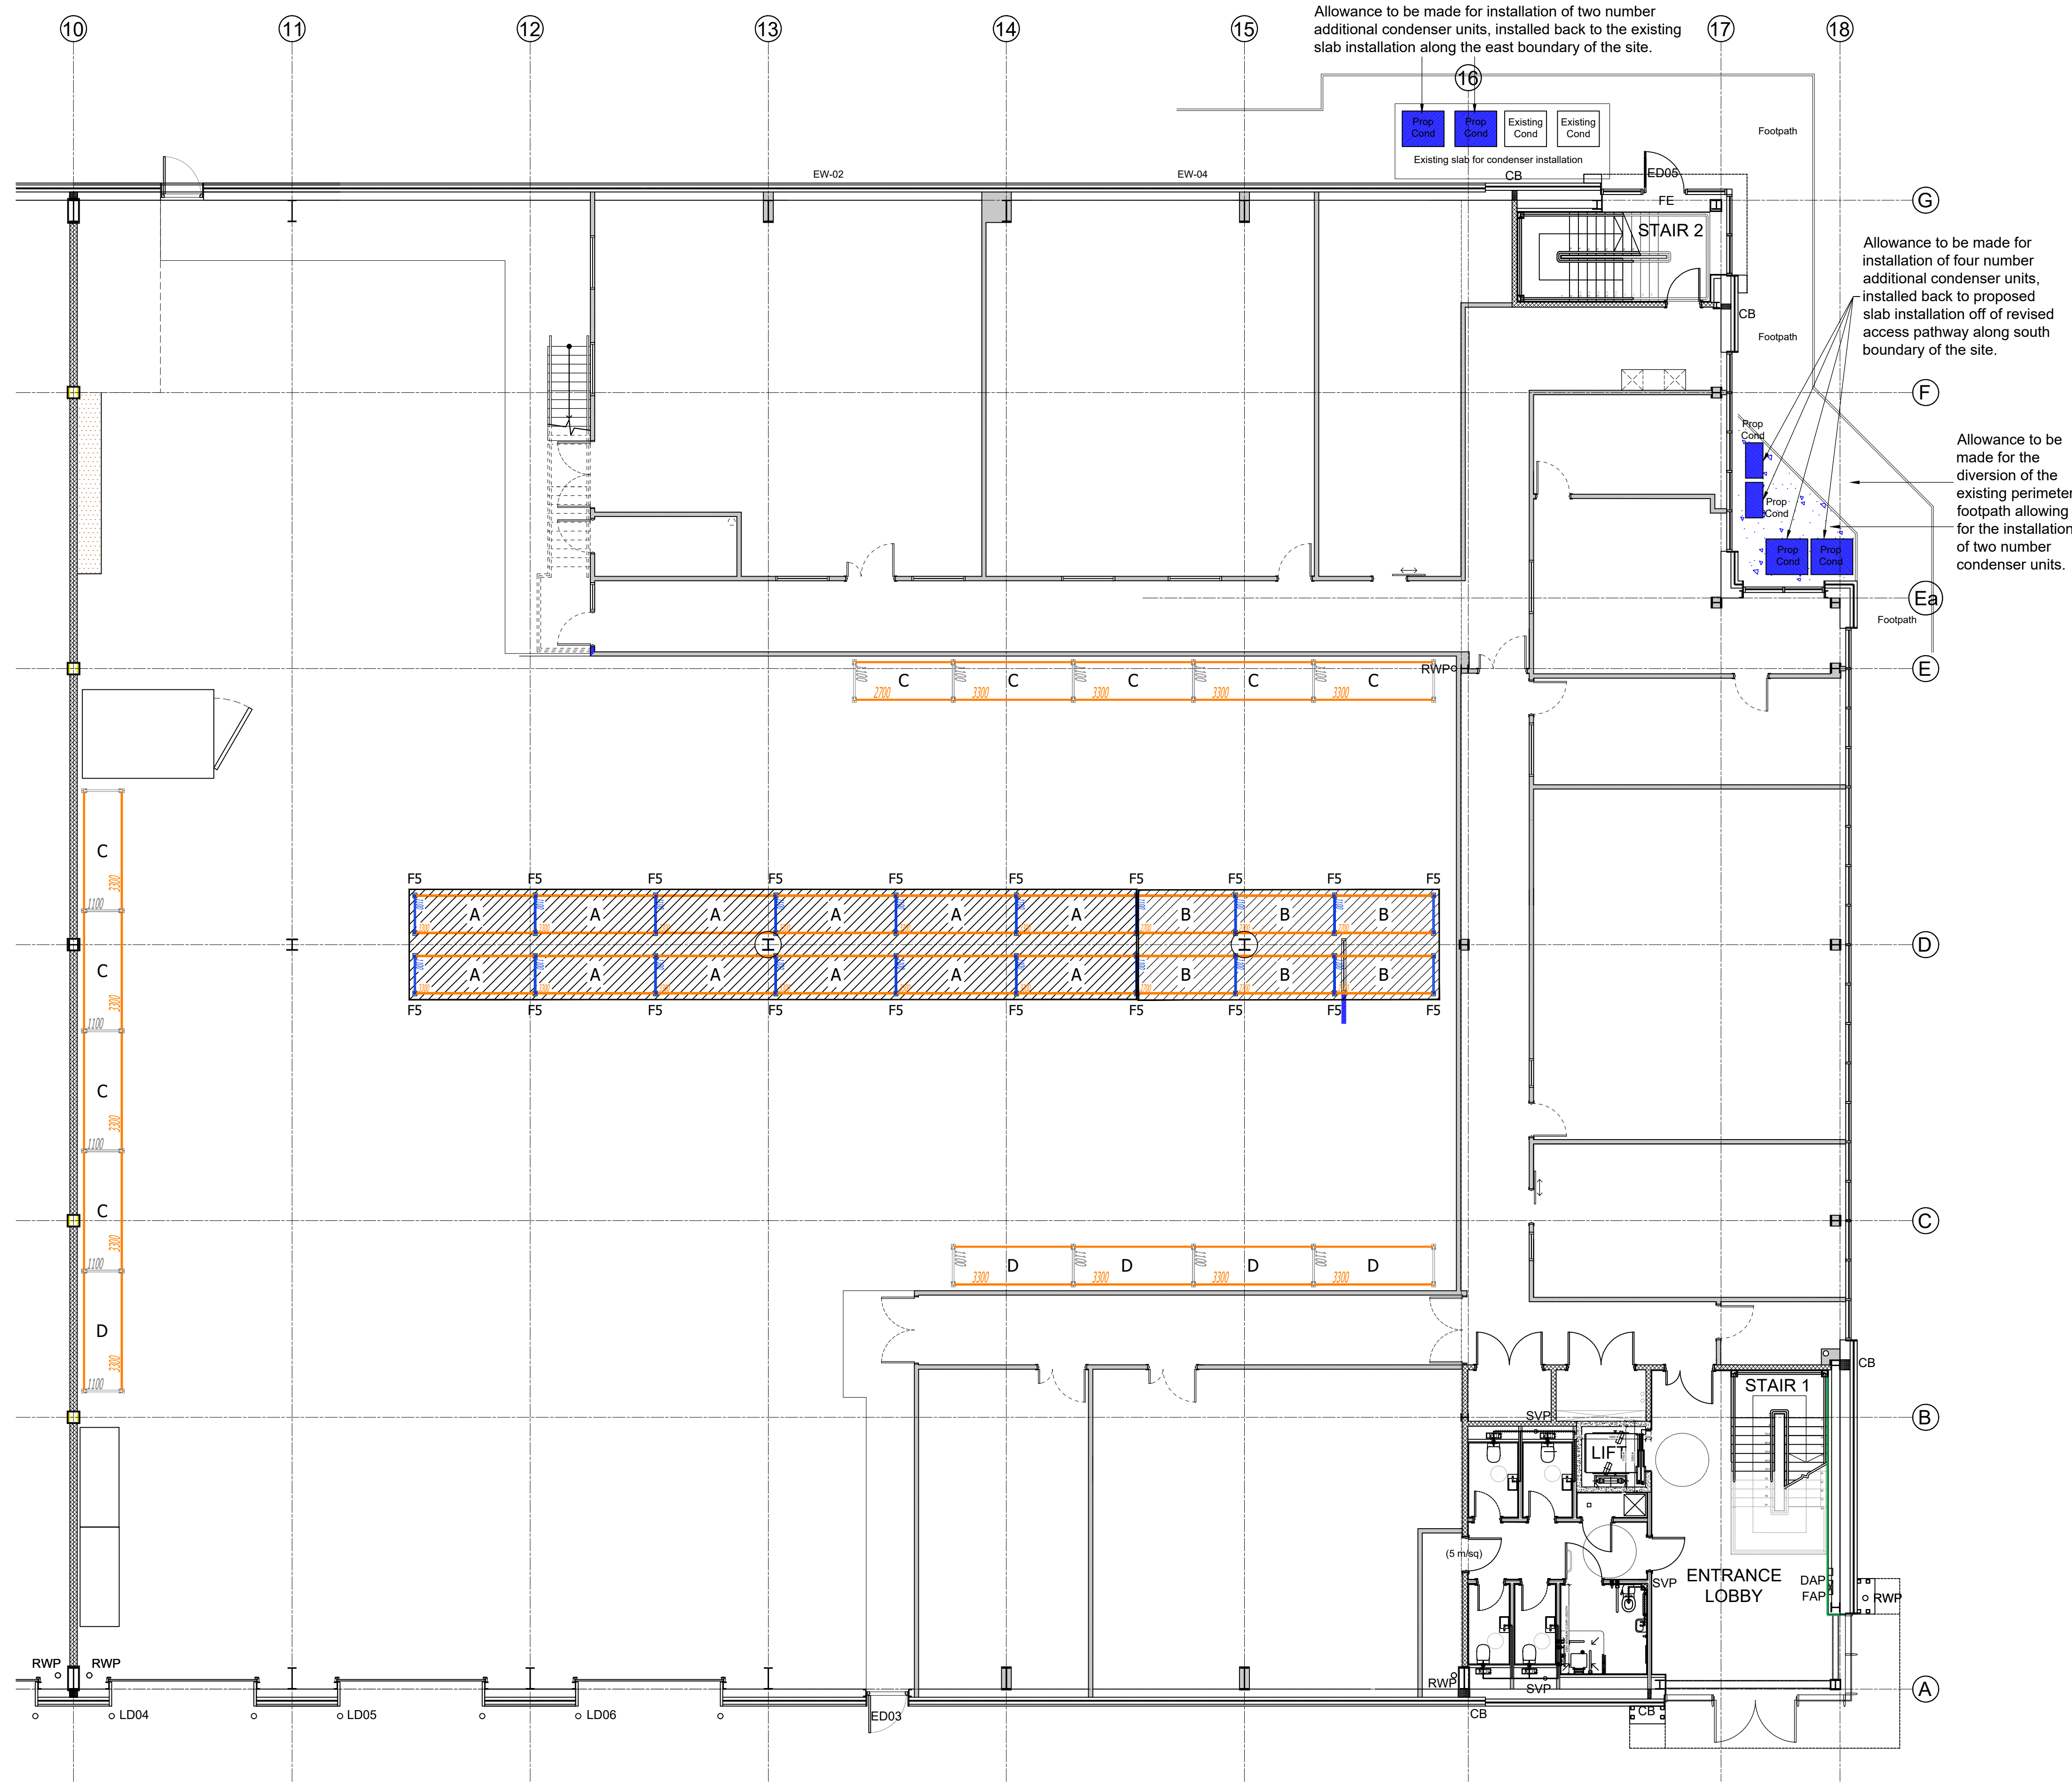

Proposed ground floor plan scale 1:100

IMPORTANT NOTE:

Do not scale from these drawings except for planning purposes. Use figured dimensions only.

Information relating to the structure i.e. foundation design, joist / steel sizes & padstone requirements are to be confirmed by the Structural Engineer.

Where structural items have been shown / annotated, this is indicative, details of which need further clarification from the Structural Engineer.

For
FUGRO GB MARINE Ltd.

Project
EXTERNAL CONDENSER UNIT INSTALLATIONS ALONG
EAST & SOUTH ELEVATIONS ALONG WITH SOUTH
ACCESS PATHWAY REVISIONS AT UNIT 7, LANGSTONE
PARK, LANGSTONE ROAD, HAVANT, PO9 1SA

Title
PROPOSED GROUND FLOOR PLAN

Date	Drawn	Scale	Checked
APRIL 26	SR	AS NOTED @ A1	-
Job Number	PL940.28	Drawing Number	10
Revision	-	-	-

jb architects

E: admin@jb-architecturedesign.com
W: www.jb-architecturedesign.com
T: 01243 933732

--- Boundary line Proposed walls Proposed structure ---