



Dimensions to be checked on site before commencing work.  
Any discrepancies shall be reported to the architect immediately.

Do not scale from these drawings except for planning purposes. Use figured dimensions only.


Where applicable this drawing is to be read in conjunction with other consultants' drawings.

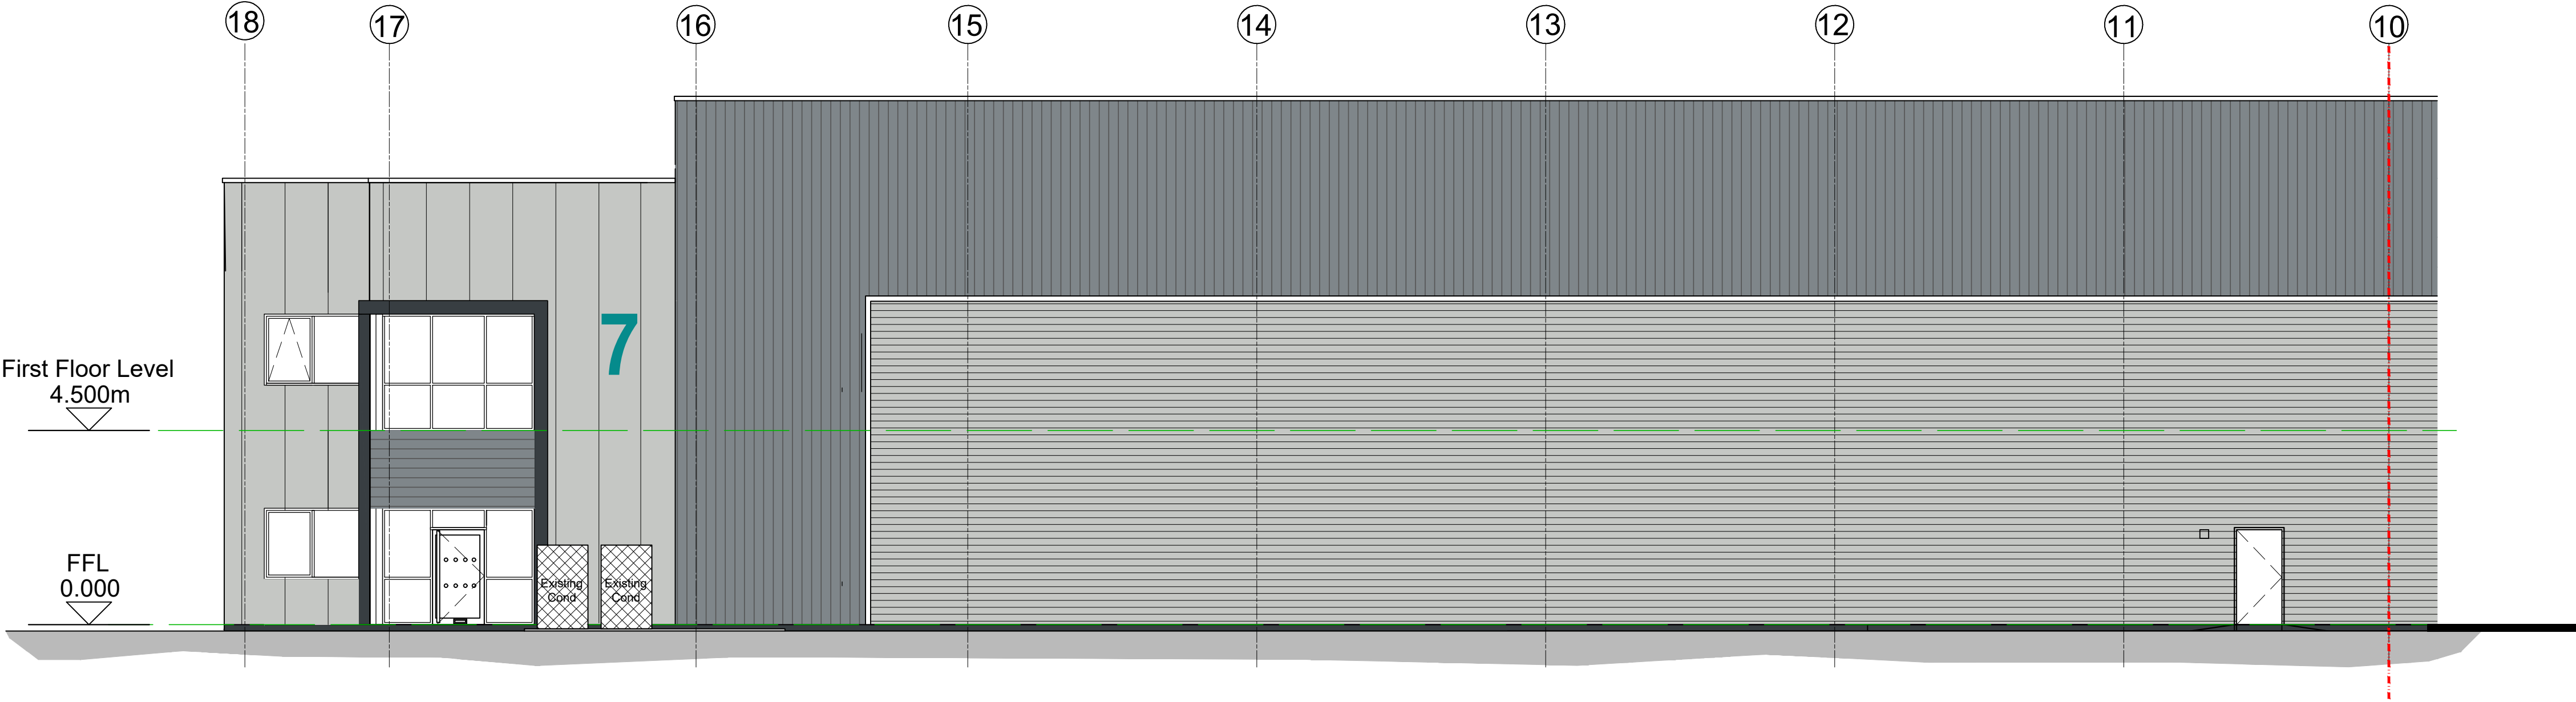

Existing east elevation scale 1:100

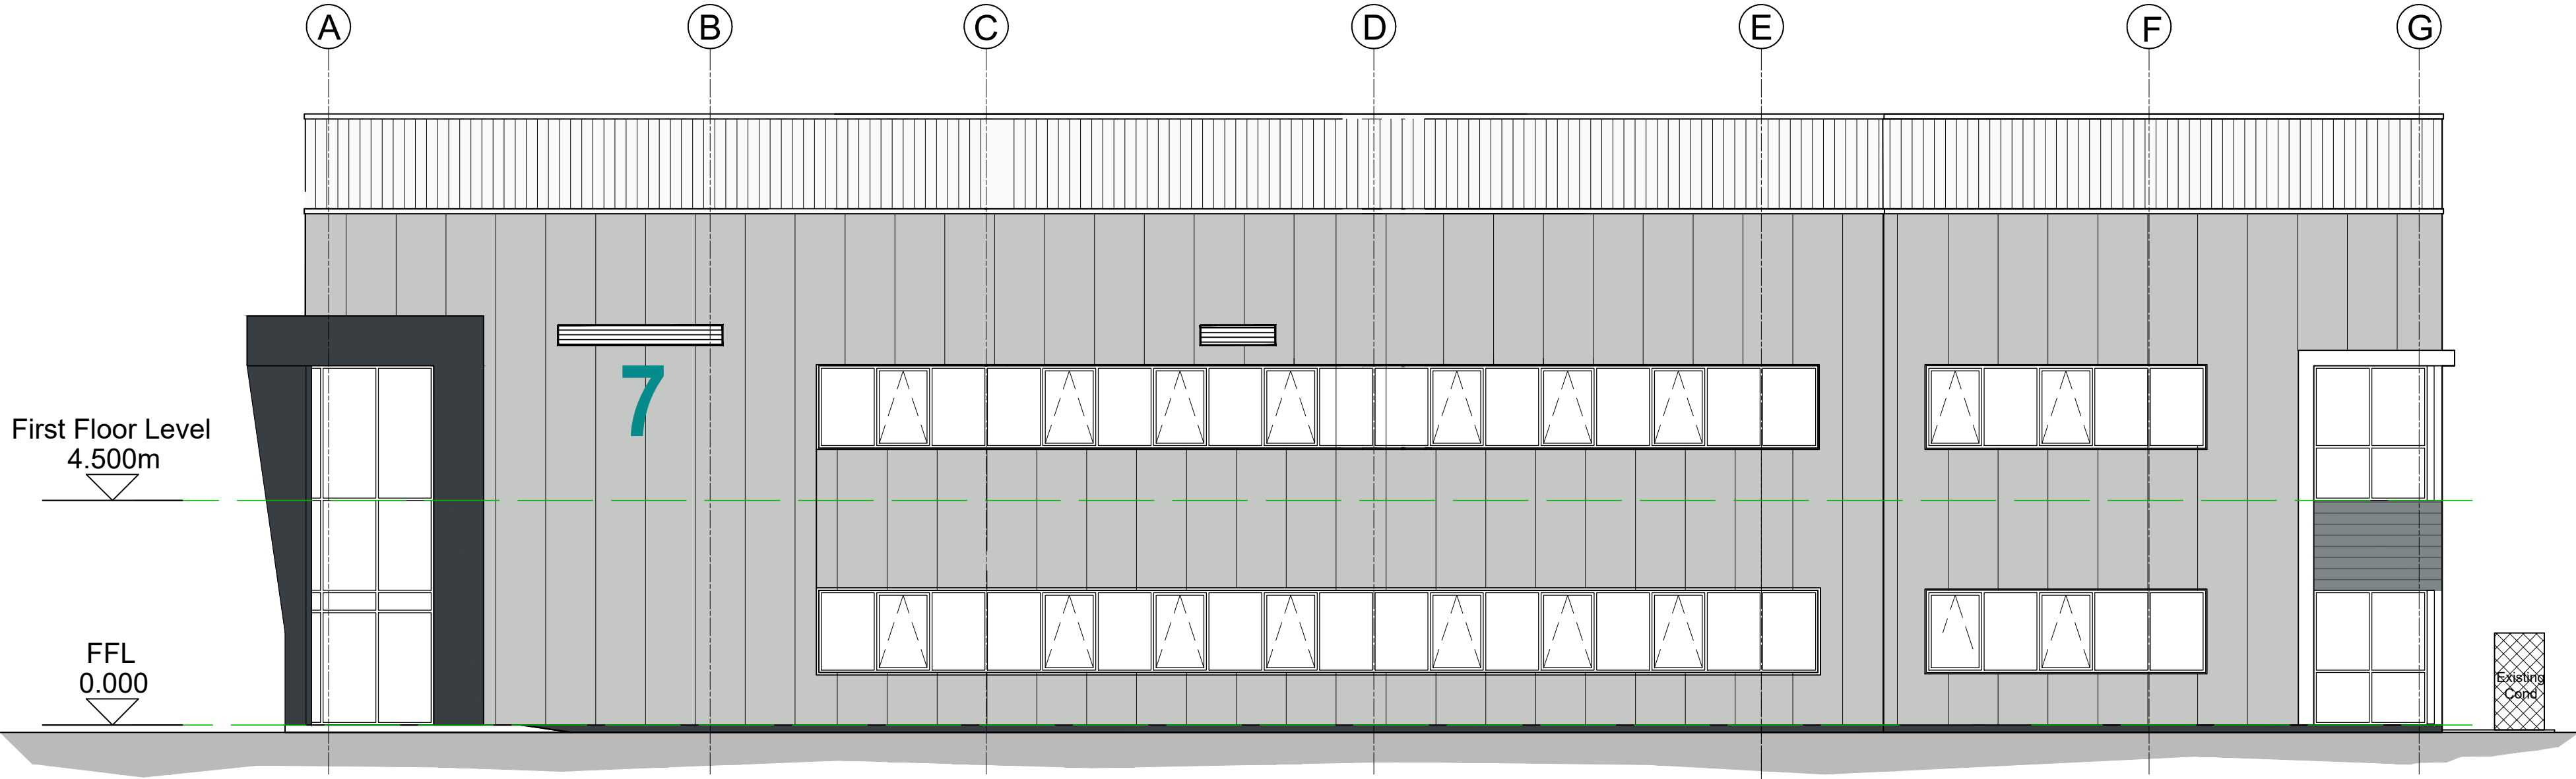

Existing south elevation scale 1:100

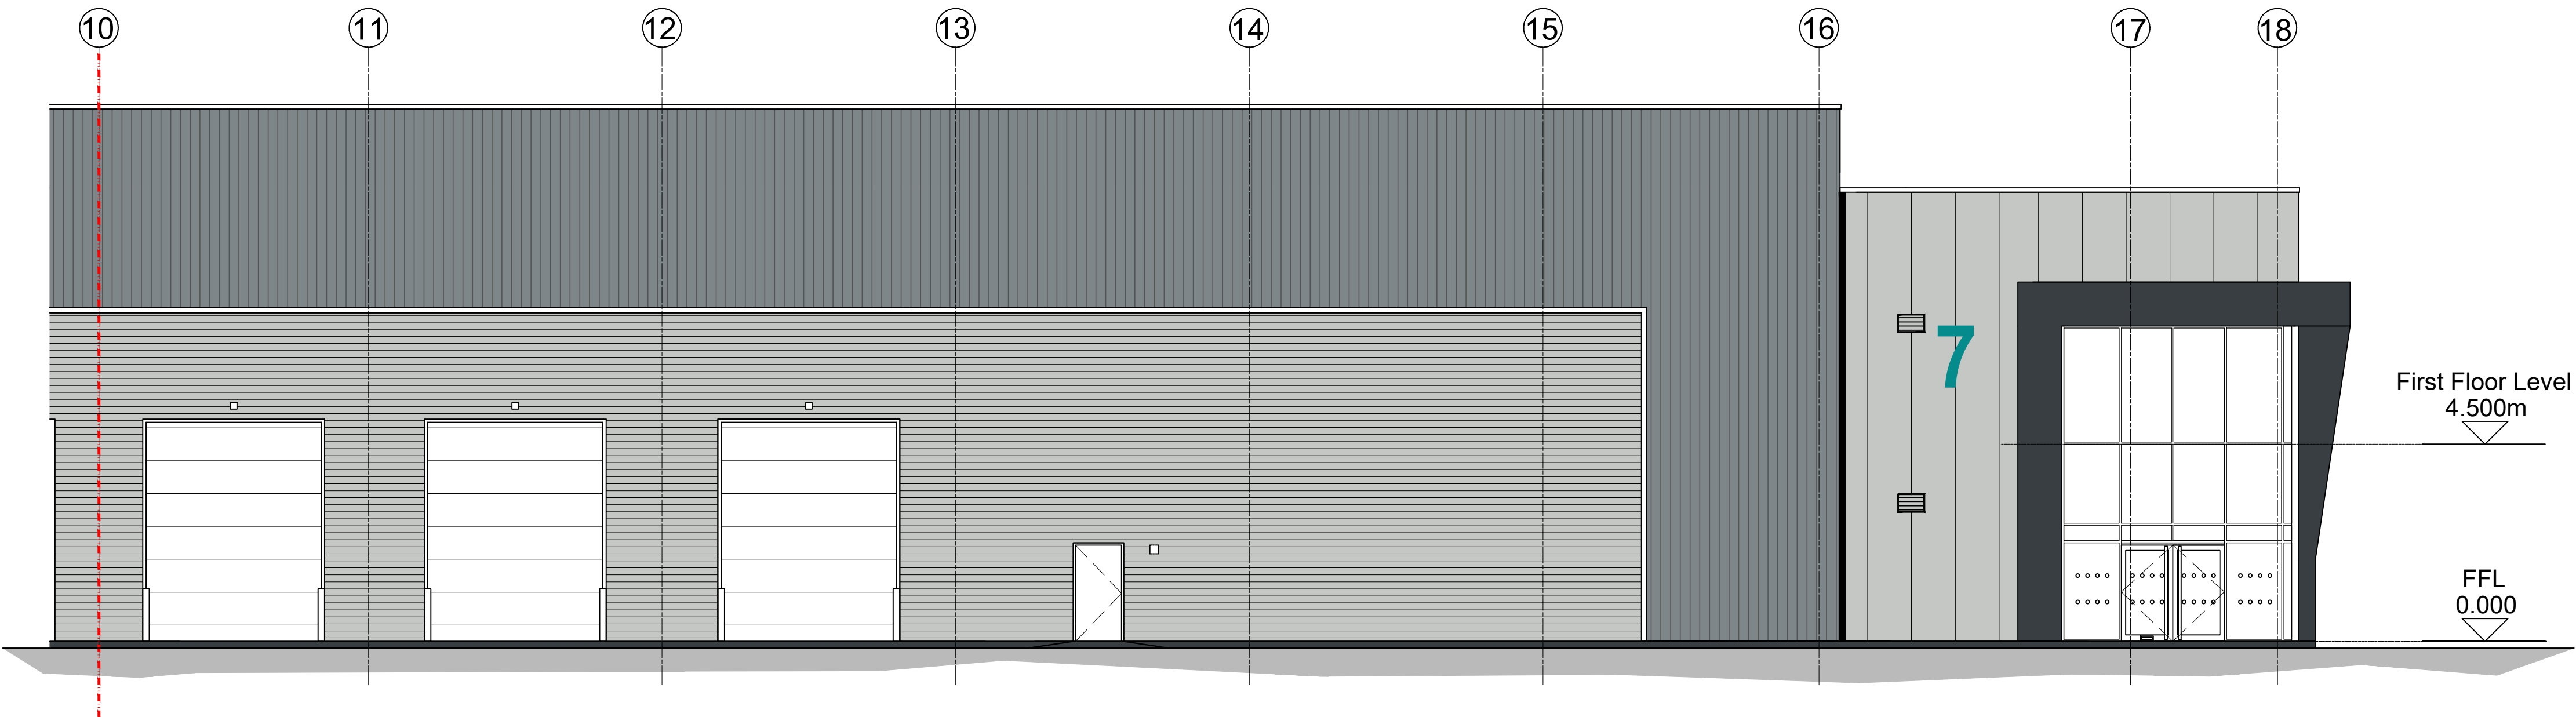

Existing west elevation scale 1:100

**IMPORTANT NOTE:**

Do not scale from these drawings except for planning purposes. Use figured dimensions only.

Information relating to the structure i.e. foundation design, joist / steel sizes & padstone requirements are to be confirmed by the Structural Engineer.

Where structural items have been shown / annotated, this is indicative, details of which need further clarification from the Structural Engineer.

|         |   |
|---------|---|
| For     | FUGRO GB MARINE Ltd.   |
| Project | EXTERNAL CONDENSER UNIT INSTALLATIONS ALONG EAST & SOUTH ELEVATIONS ALONG WITH SOUTH ACCESS PATHWAY REVISIONS AT UNIT 7, LANGSTONE PARK, LANGSTONE ROAD, HAVANT, PO9 1SA |

|                |                     |
|----------------|---------------------|
| Title          | EXISTING ELEVATIONS |
| Date           | APRIL 26            |
| Drawn          | SR                  |
| Scale          | AS NOTED @ A1       |
| Checked        | -                   |
| Job Number     | PL940.26            |
| Drawing Number | 03                  |
| Revision       | -                   |

**jb architects**

E: admin@jb-architecturedesign.com  
W: www.jb-architecturedesign.com  
T: 01243 933732

