



**Proposed
single storey
rear extension**
(to replace
existing
conservatory)

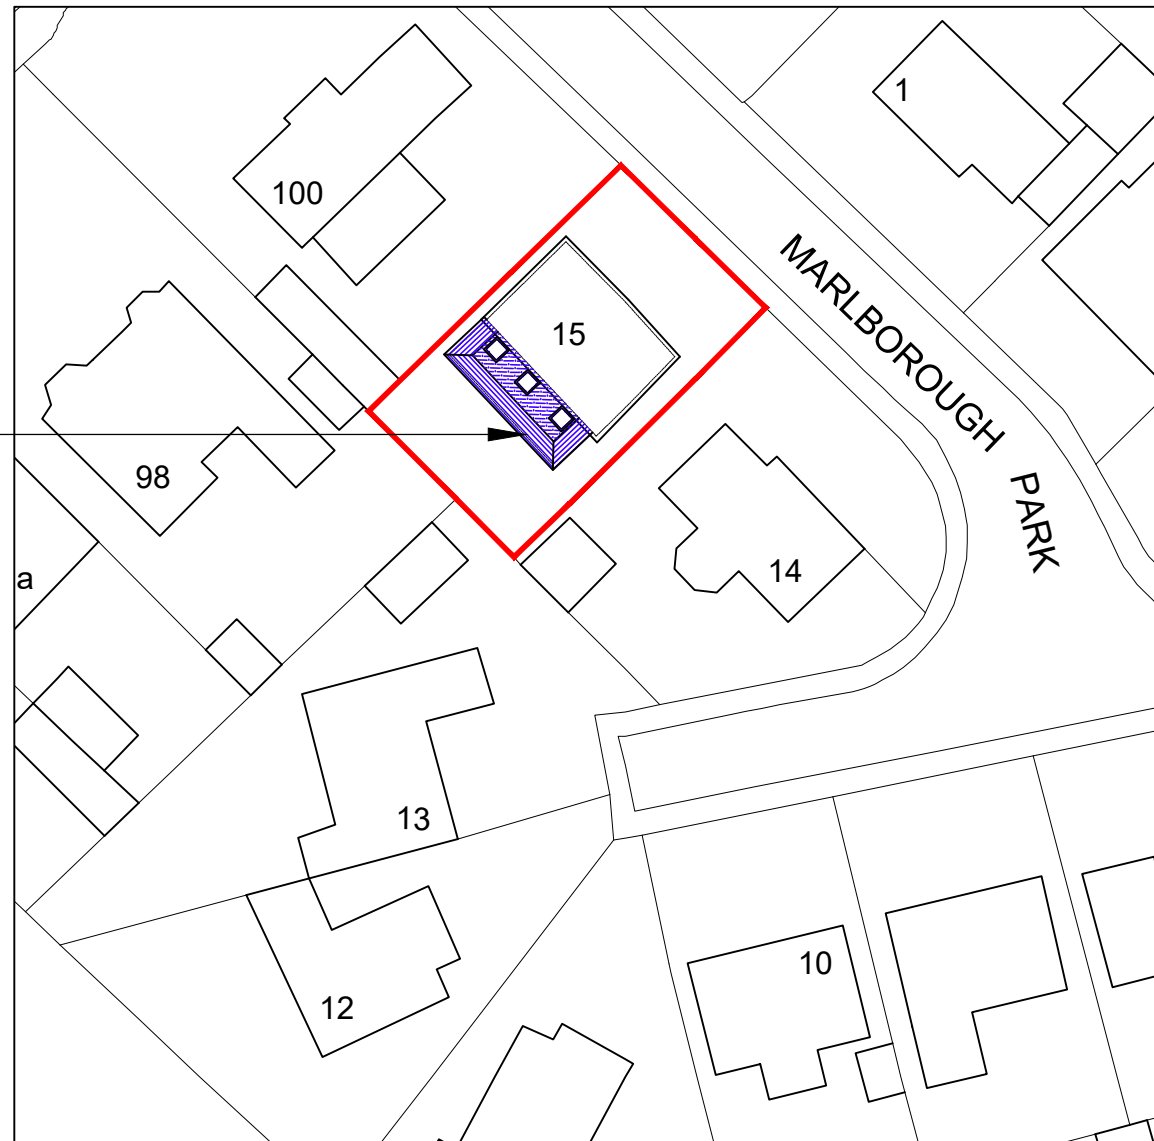


Site plan

scale 1:500


 


Ordnance Survey, (c) Crown Copyright 2026.
All rights reserved. Licence number 100022432

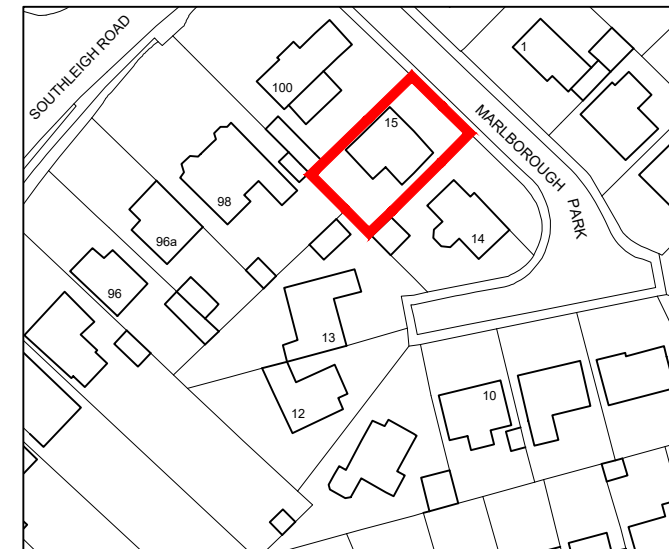

Location plan

scale 1:1250

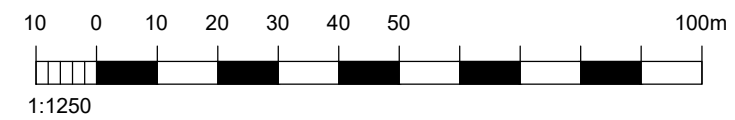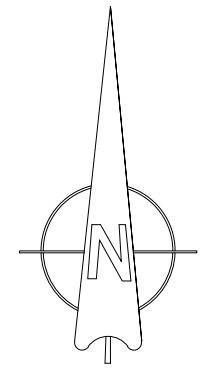

For MR & MRS YARD	Title SITE & LOCATION PLANS				<div>jb architects</div> <div>E: admin@jb-architecturedesign.com W: www.jb-architecturedesign.com T: 01243 933732</div>
Project PROPOSED REAR EXTENSION AT 15 MARLBOROUGH PARK, DENVILLES, PO9 2PP	Date APR 2026	Drawn LL	Scale 1:100 @ A3	Checked -	
	Job Number PL 994.26	Drawing Number -01	Revision A		