




East (side) elevation

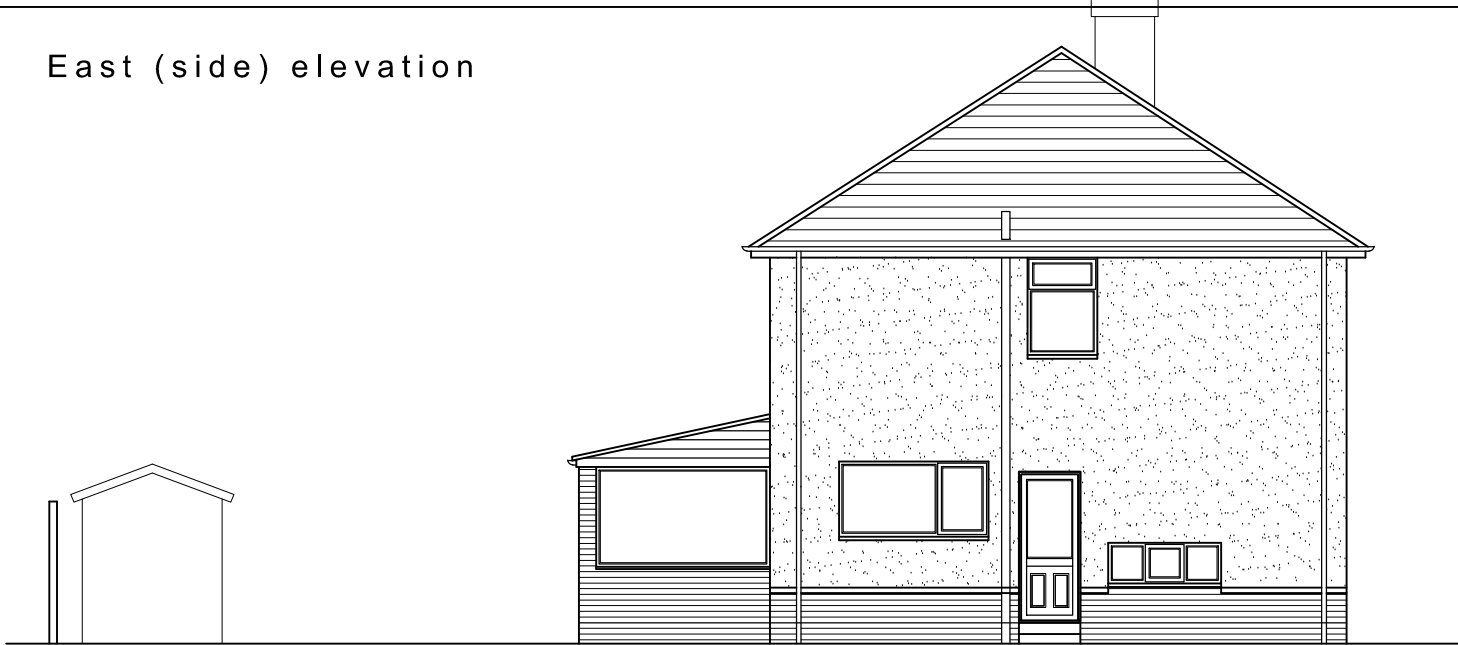

South (rear) elevation




West (side) elevation (North elevation unchanged in new proposal)

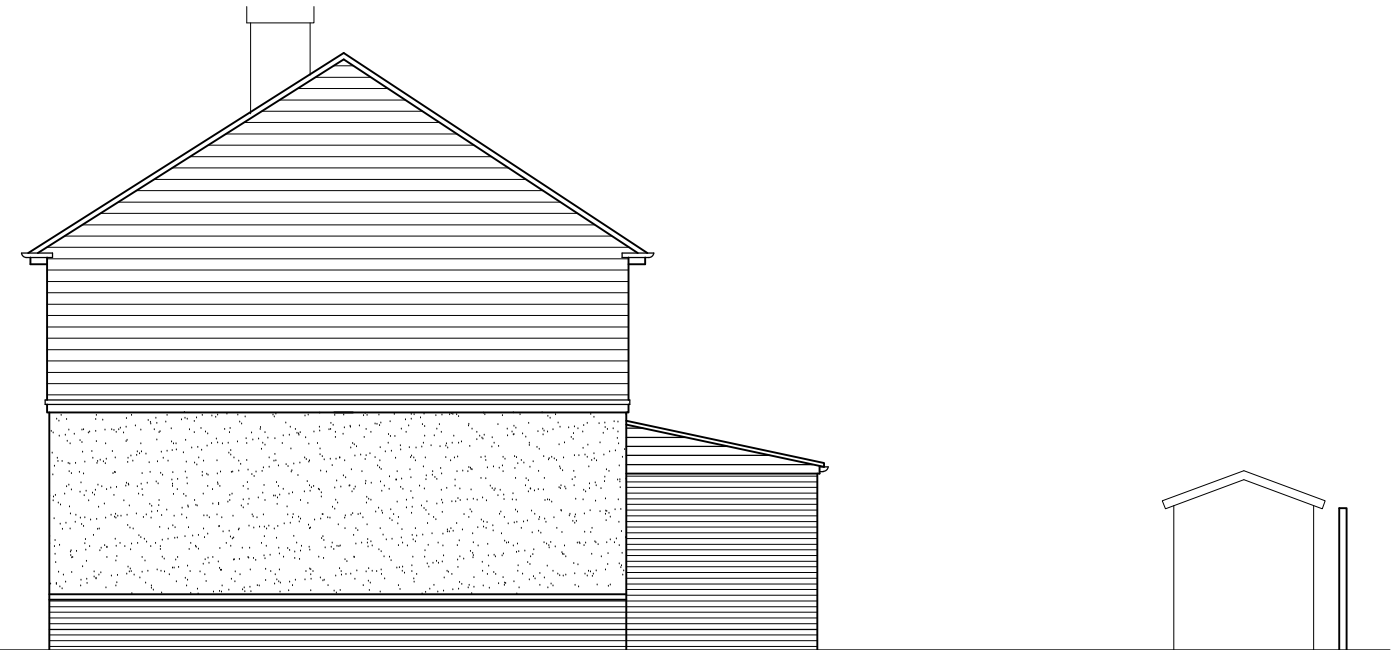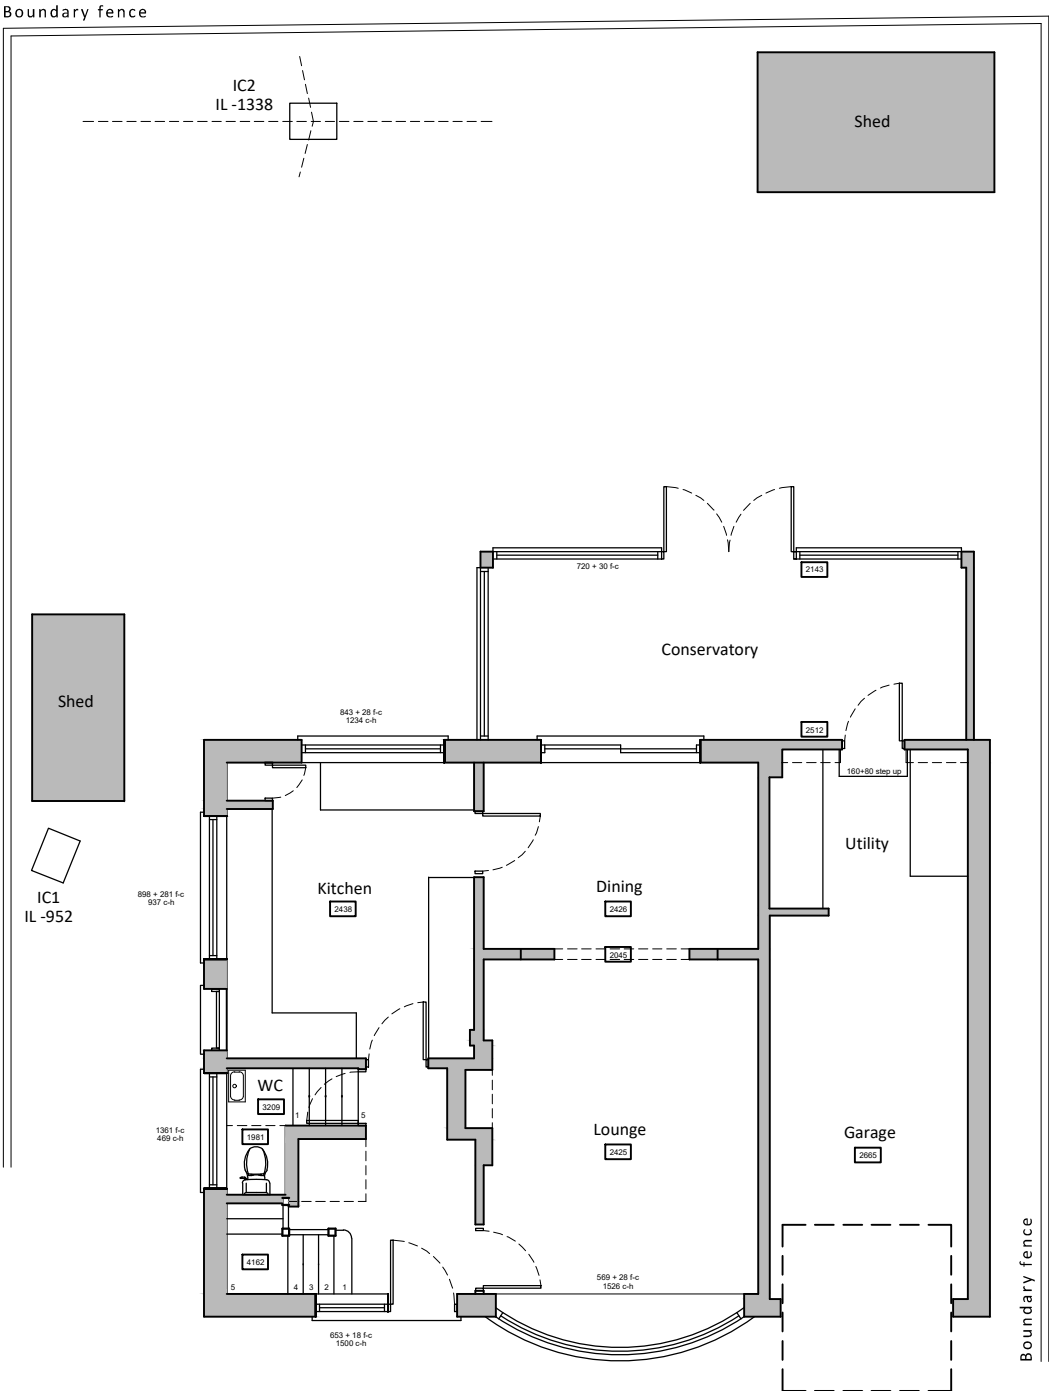

Ground floor plan  
(first floor plan unchanged in new proposal)

Existing floor plans & elevations scale 1:100

 

|                                                                                        |                                                     |                       |                     |              |   |
|----------------------------------------------------------------------------------------|-----------------------------------------------------|-----------------------|---------------------|--------------|---|
| For<br>MR & MRS YARD                                                                   | Title<br>EXISTING GROUND FLOOR PLAN<br>& ELEVATIONS |                       |                     |              | <br><br>E: admin@jb-architecturedesign.com<br>W: www.jb-architecturedesign.com<br>T: 01243 933732 |
| Project<br>PROPOSED REAR EXTENSION AT<br>15 MARLBOROUGH PARK,<br>DENVILLES,<br>PO9 2PP | Date<br>APR 2026                                    | Drawn<br>LL           | Scale<br>1:100 @ A3 | Checked<br>- |   |
|                                                                                        | Job Number<br>PL 994.26                             | Drawing Number<br>-02 | Revision            |              |   |