




East (side) elevation

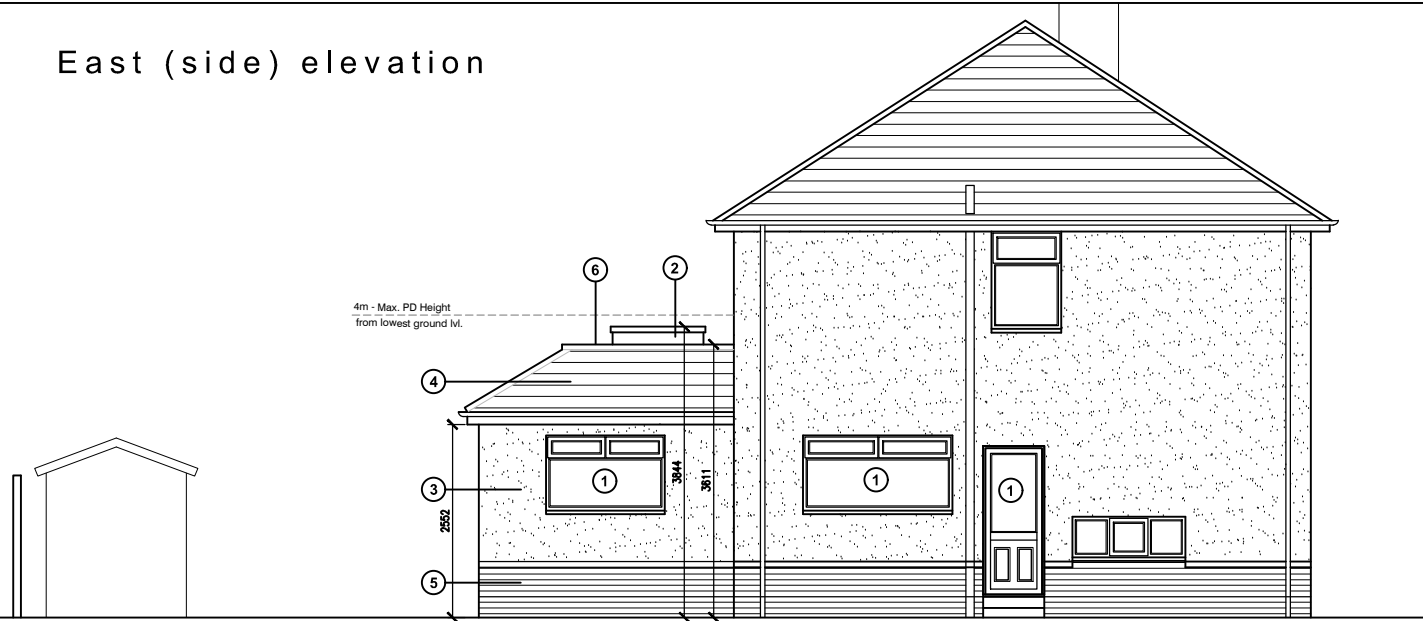

East (side) elevation

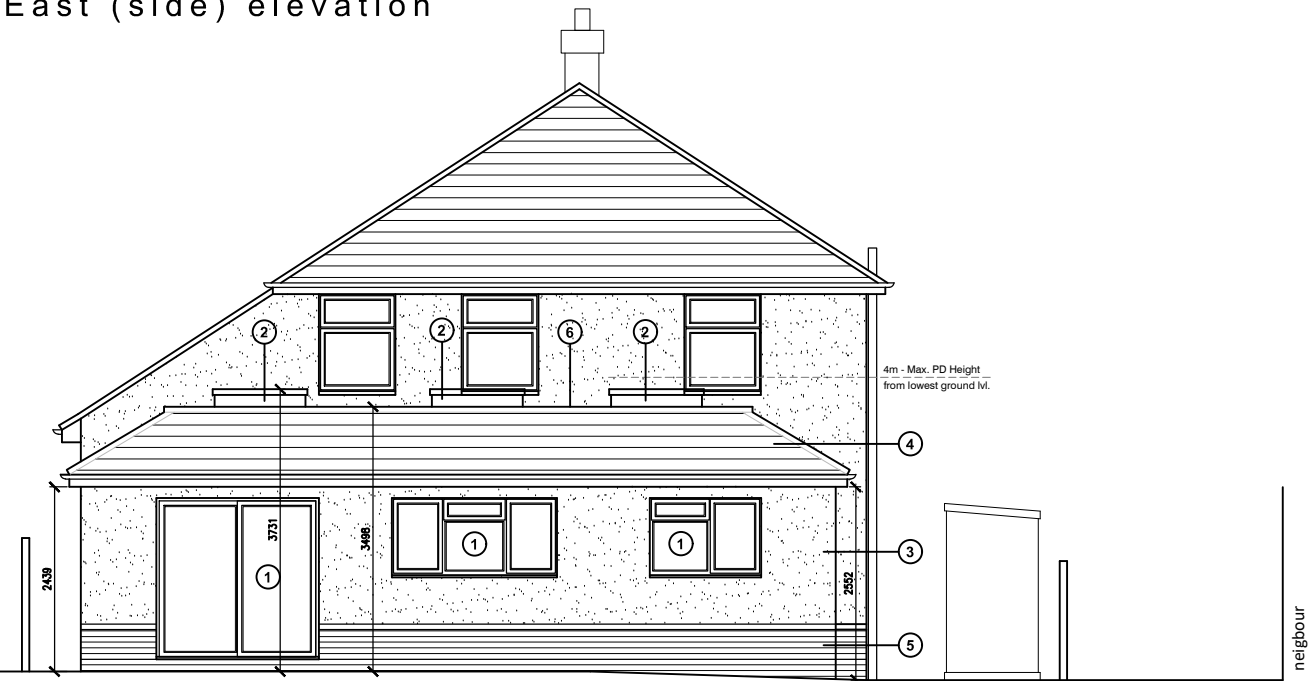


South (rear) elevation

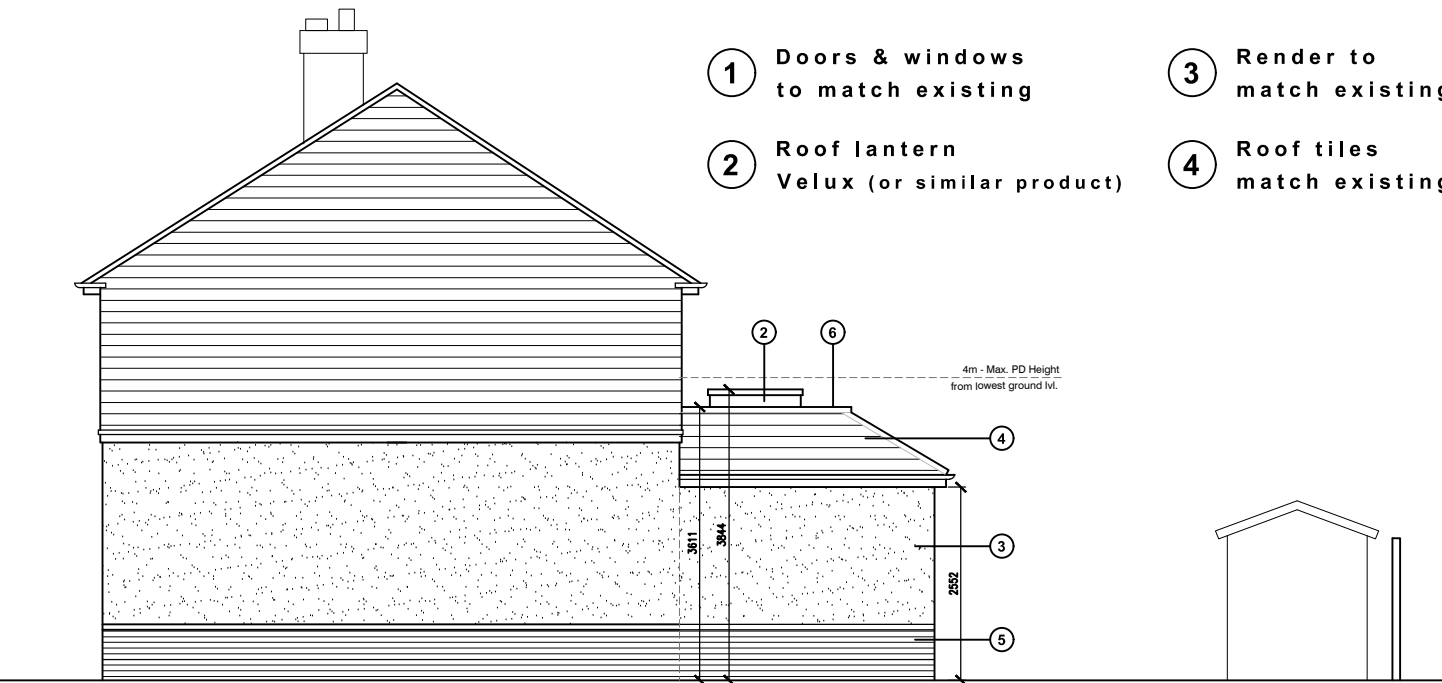

West (side) elevation (North elevation unchanged in new proposal)

Existing walls Proposed walls Proposed structure

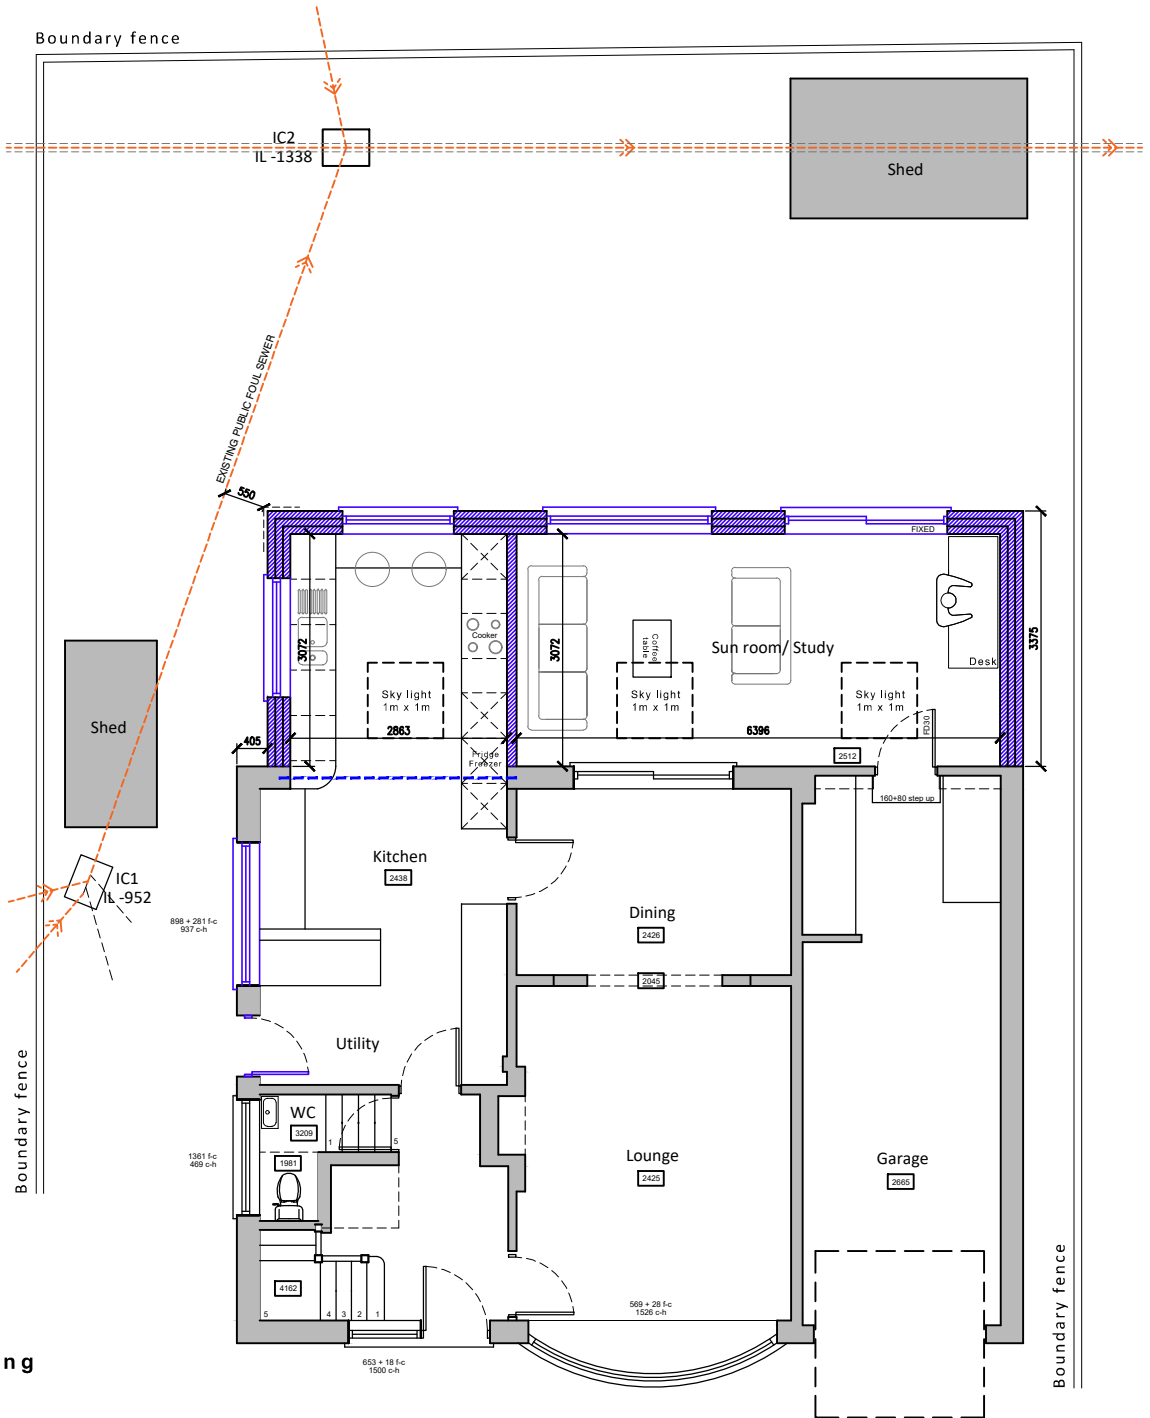

Ground floor plan (first floor plan unchanged in new proposal)

Proposed floor plans & elevations scale 1:100



For MR & MRS YARD	Title PROPOSED GROUND FLOOR PLAN & ELEVATIONS	jb architects		
Project PROPOSED REAR EXTENSION AT 15 MARLBOROUGH PARK, DENVILLES, PO9 2PP	Date APR 2026	Drawn LL	Scale 1:100 @ A3	Checked -
	Job Number PL 994.26	Drawing Number -03	Revision B	
E: admin@jb-architecturedesign.com W: www.jb-architecturedesign.com T: 01243 933732				