



EXISTING

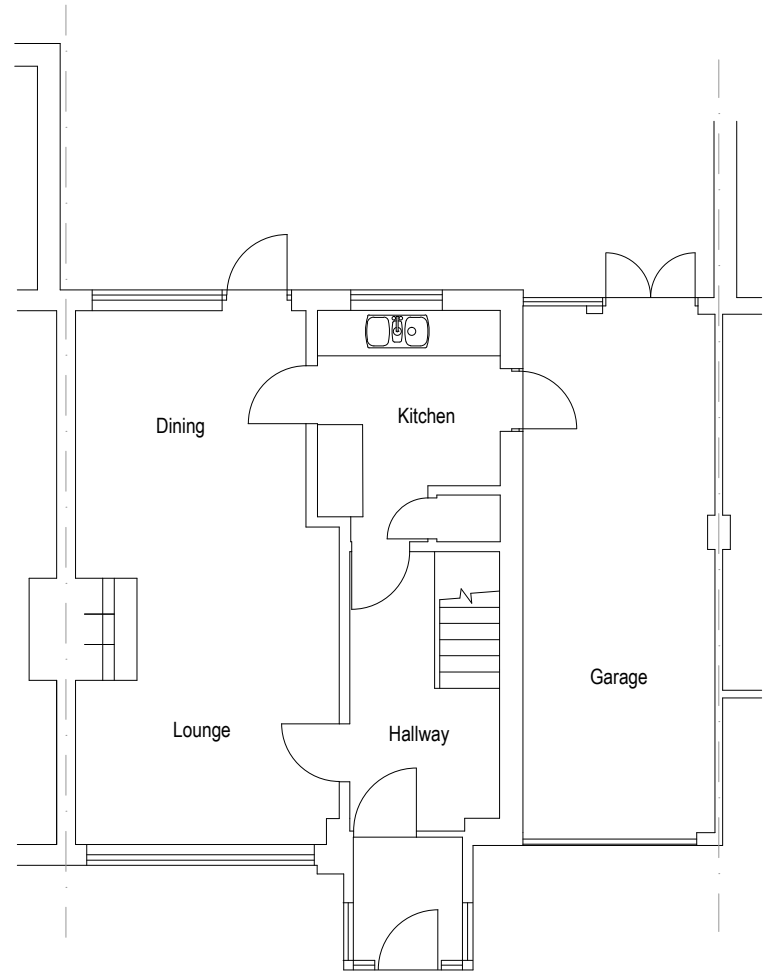


Existing Ground Floor Plan (scale 1:100)

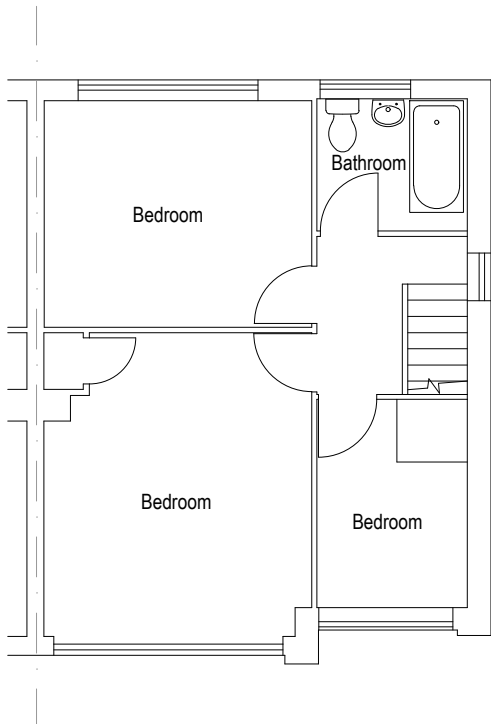

Existing First Floor Plan (scale 1:100)




Existing Front Elevation (scale 1:100)

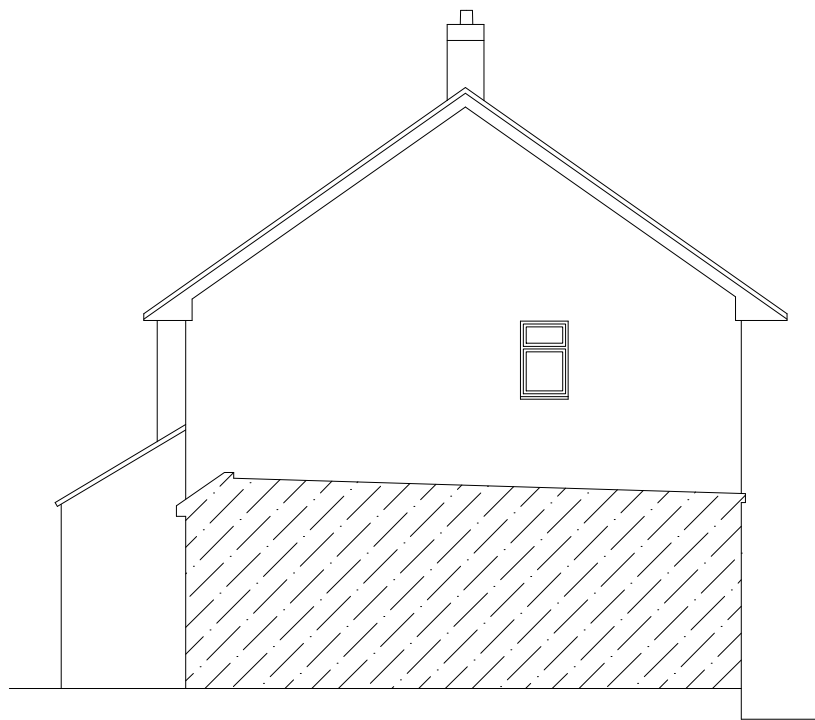

Existing Side Elevation (scale 1:100)




Location Plan (scale 1:1250)

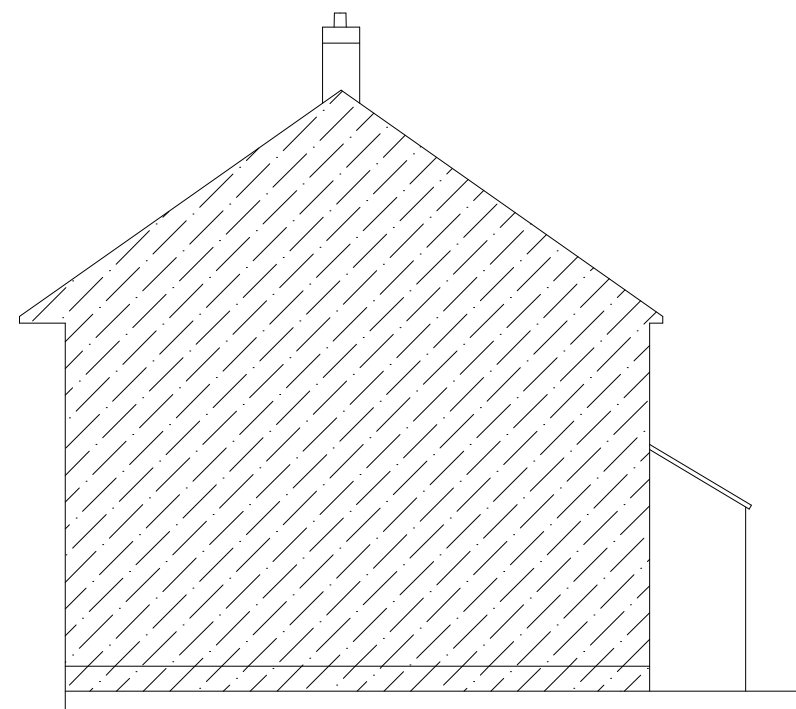

Existing Side Elevation (scale 1:100)




Existing Rear Elevation (scale 1:100)

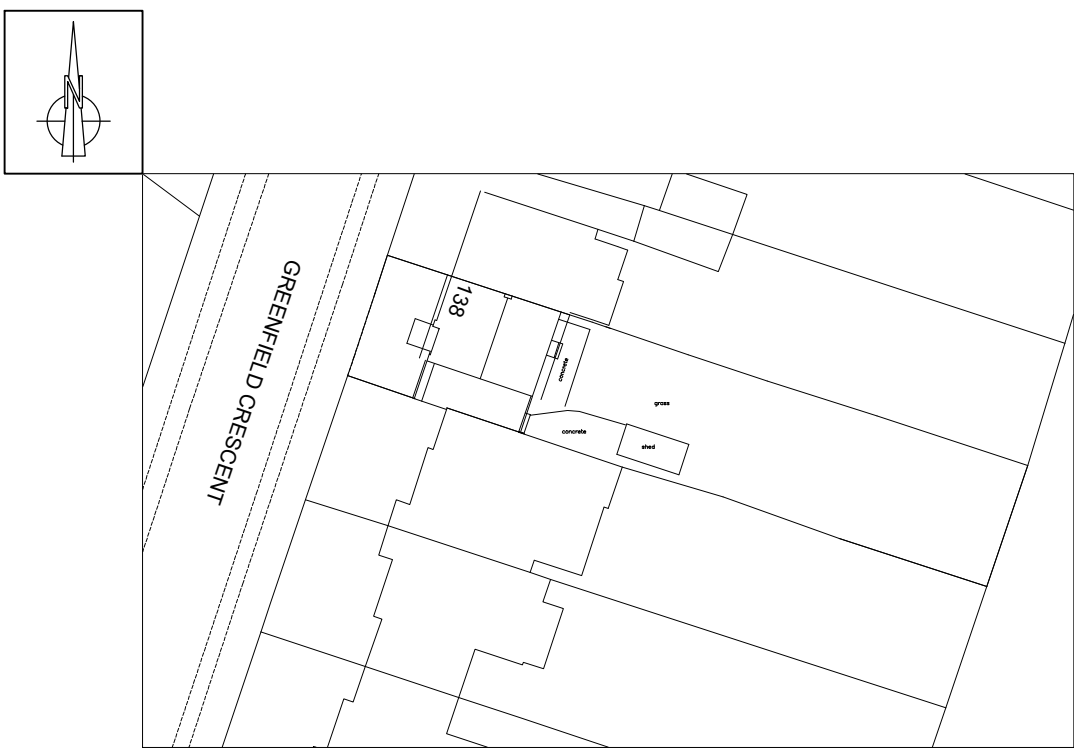


Existing Site Plan (scale 1:500)

THIS DRAWING HAS BEEN PRODUCED FOR PLANNING PURPOSES ONLY. THIS IS NOT A WORKING DRAWING. FOR FURTHER INFORMATION CONTACT KALOTEC LTD.

PROPOSED

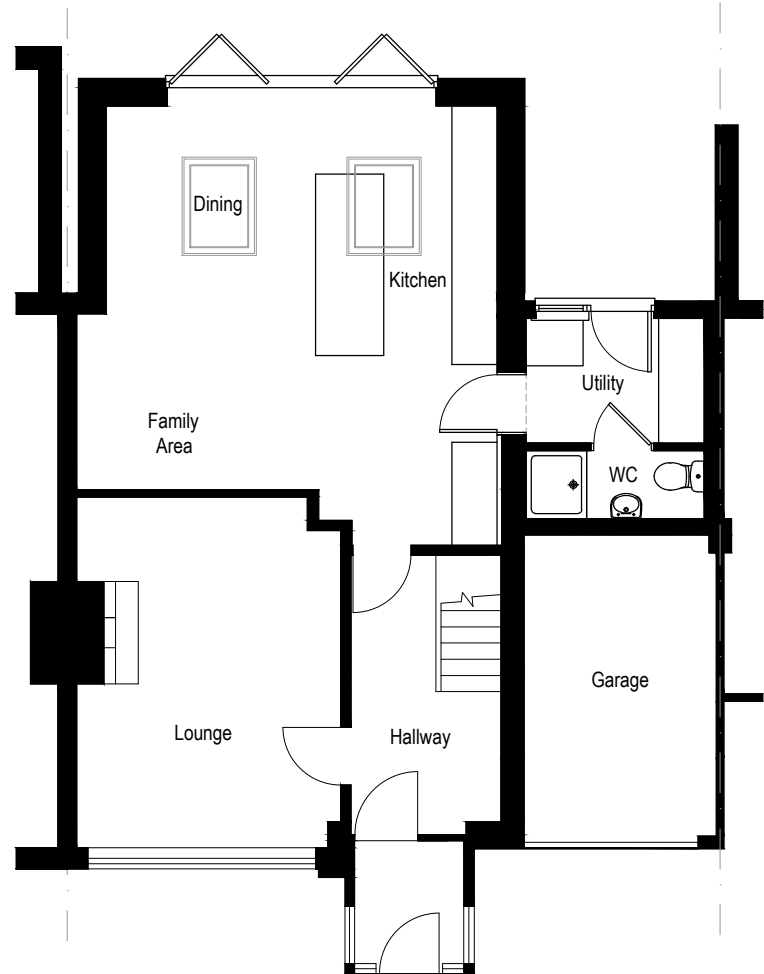


Proposed Ground Floor Plan (scale 1:100)

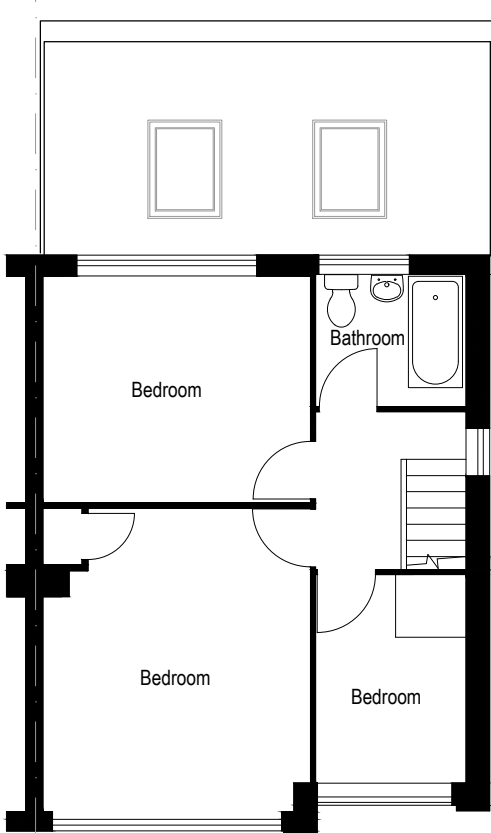


Proposed First Floor Plan (scale 1:100)




Proposed Front Elevation (scale 1:100)

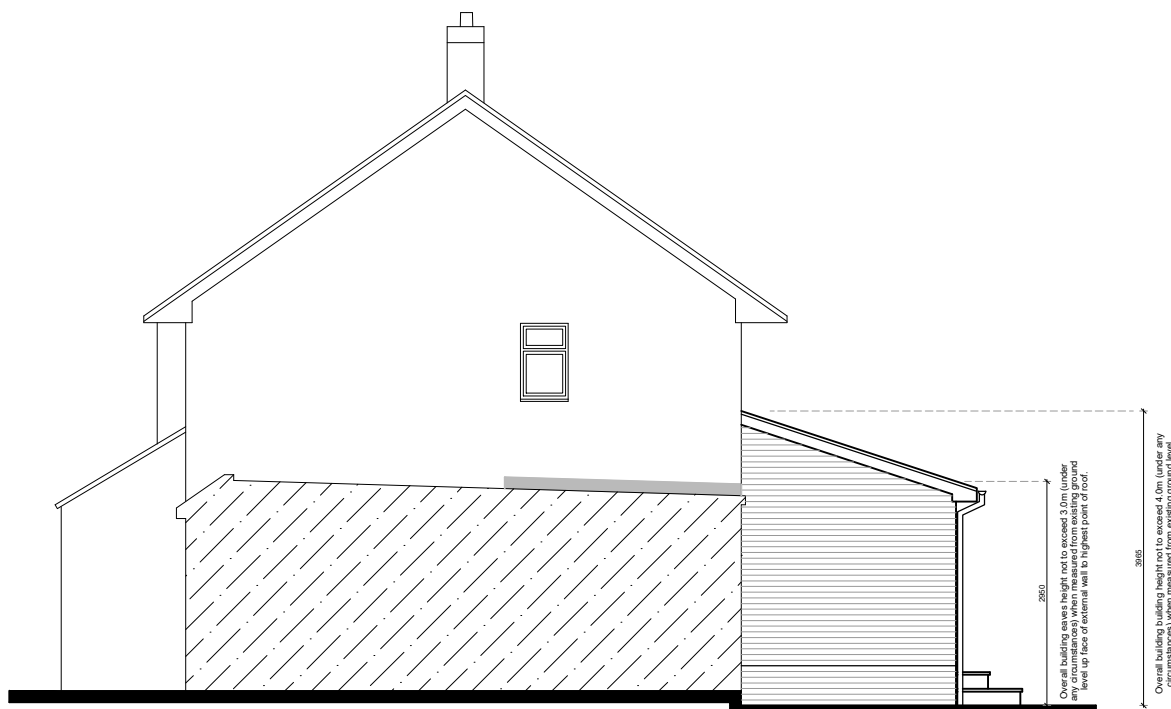

Proposed Side Elevation (scale 1:100)

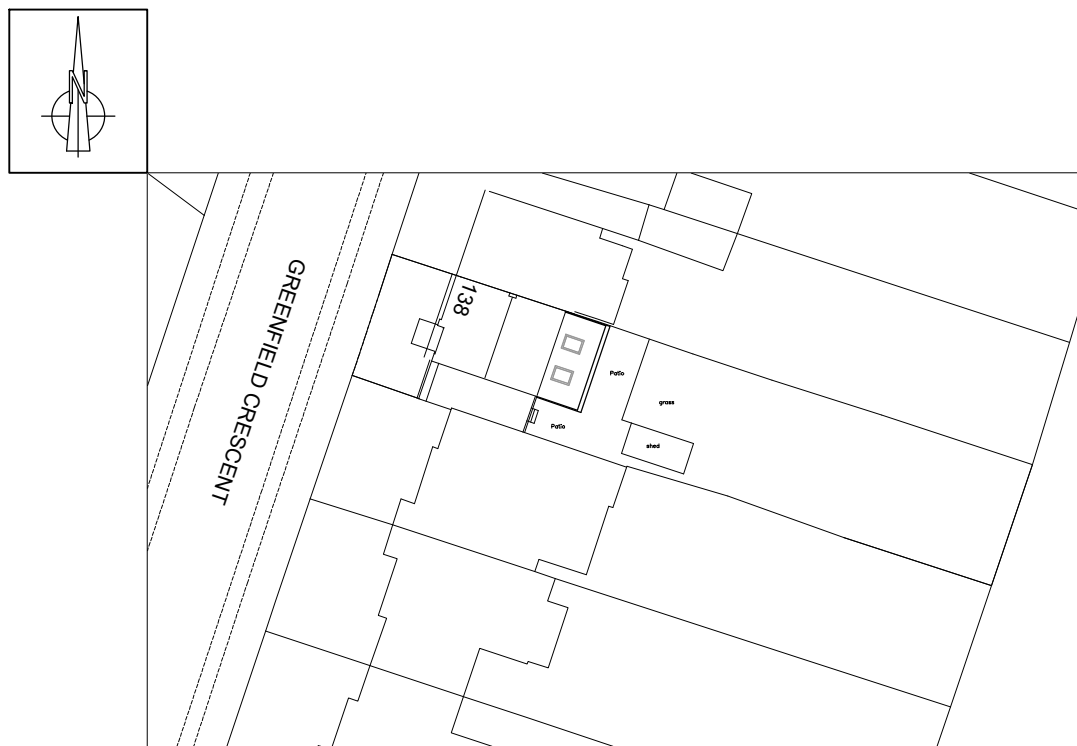


Proposed Site Plan (scale 1:500)

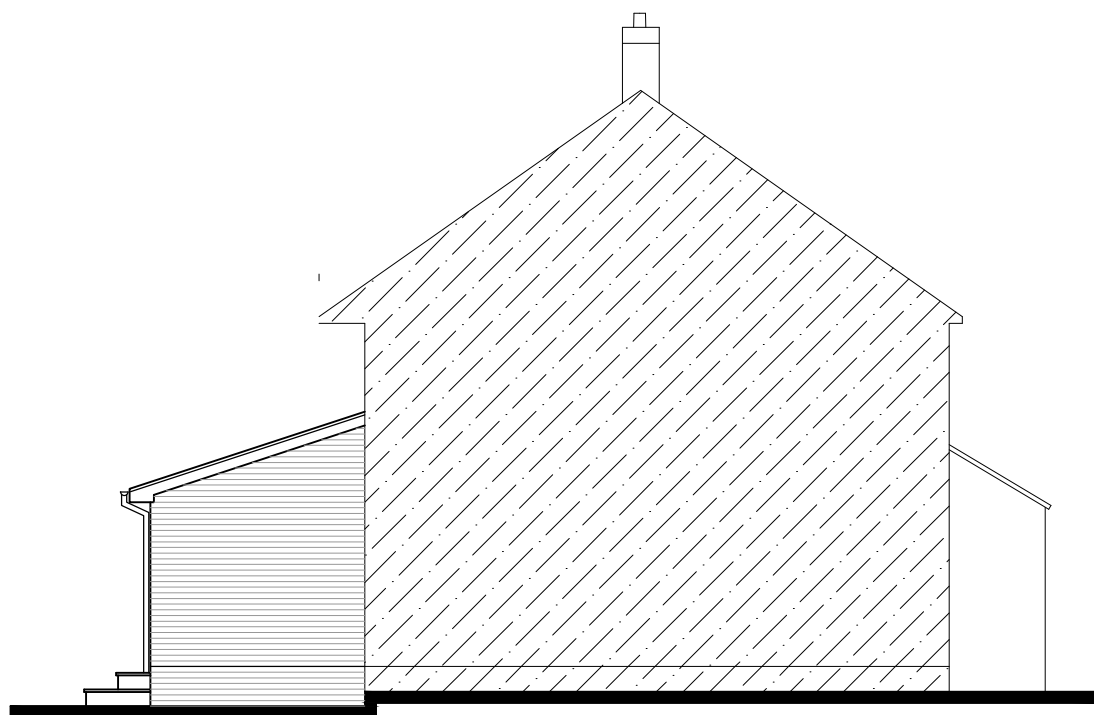

Proposed Side Elevation (scale 1:100)



Proposed Rear Elevation (scale 1:100)

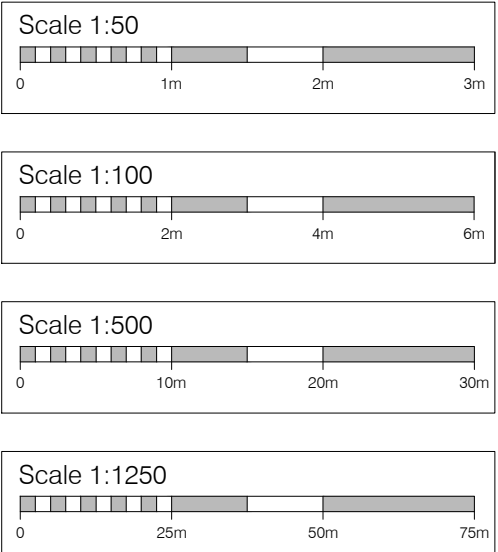



Residential Development Solutions

CLIENT Ms H Bird		
SITE 138 Greenfield Crescent, Cowplain		
TITLE Planning - Existing & Proposed Plans		
SCALE Varies (A1)	DRAWING NO. KALO-0334-100	REVISION
DATE March 26		
DRAWN PDB	CHECKED PDB	
Kalotec Limited, Camo Hall, Fareham, Hampshire, PO16 8AB Telephone: 01329 227 424 Email: info@kalotec.co.uk Website: www.kalotec.co.uk		
COPYRIGHT © KALOTEC LIMITED		