



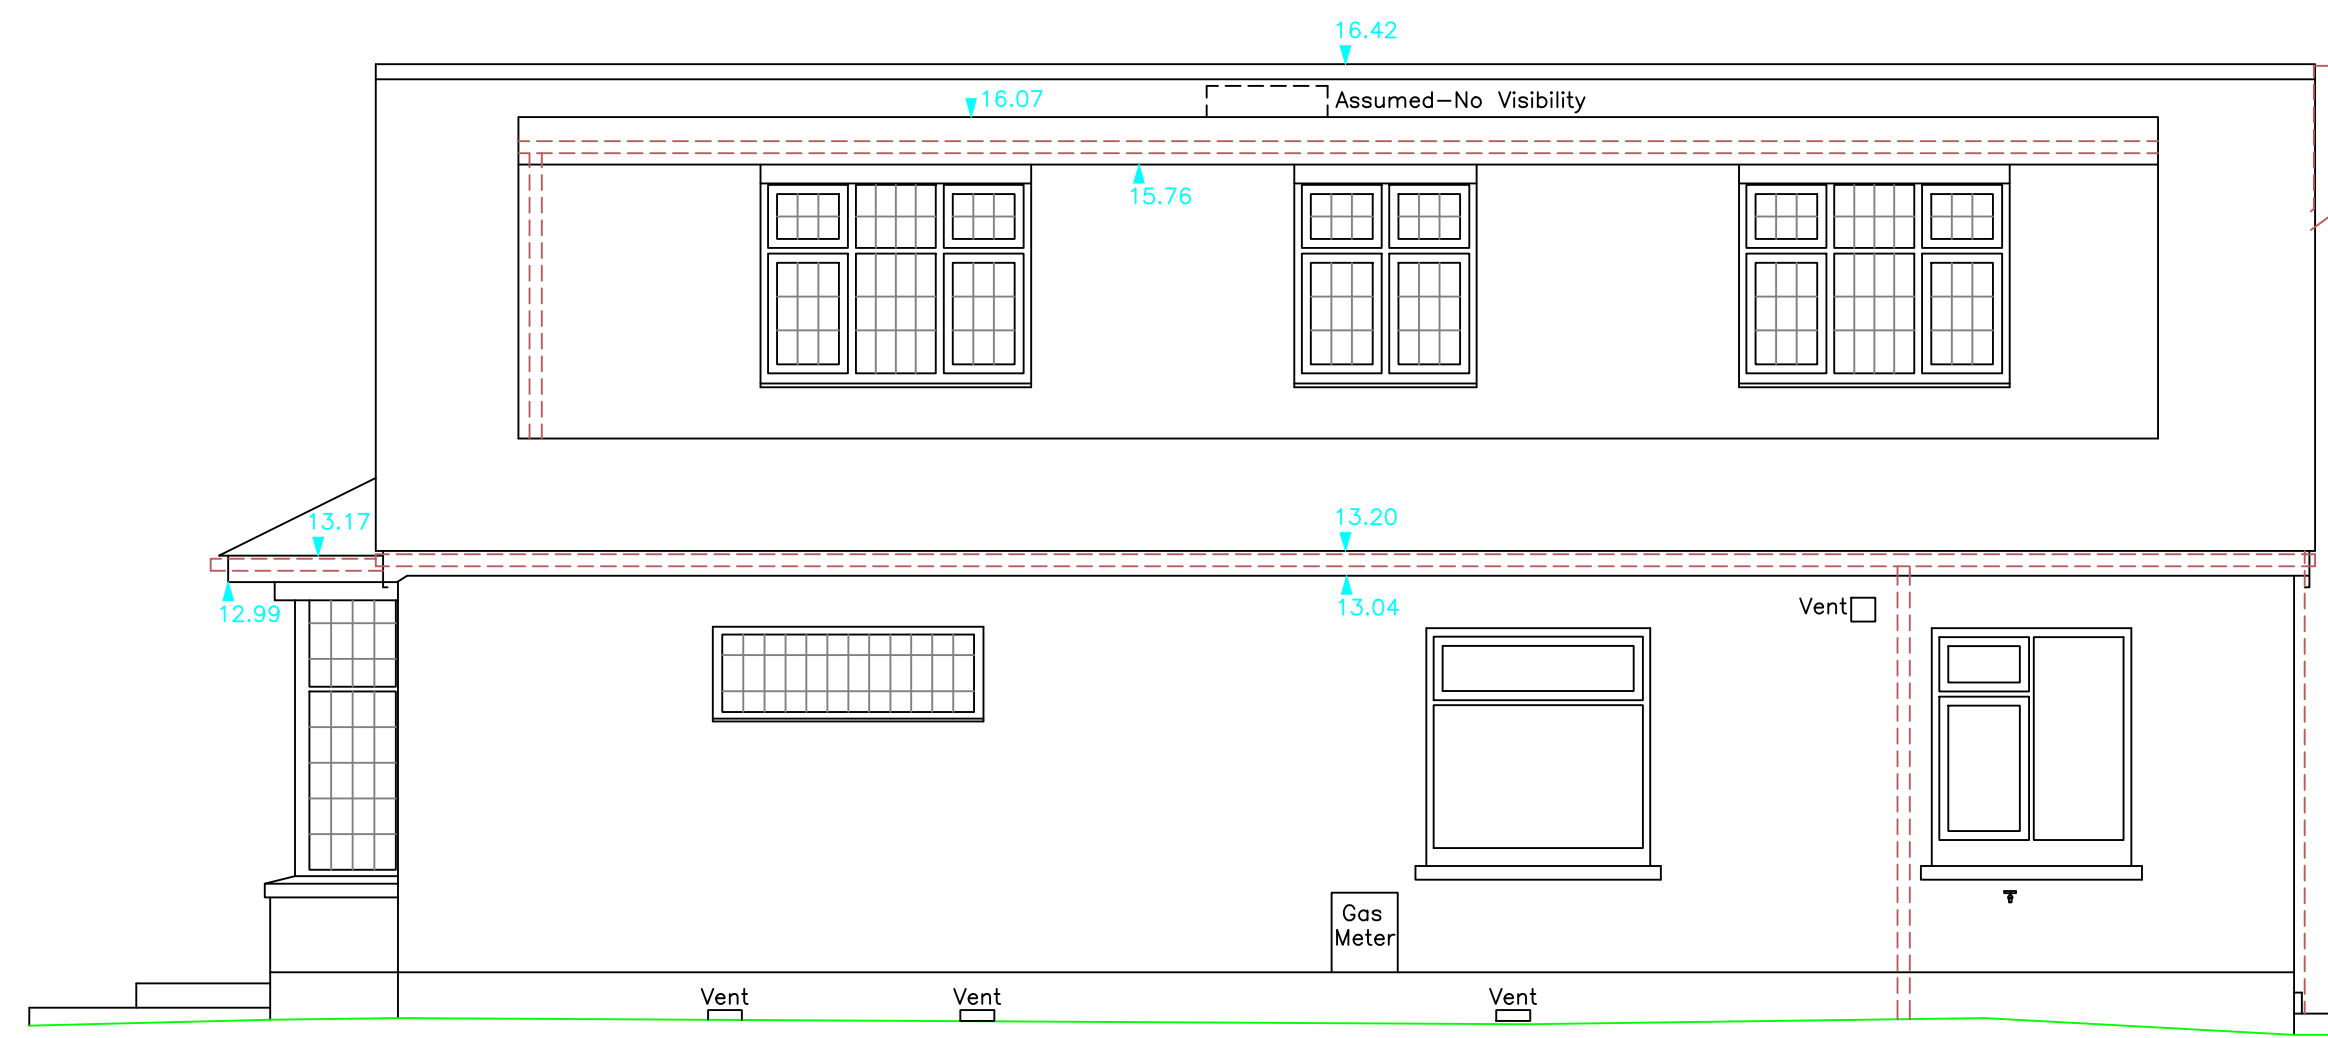


Datum 8.00m

South-West Elevation

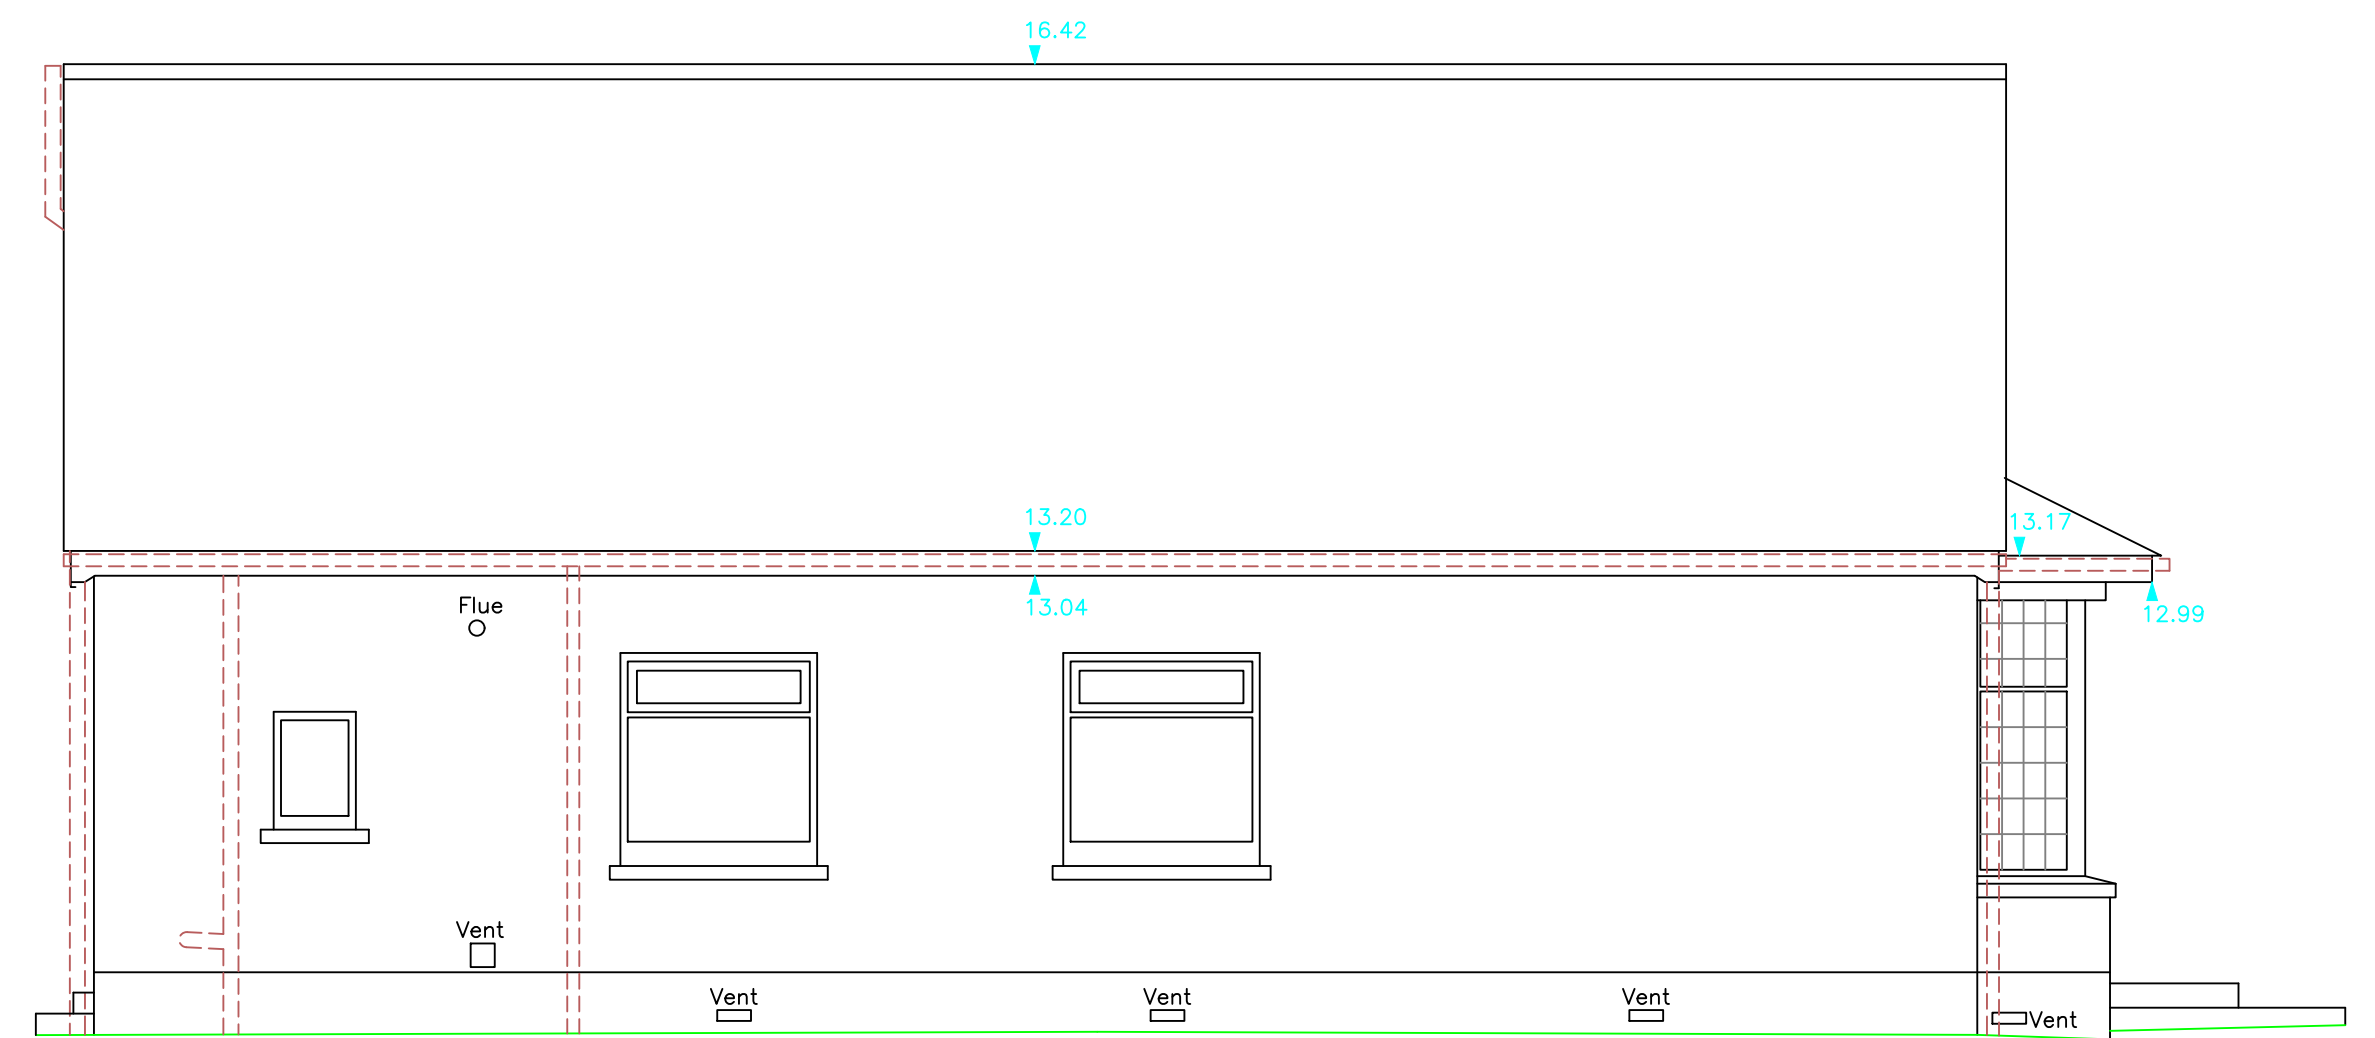


North-East Elevation

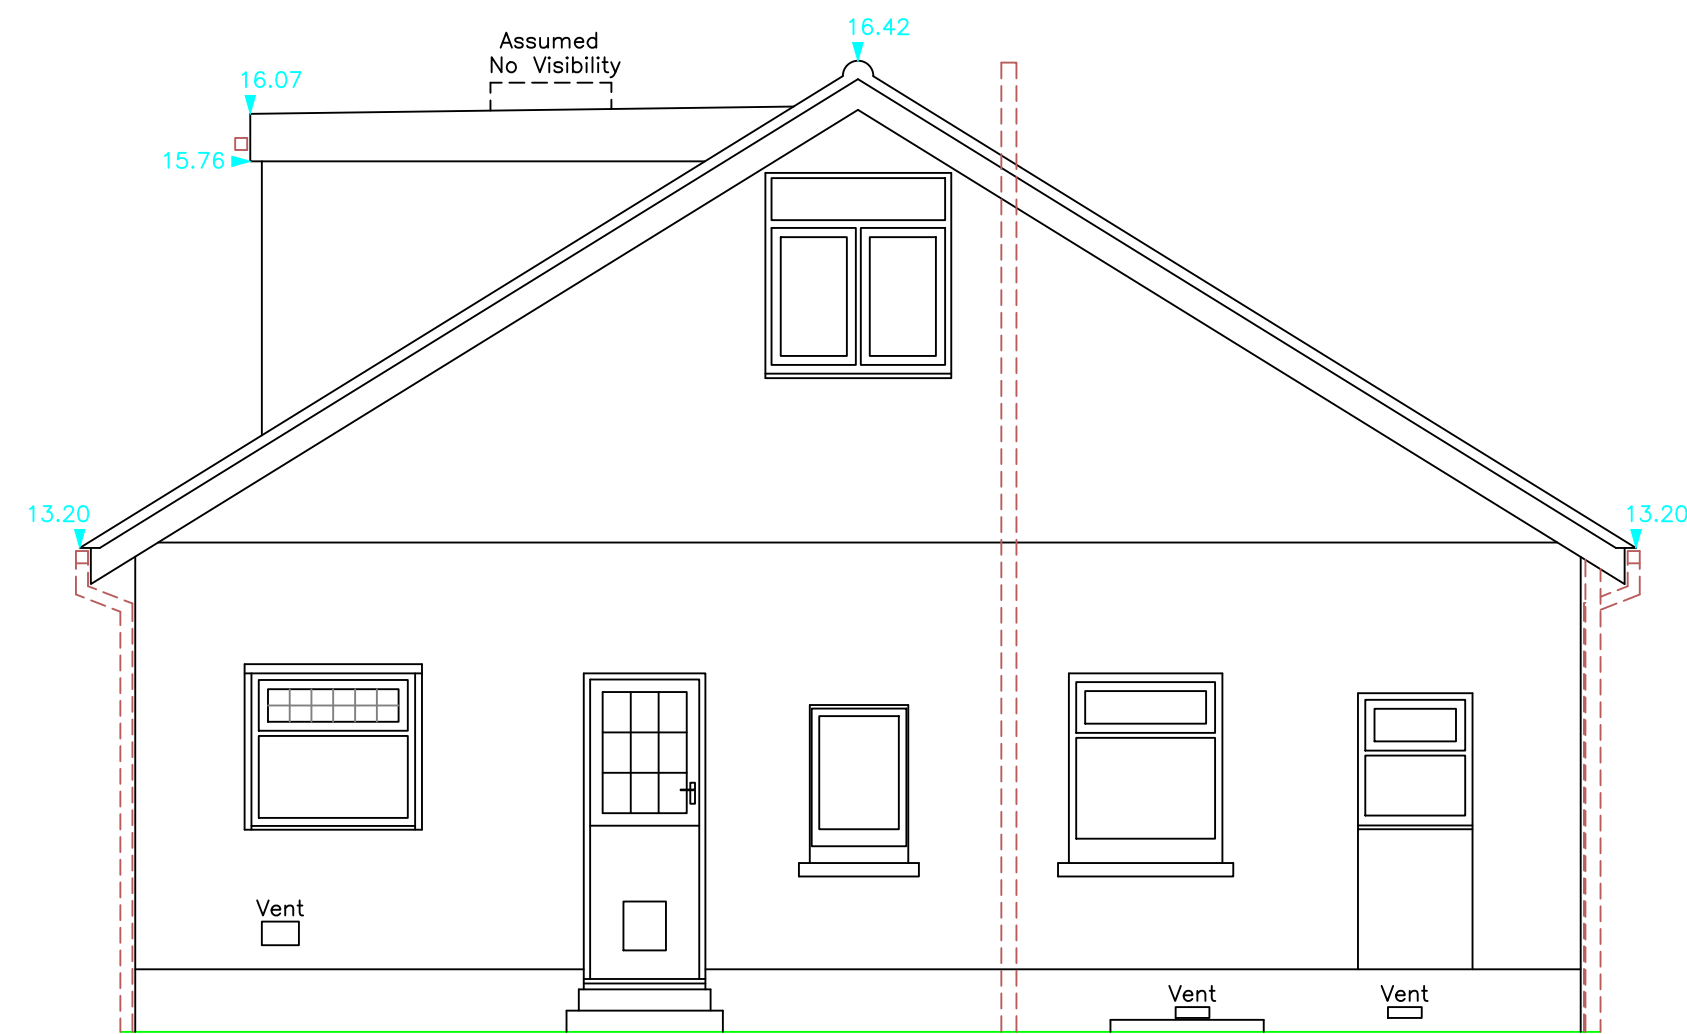


Datum 8.00m

South-East Elevation

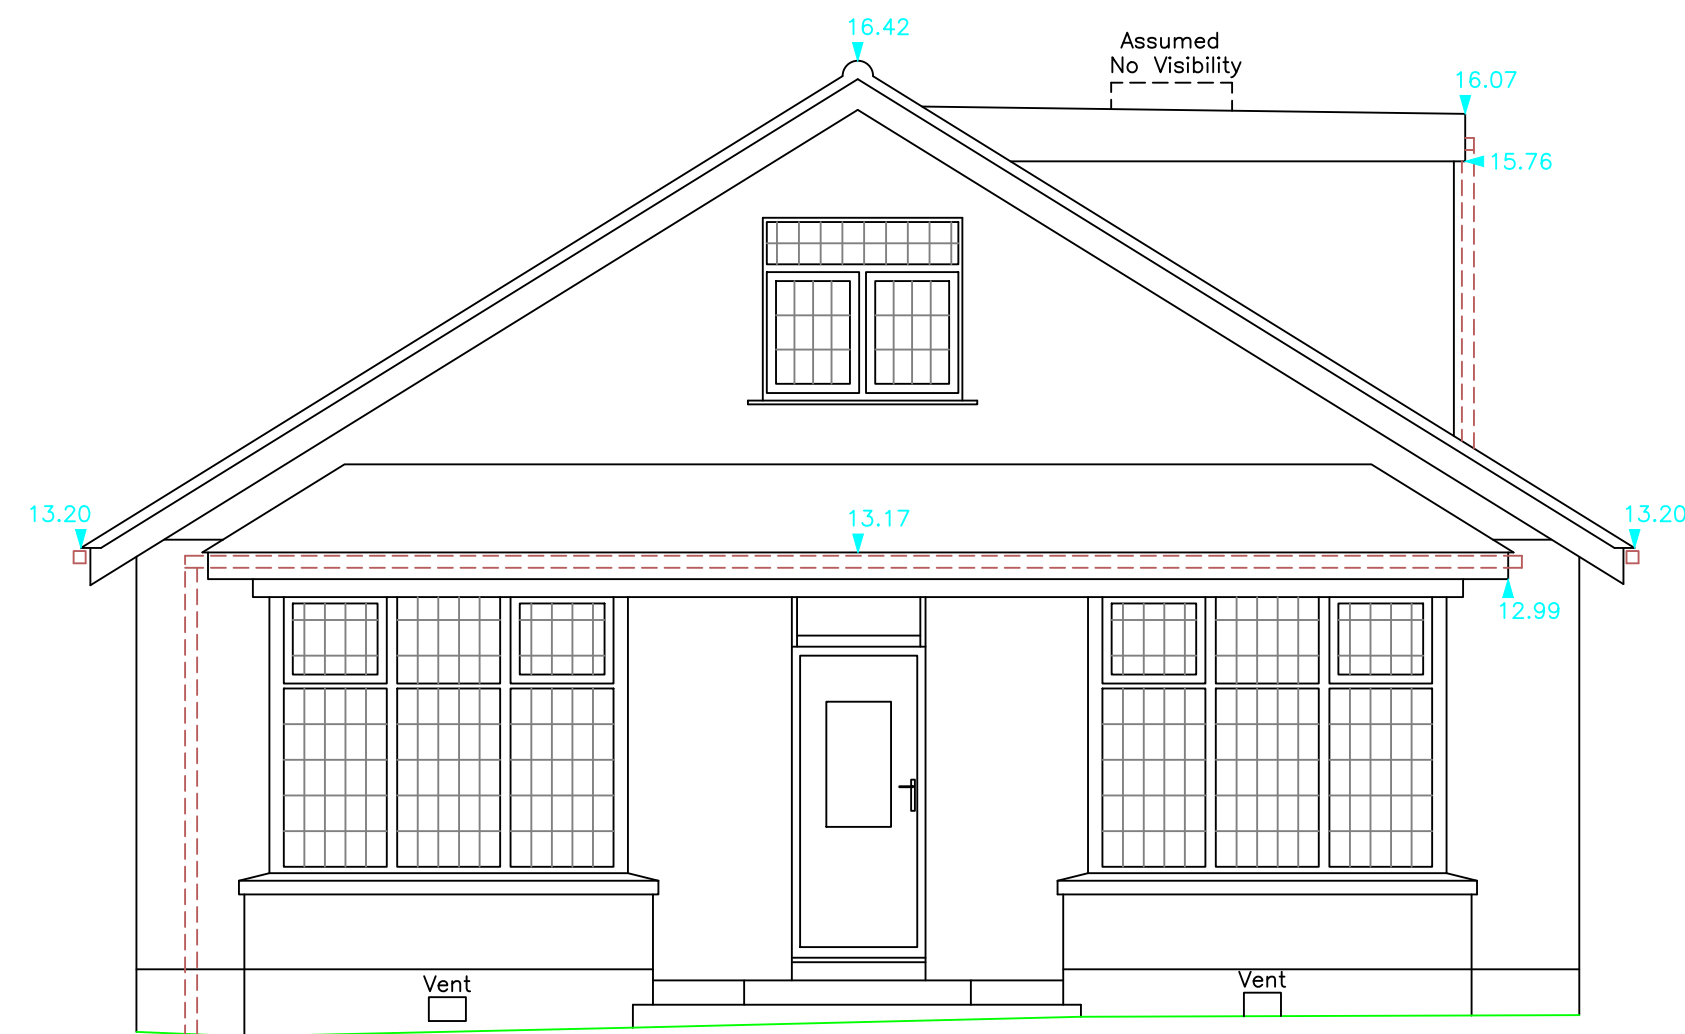

North-West Elevation

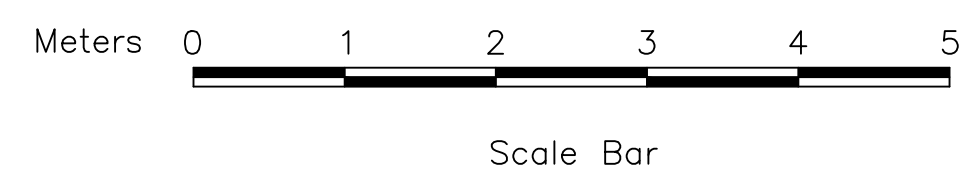

Levels Levels are related to a temporary benchmark height 10.00 m situated at station 1, 1000mE, 1000mN.			
 3DMap Surveys Ltd Web: 3dmapsurveys.co.uk Email: sales@3dmapsurveys.co.uk Phone: 02380 485 968			
Client Mr Rob Farr			
Location 130 London Road Widley Waterlooville PO7 5EW			
Type of Survey Measured Building Survey			
Plotted Scale	1:50@A2	Date	March 2026
Ref No	251125	QA Checked	NP
Revision		Drawing No	3 of 4