


Side

Side


Garage floor plan

Garage floor plan

- 1 Single ply flat parapet roof
- 2 Burnt timber cladding
- 3 'Up and over' garage door

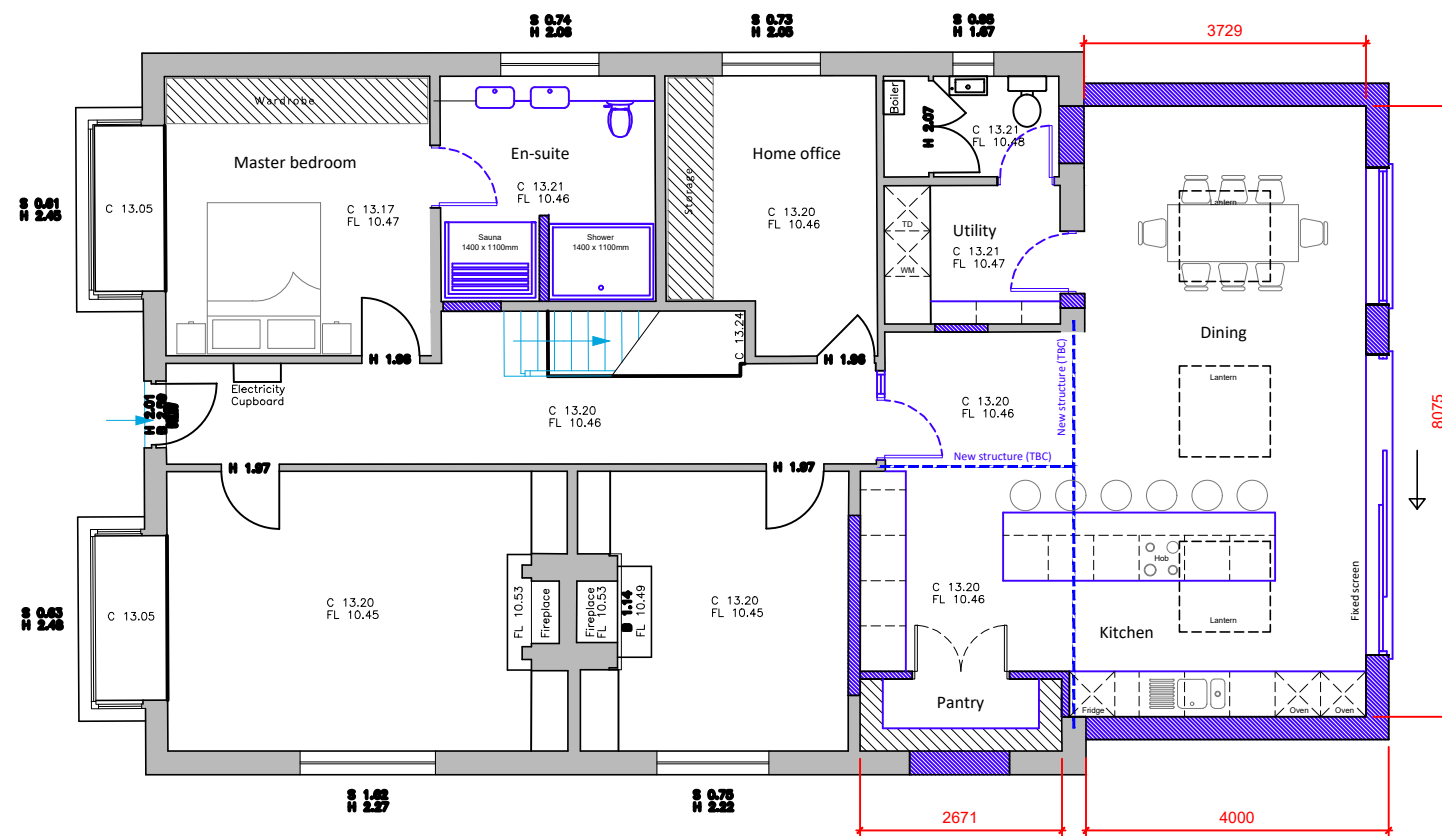

Ground floor plan

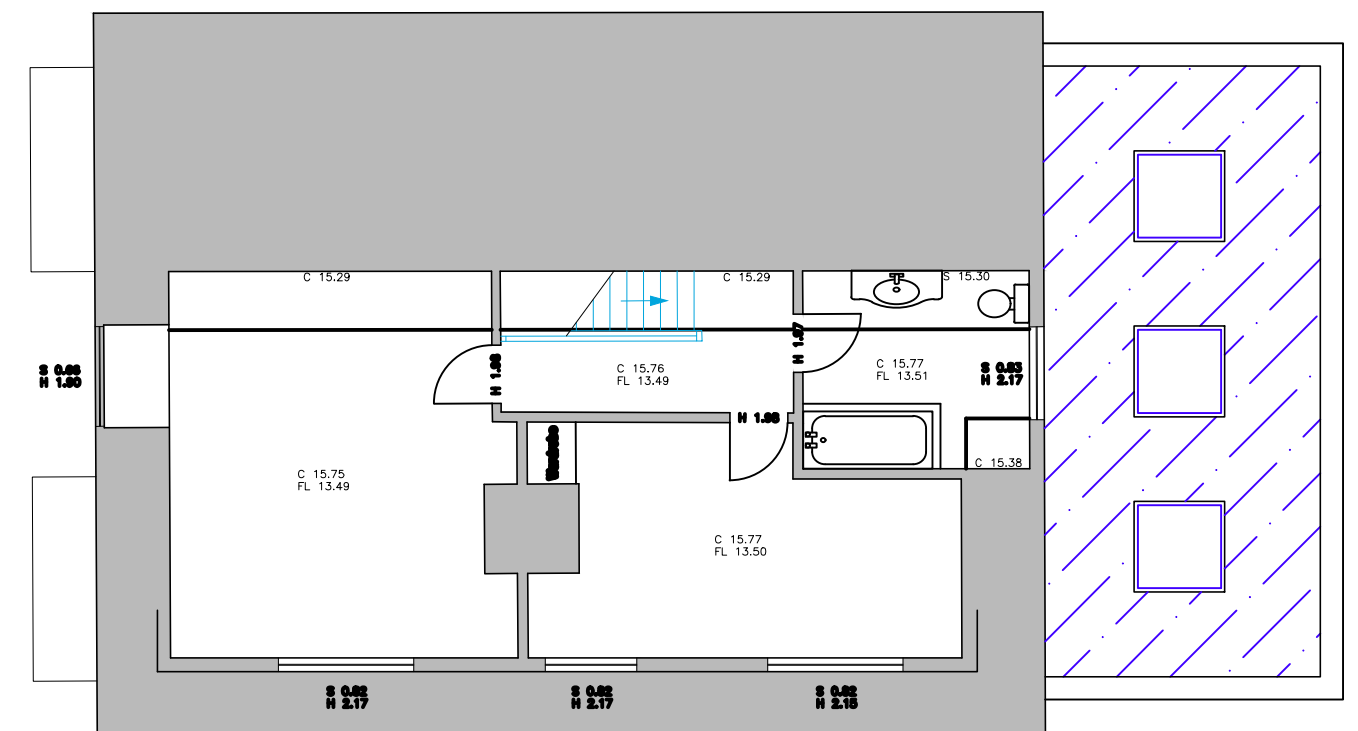


First floor plan

Proposed floor plans scale 1:100



Existing walls

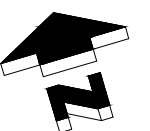Proposed walls Proposed structure 

For MR & MRS FARR	Title PROPOSED DWELLING FLOOR PLANS & GARAGE PLANS & ELEVATIONS				 <p>E: admin@jb-architecturedesign.com W: www.jb-architecturedesign.com T: 01243 933732</p>
Project PROPOSED EXTENSION AT 130 LONDON ROAD, WIDLEY, WATERLOOVILLE PO7 5EW	Date APRIL 2026	Drawn JB	Scale As shown @ A3	Checked -	
	Job Number PL 979 26	Drawing Number -02	Revision A		