




PROPOSED ELEVATIONS

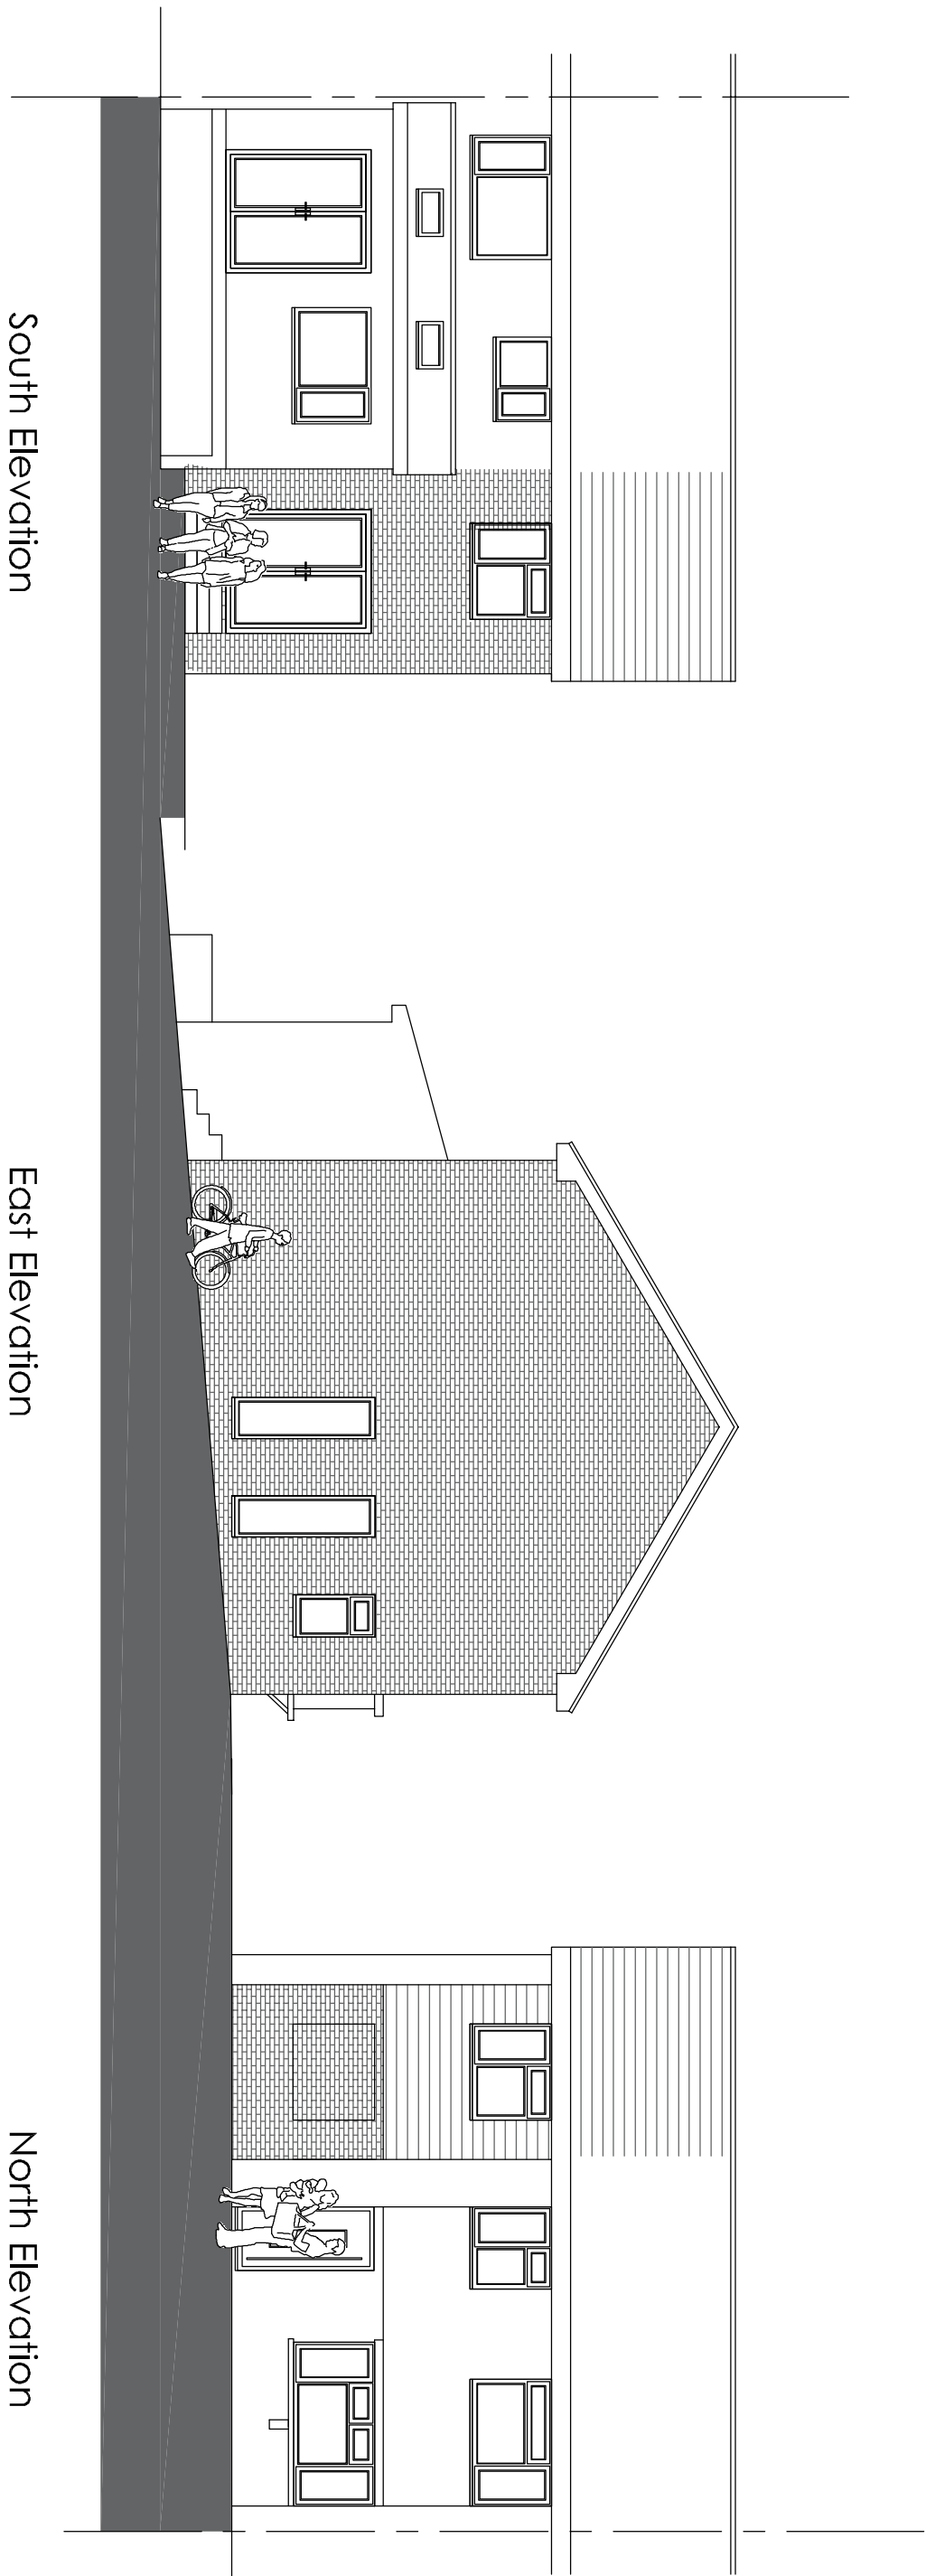


PROPOSED FLOOR PLANS

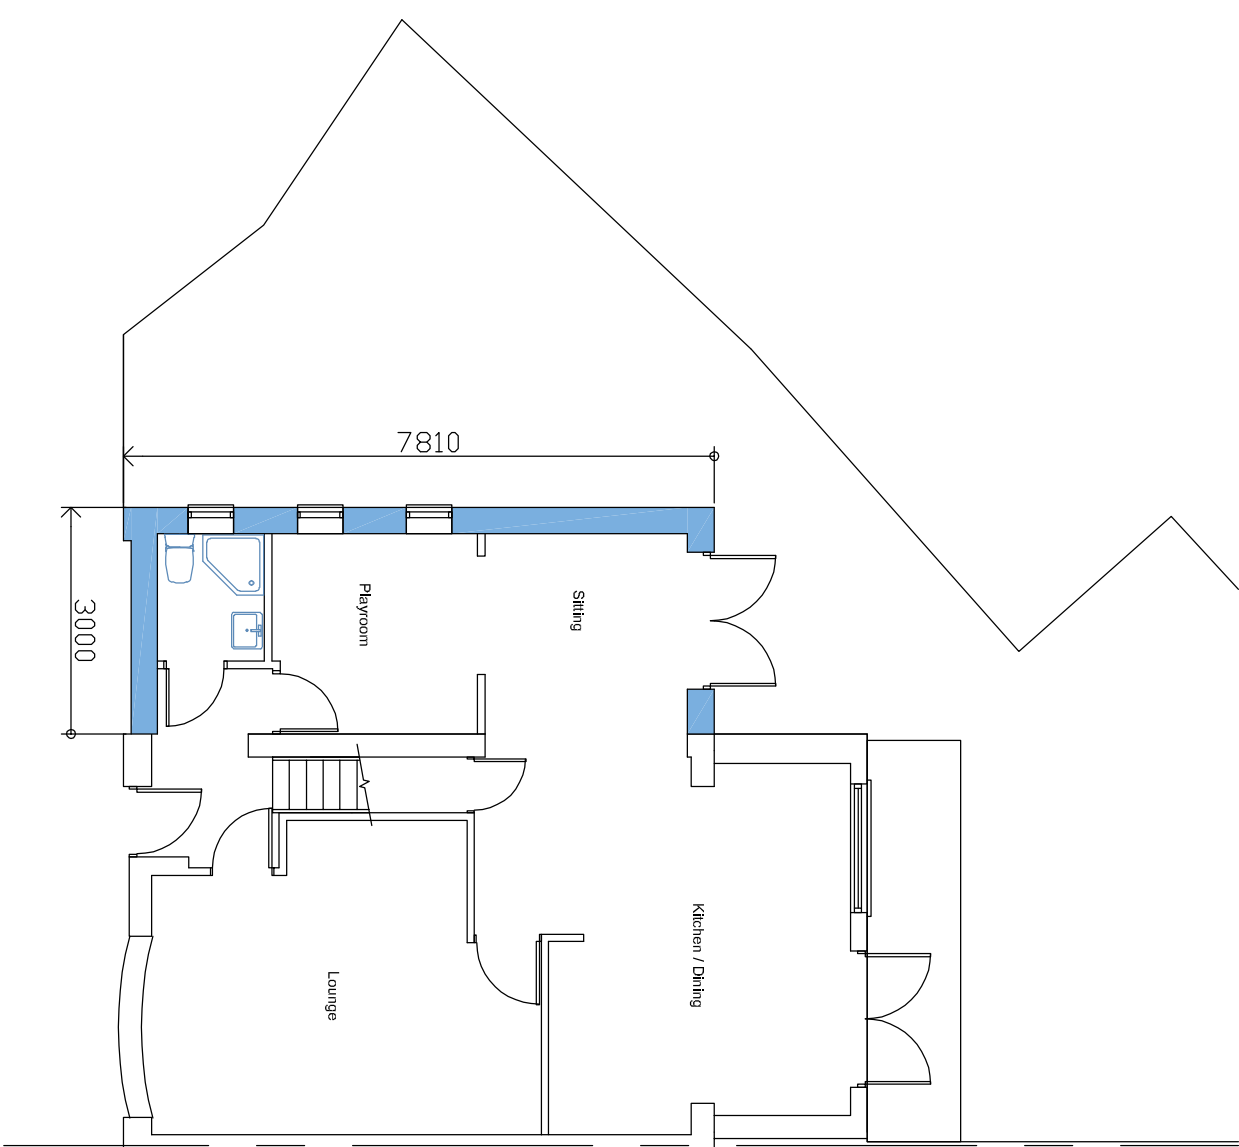

Proposed Two Storey Side Extension

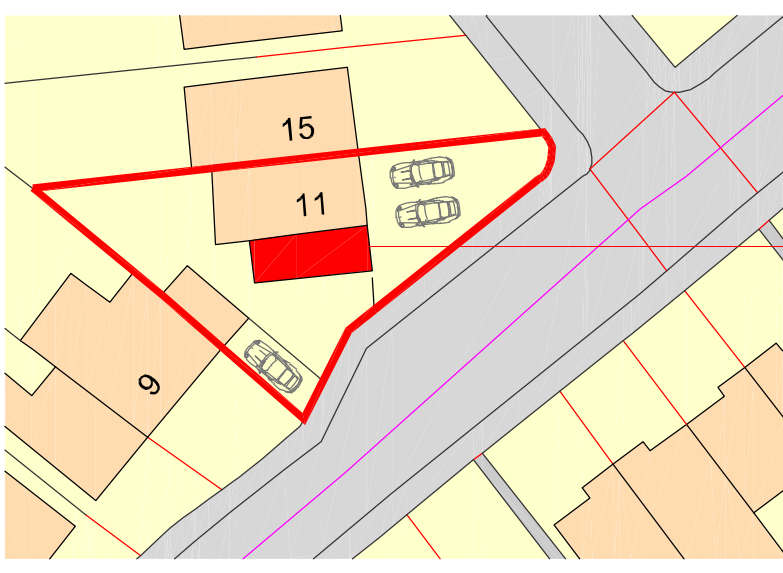


Ground Floor Plan

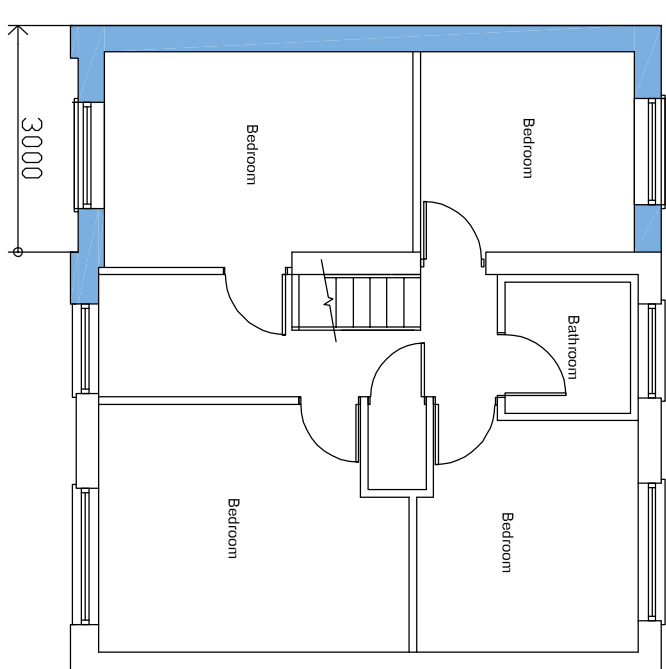


First Floor Plan




EXISTING ELEVATIONS

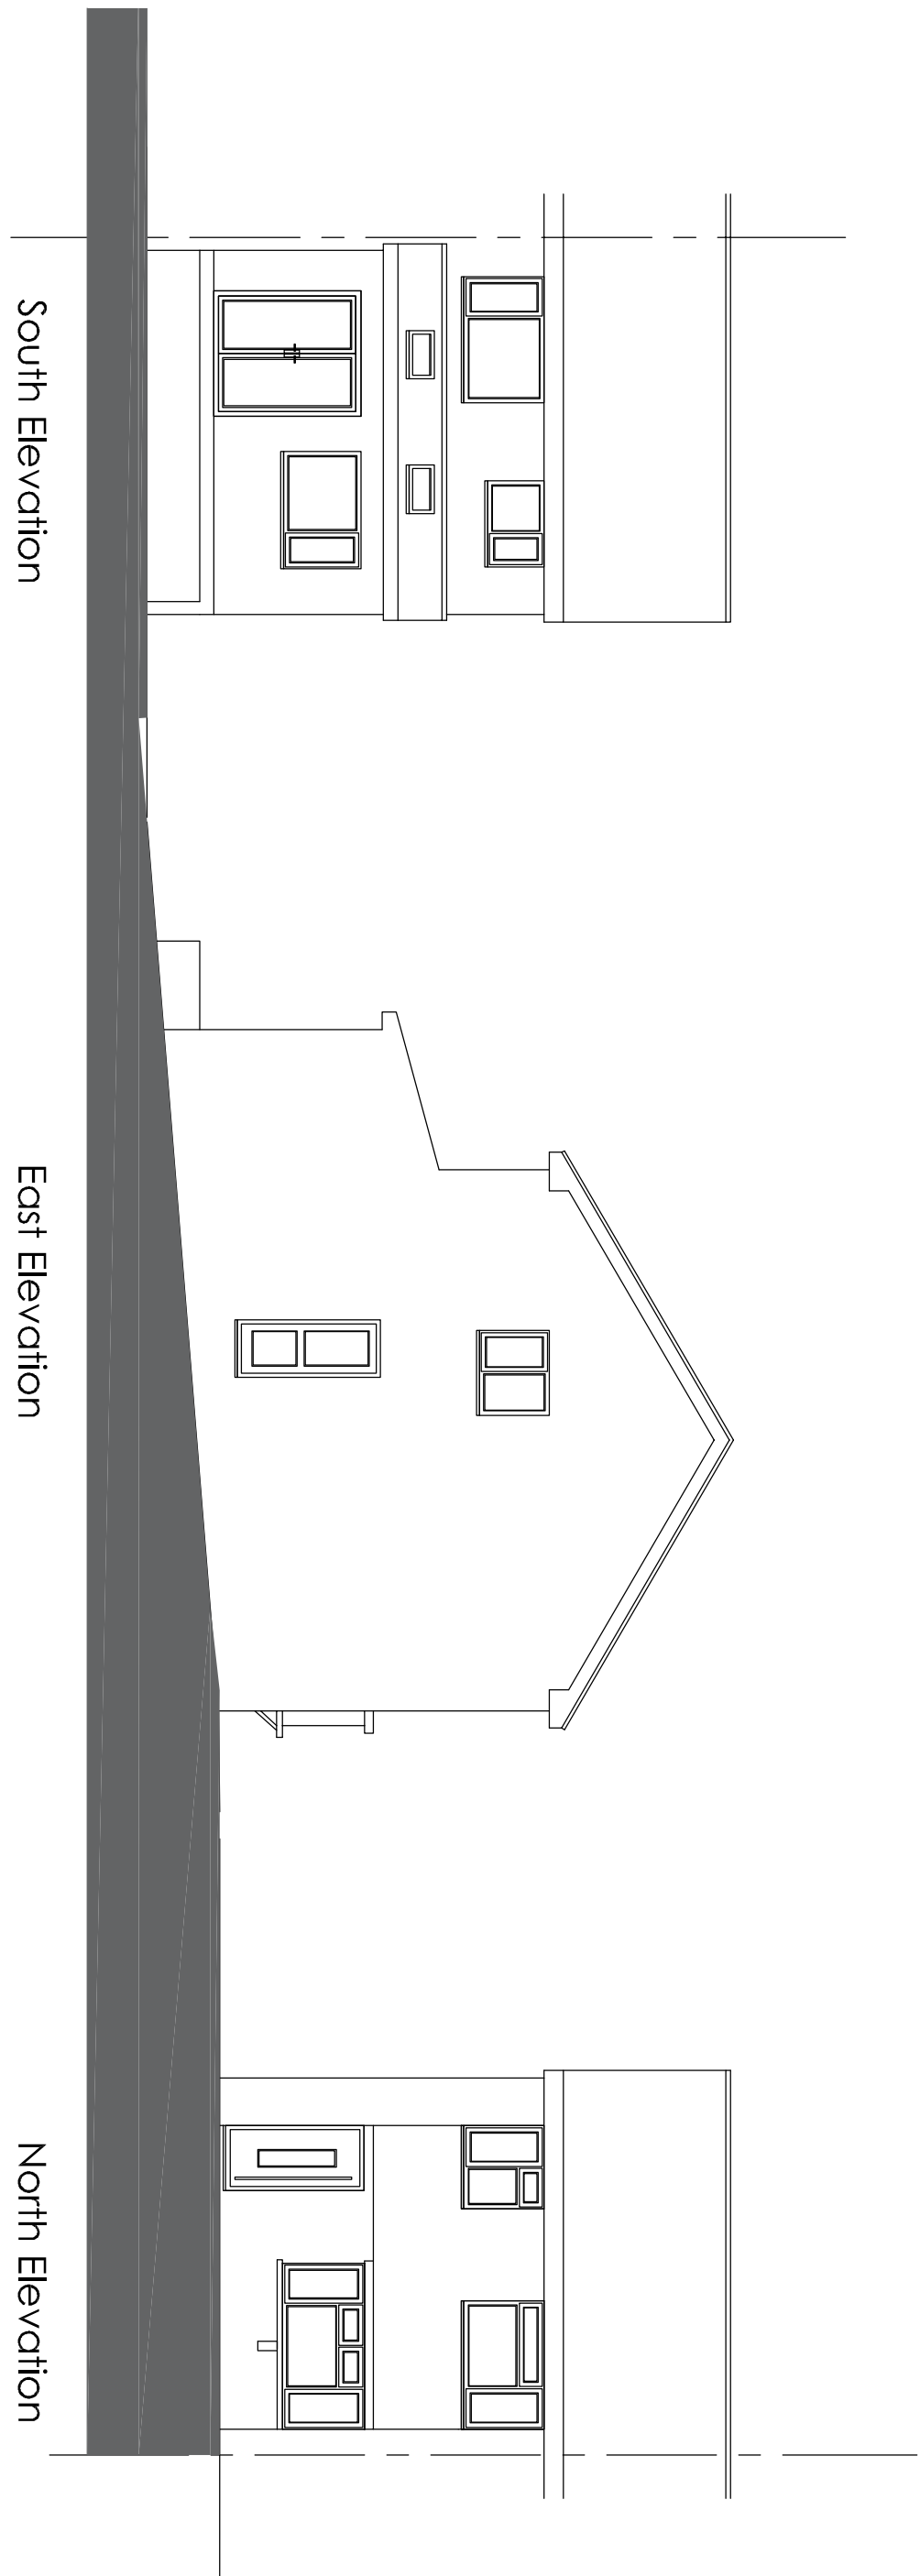

EXISTING FLOOR PLANS

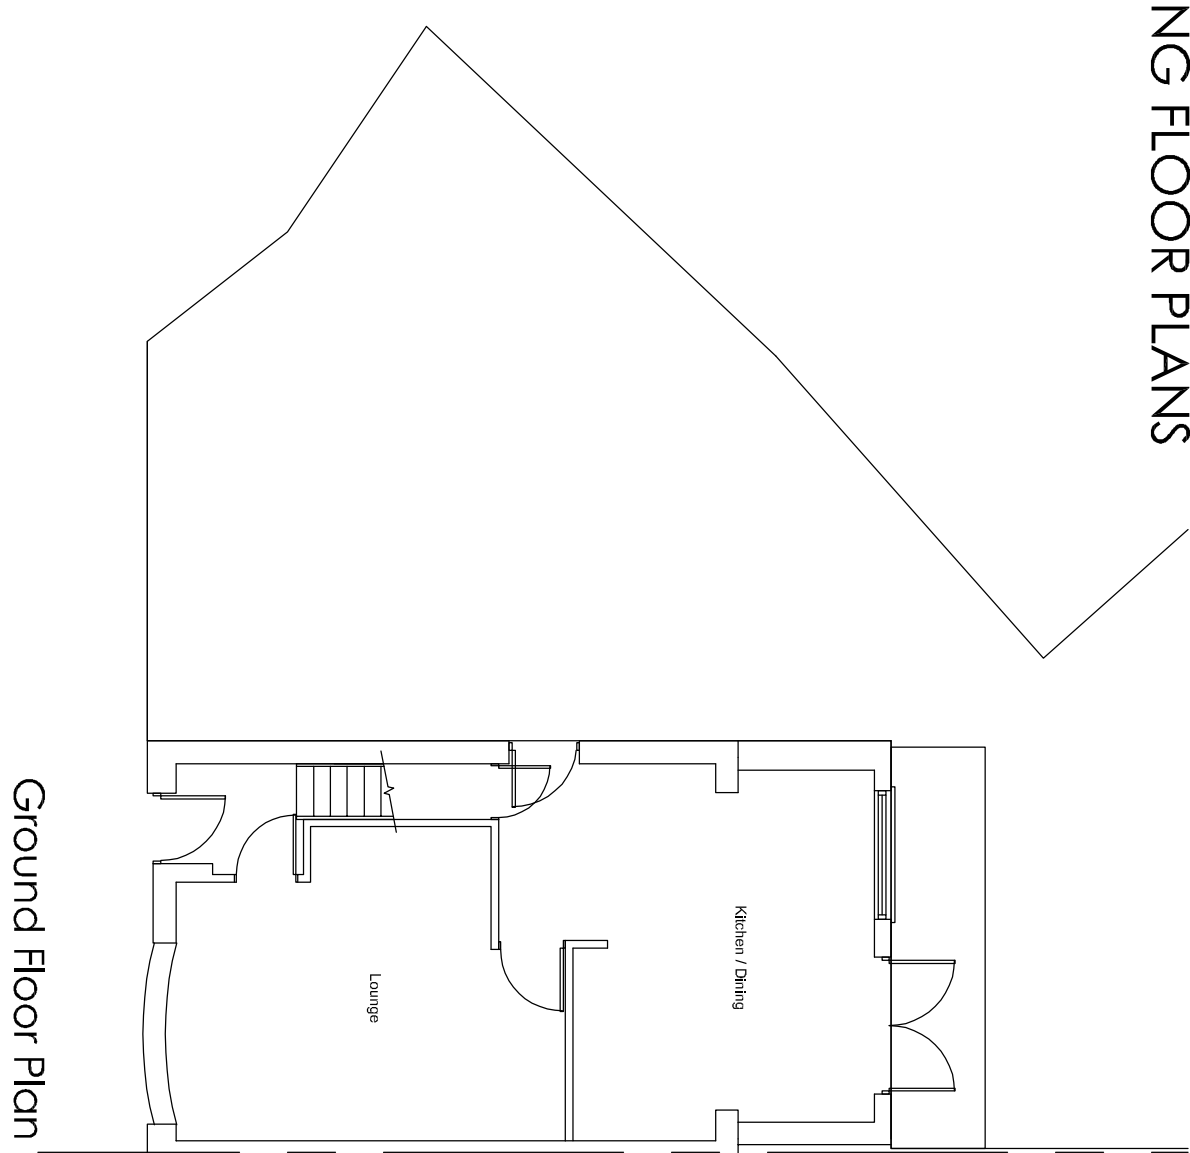

First Floor Plan

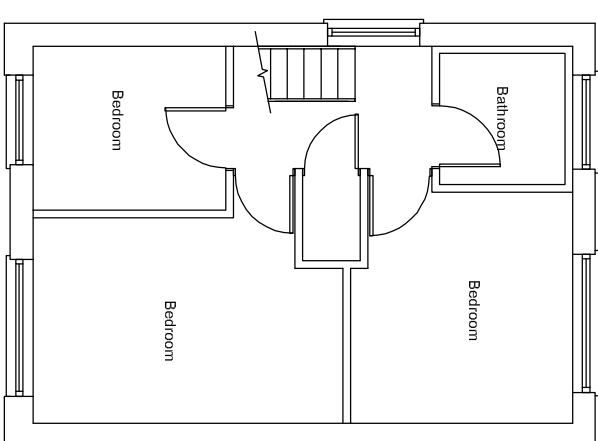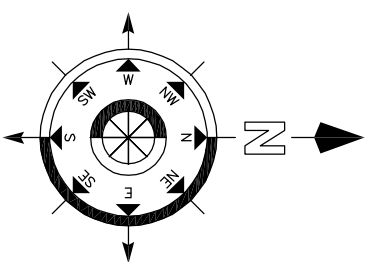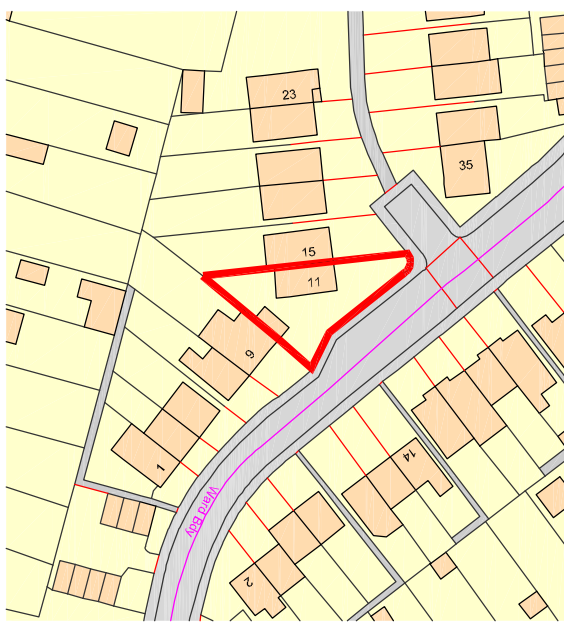

02	Forecast for planning	Apr 28	CRF	
01	Forecast for planning	Apr 28	CRF	
Function	Description	Date	DRAWN	

Mr & Mrs Mason
11 Crofton Close
Purbrook
Waterlooville

Drawing Title:

Proposed Two Storey Side Extension

Chris Flint Associates Ltd
CHARTERED SURVEYORS • PROJECT MANAGERS
DEVELOPMENT CONSULTANTS

Drawn By CF	Date 01/03/26	SHEET SIZE A1	Approved By	Date
----------------	------------------	------------------	-------------	------

PLANNING

Materials

BEECHWOOD - 20 QUEENS ROAD - WATERLOOVILLE - P.O. 75B
tel: 023 92 432484