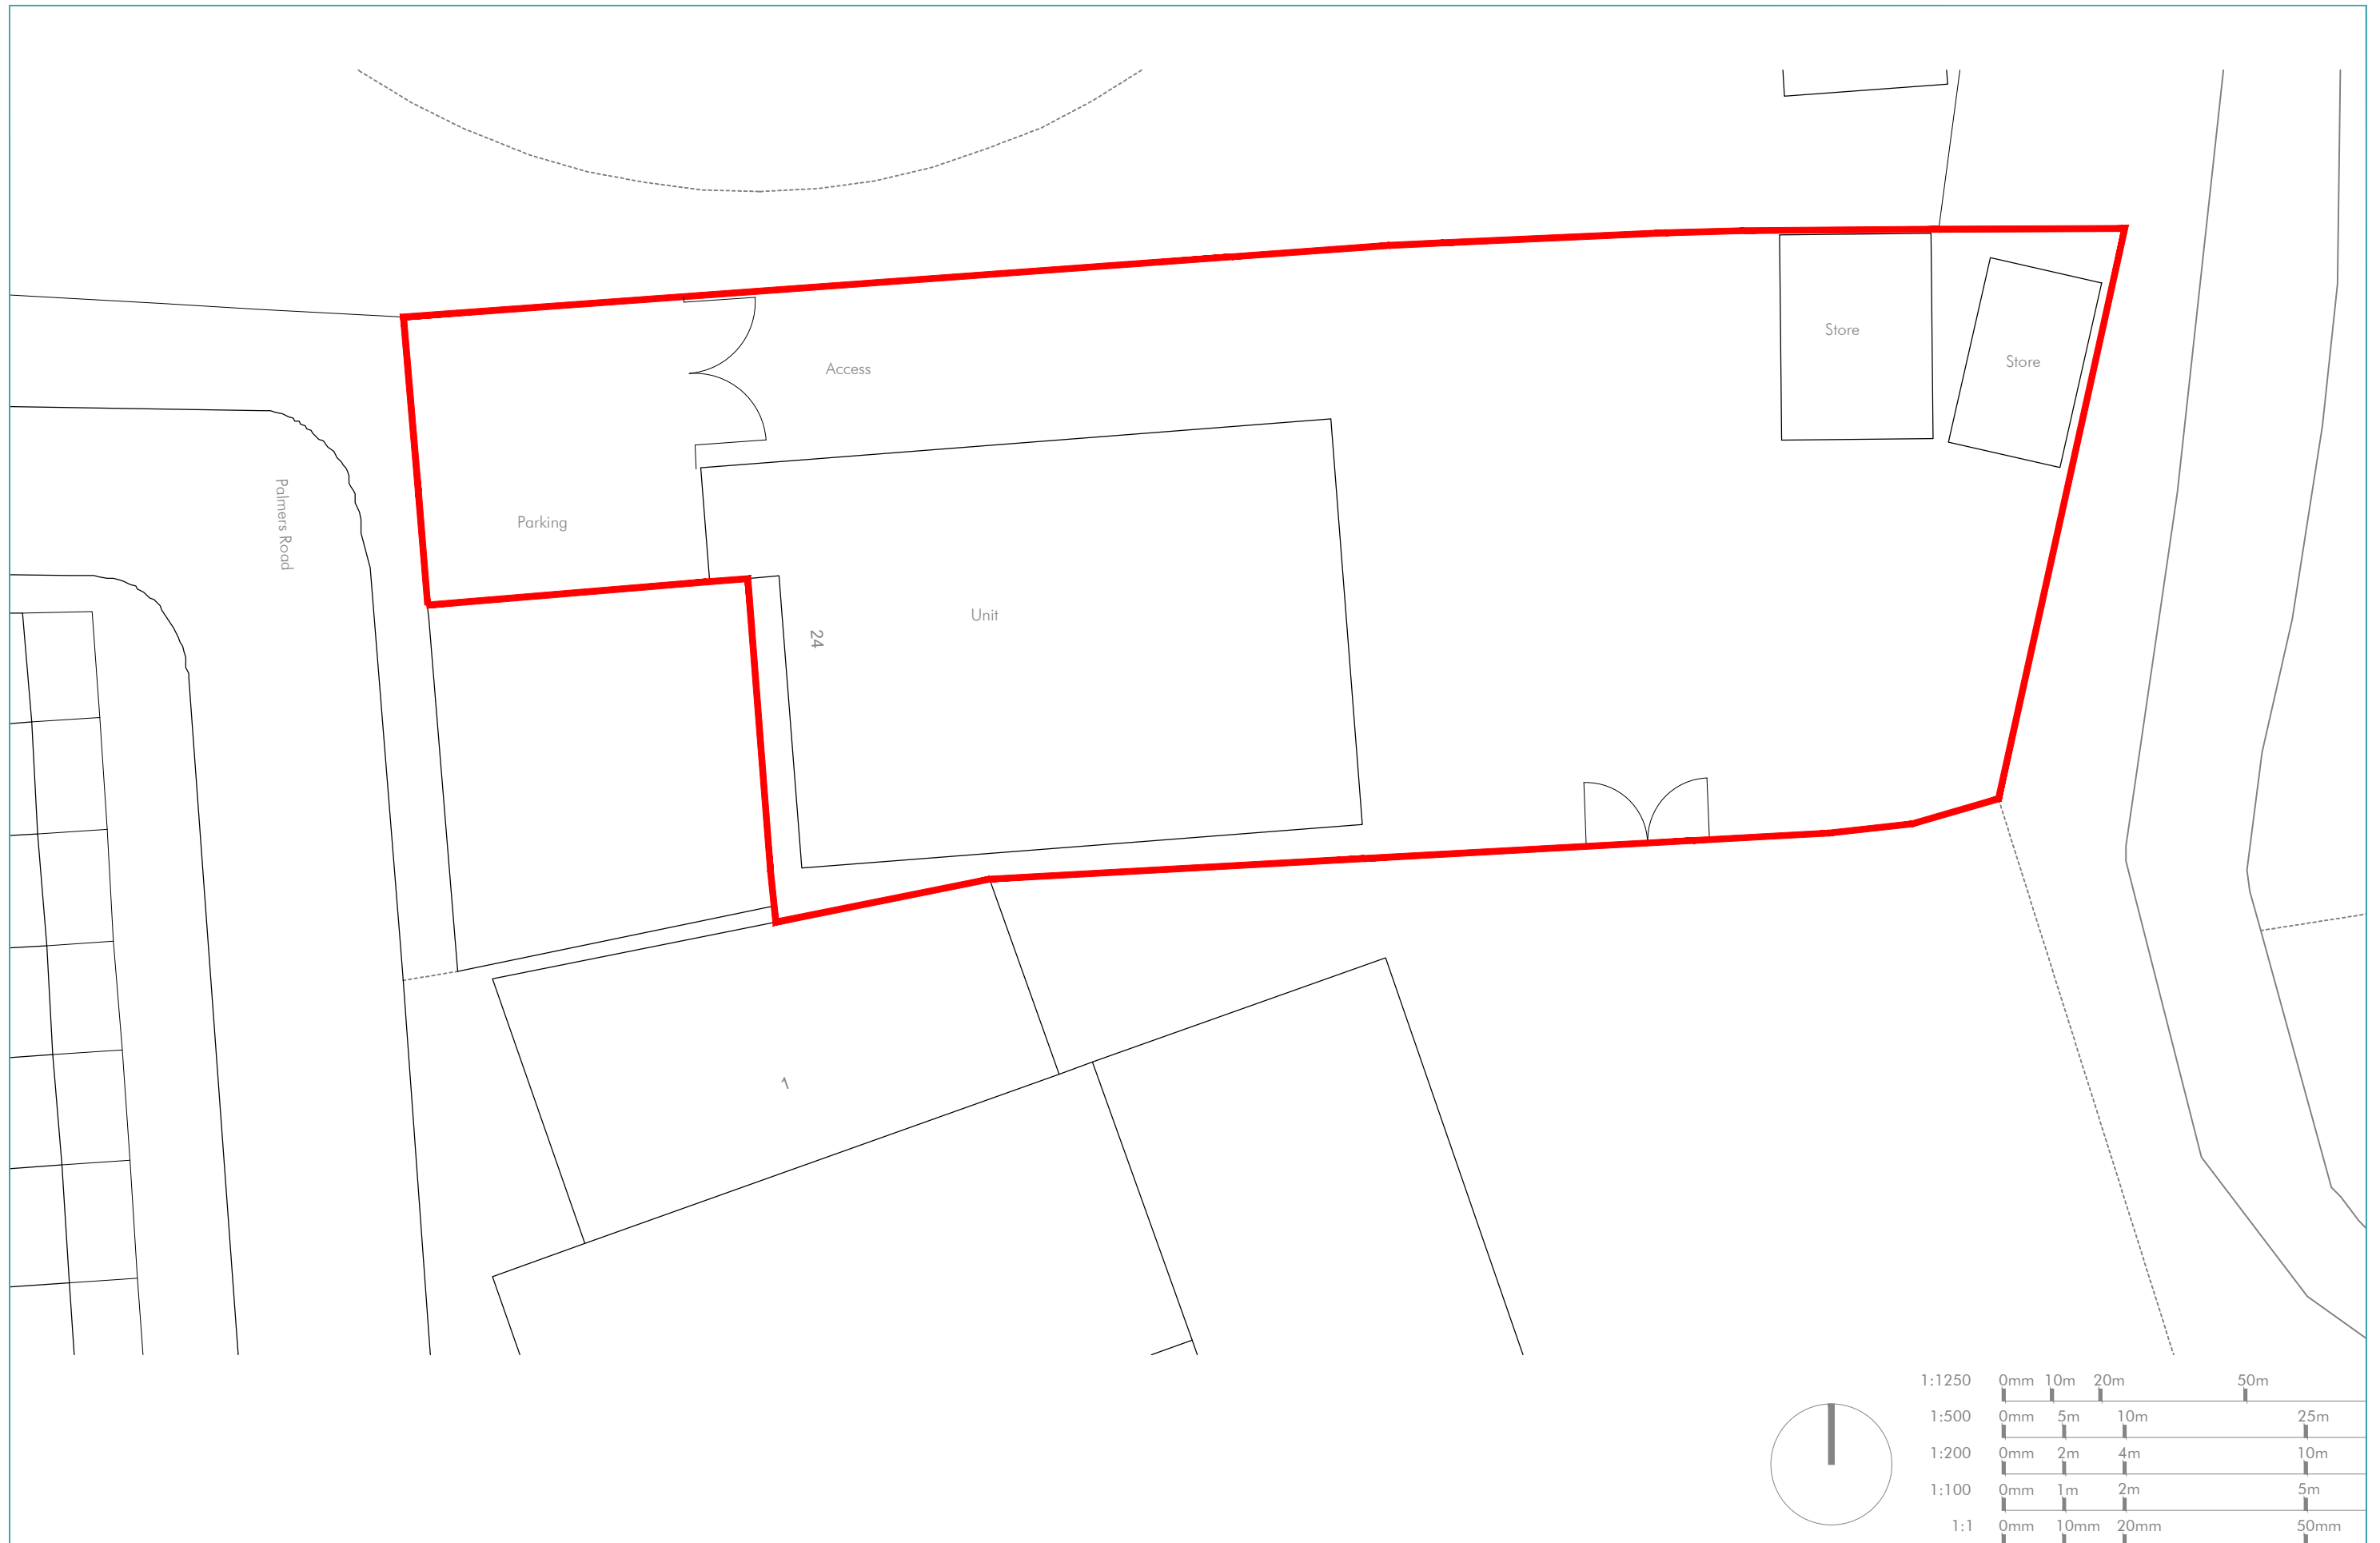


1:1250	0mm	10m	20m	50m
1:500	0mm	5m	10m	25m
1:200	0mm	2m	4m	10m
1:100	0mm	1m	2m	5m
1:1	0mm	10mm	20mm	50mm

Project 24 Palmers Emsworth Drawing Existing Block & Site Plan	Project No. 1006 Dwg No. 1.000 Scale 1:200 @ A3	Rev Date Notes	The Studio @ Lavant House Chichester PO18 9AB 01243 974969 info@hebdendesignstudio.com www.hebdendesignstudio.com	<div> <div>Hebden</div> <div>design studio</div> <div>architecture / town planning / interior design / project management</div> </div>	Notes: Do not scale from this drawing unless for the purposes of Local Authority Planning Approval. Please verify that the information is correctly printed to scale by checking the control bar. This drawing must be read in conjunction with all other related drawings and documentation. This drawing is copyright of Hebden Design Studio Ltd ©. All rights reserved
---	---	----------------------	---	--	--