



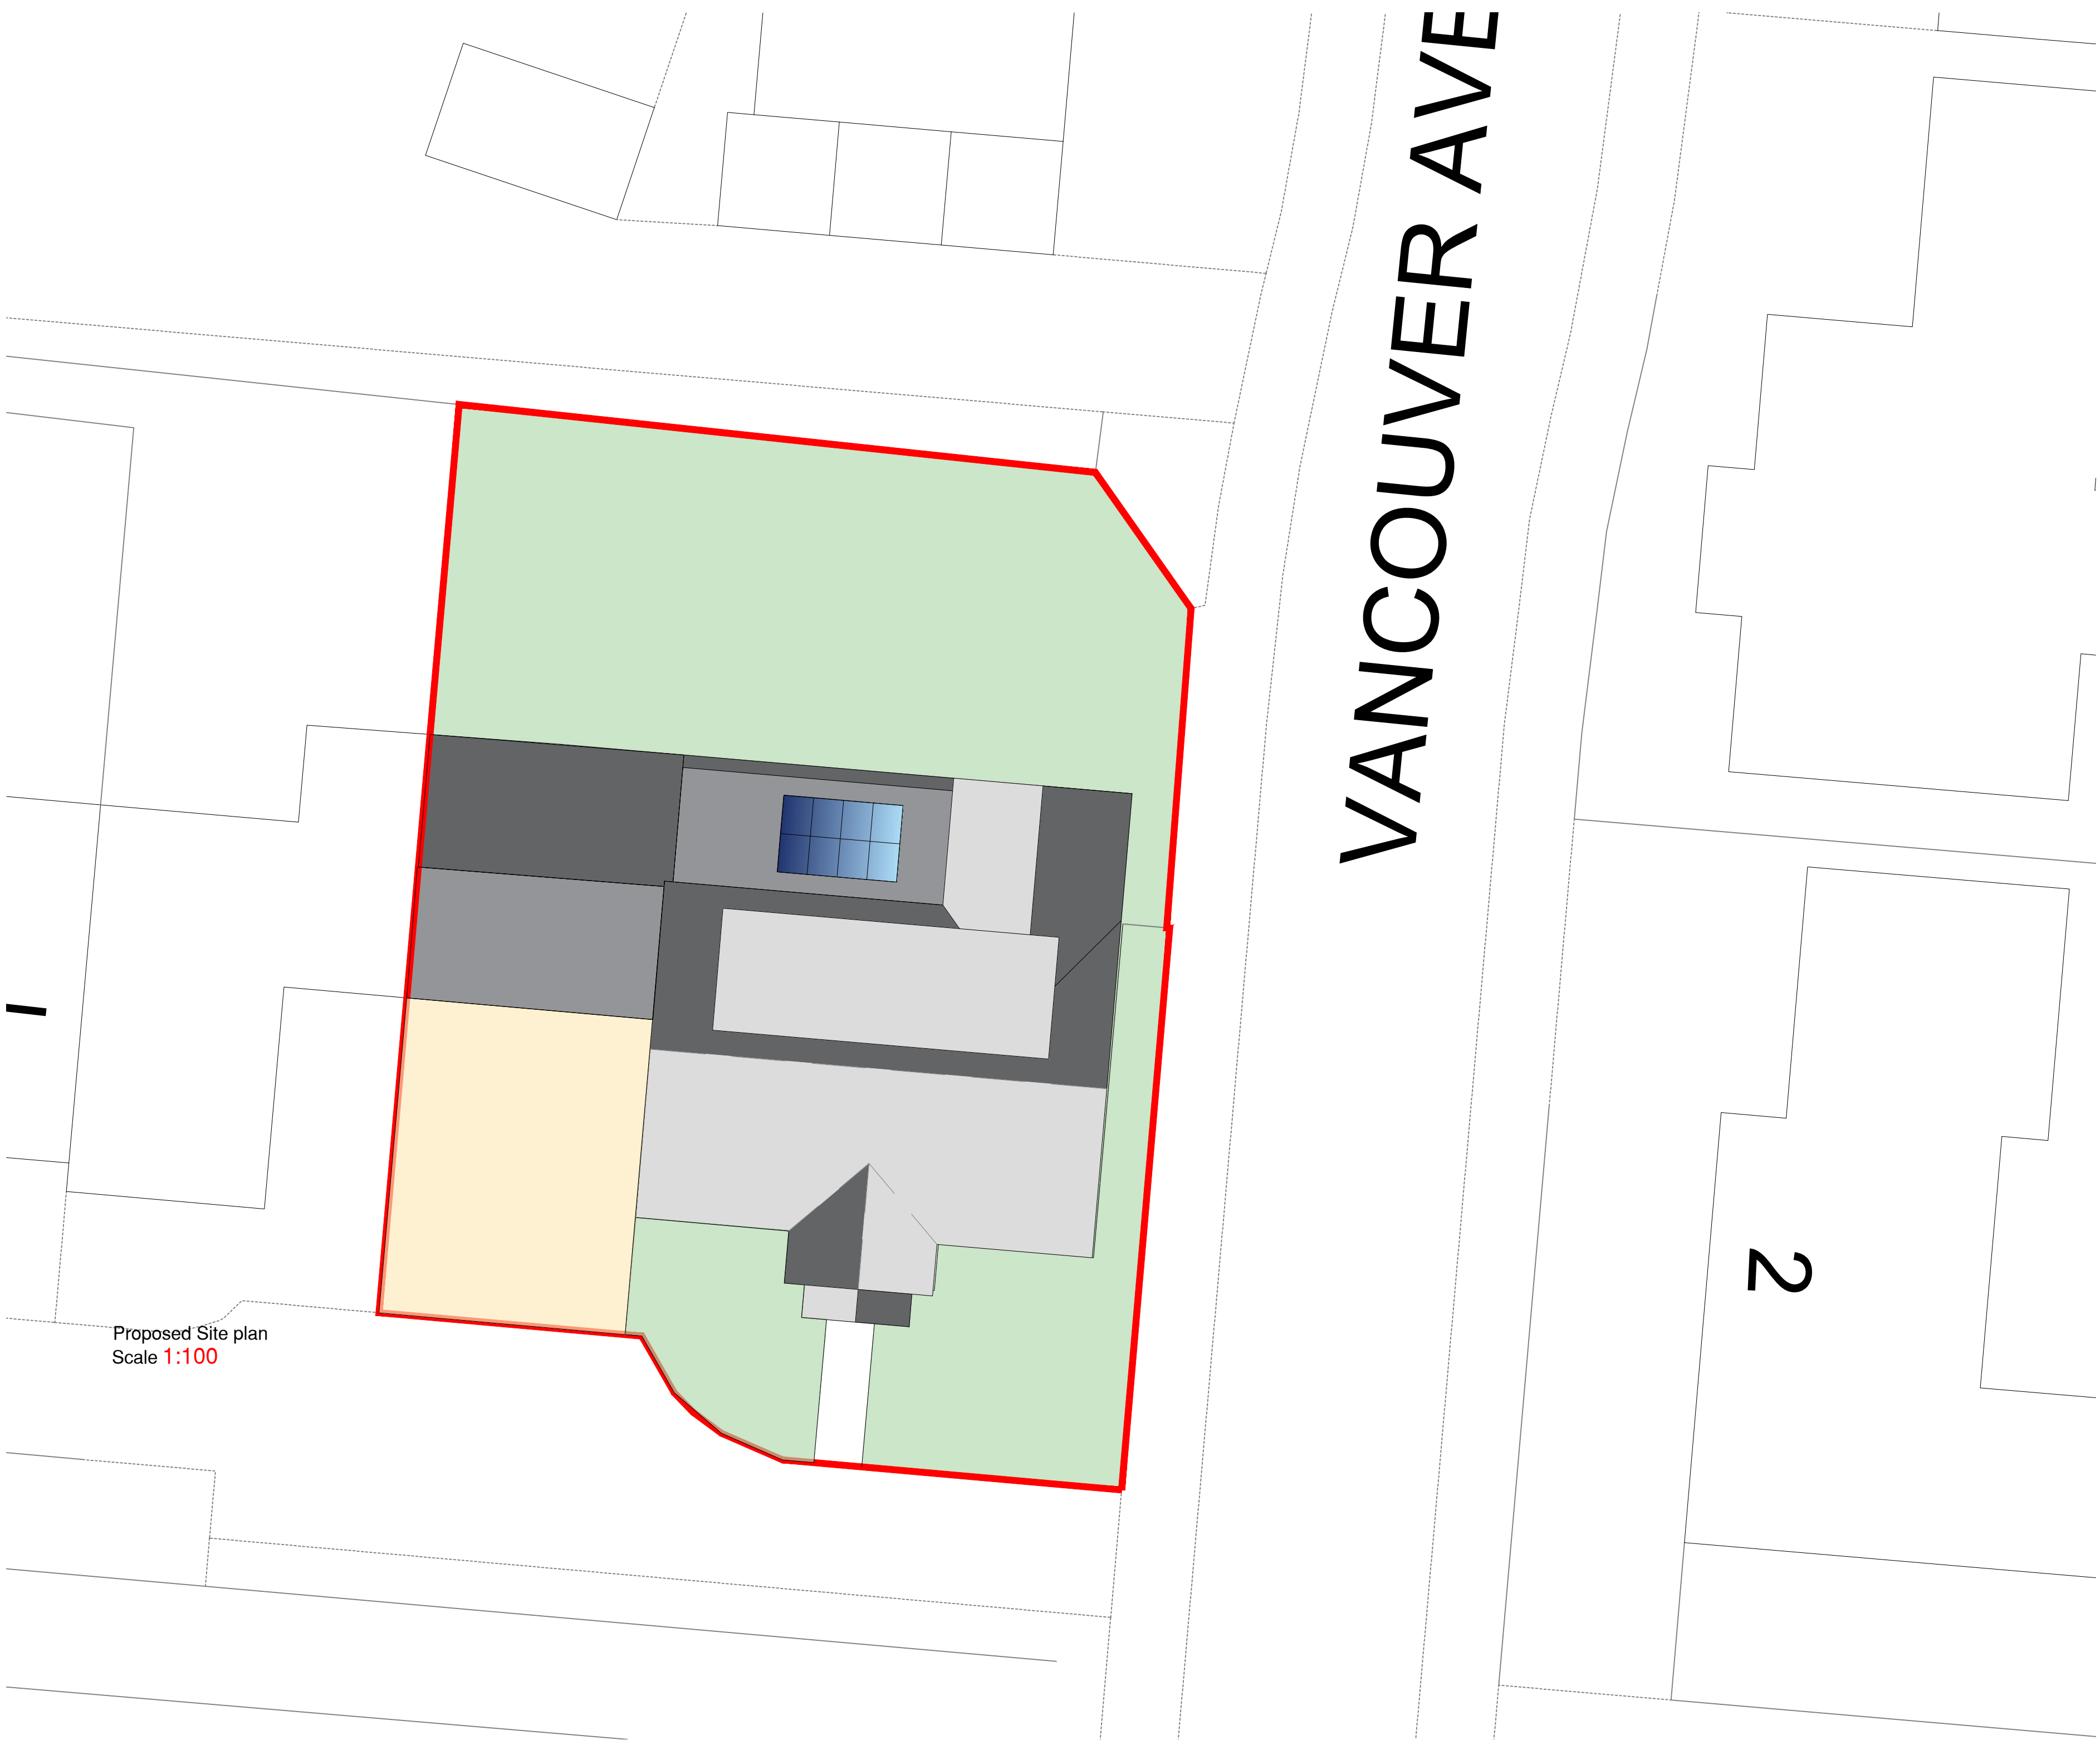

Proposed Site plan
Scale 1:100

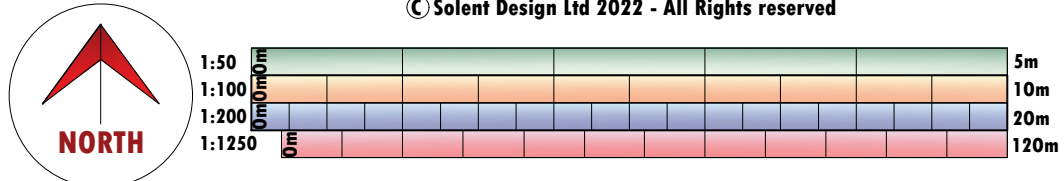

Location Plan
Scale 1:1250

Solent Design Ltd
5 The old Railway
Spring Garden Lane
Gosport
PO12 1FQ
tel: 02392 580745 mob: 07771 355742 e-mail: info@solentplans.com

**SOLENT
DESIGN.**

PROJECT DESCRIPTION
Front & Rear Extensions

DRAWING TITLE
Proposed Site & Location plan

ADDRESS:
5 Vancouver Ave
Havant
PO7 5BF

CLIENT:
Mr & Mrs Imran

FIRST DRAWN:
December 2025

DRAWING No:
SD-2564-00

REVISION:
A

SCALE:
1:100
1:1250

drawing status: Issued for Comment

**NORTH**