




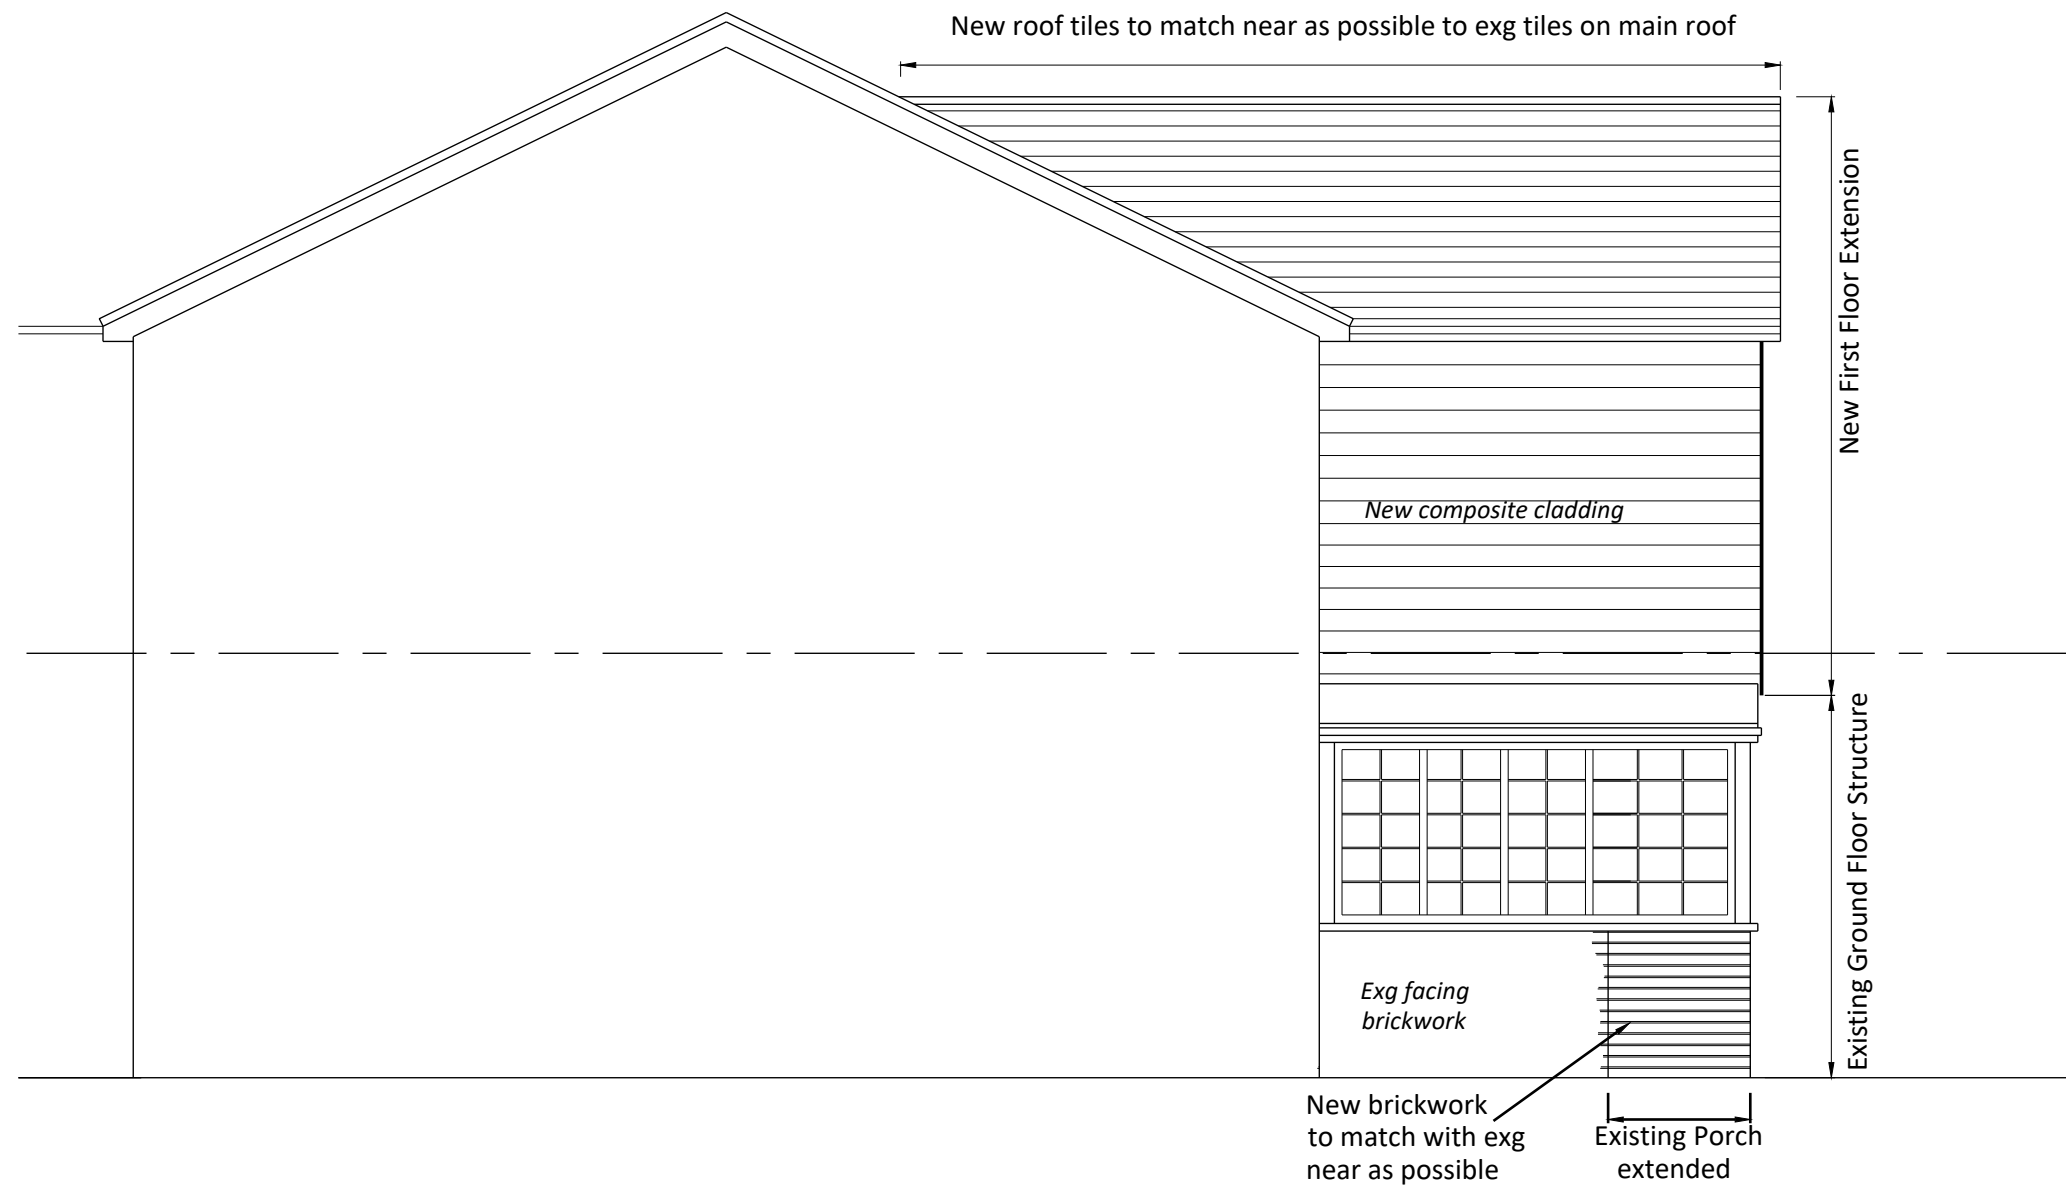


WEST ELEVATION

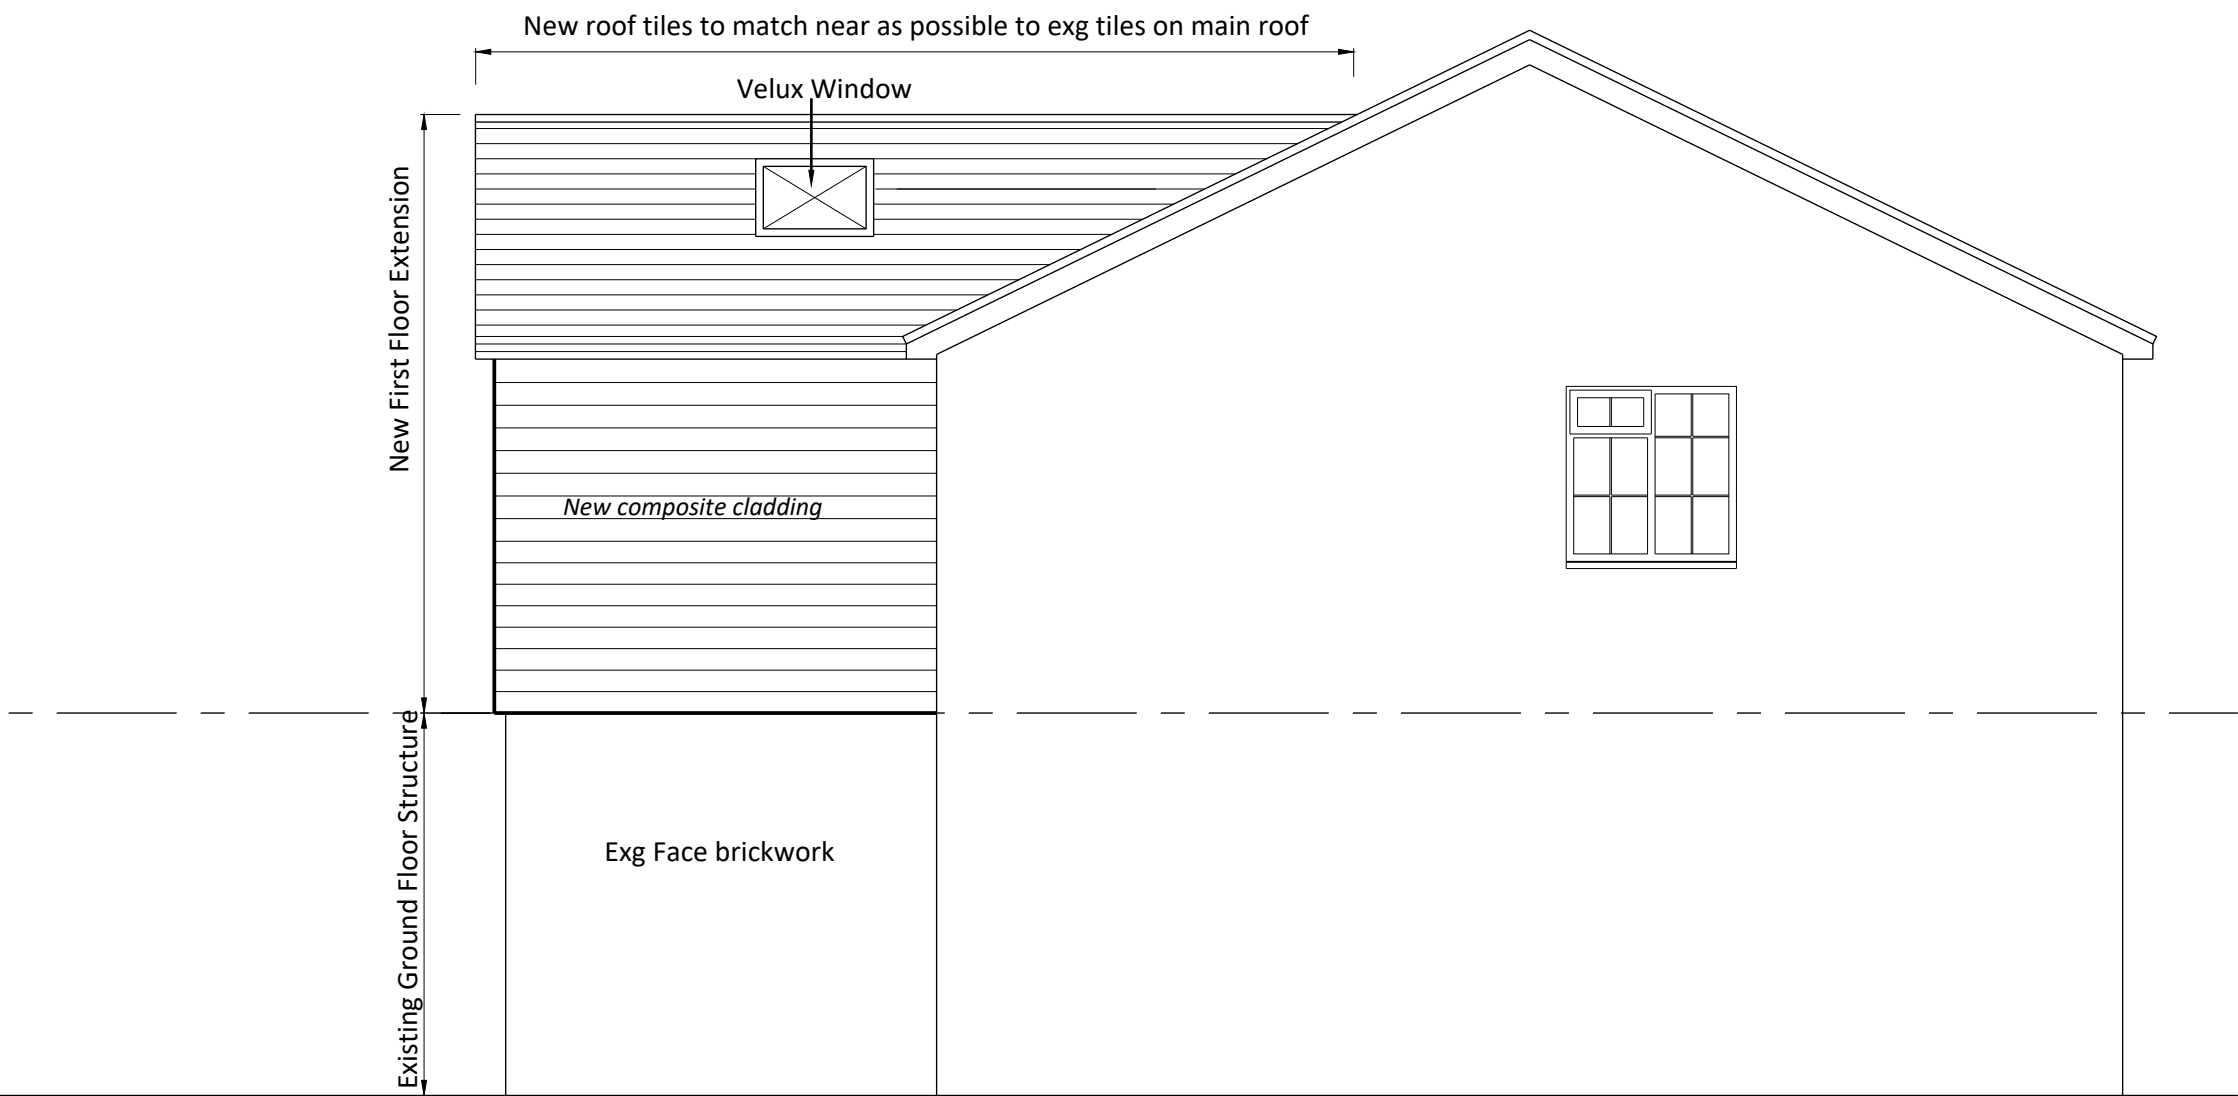


EAST ELEVATION

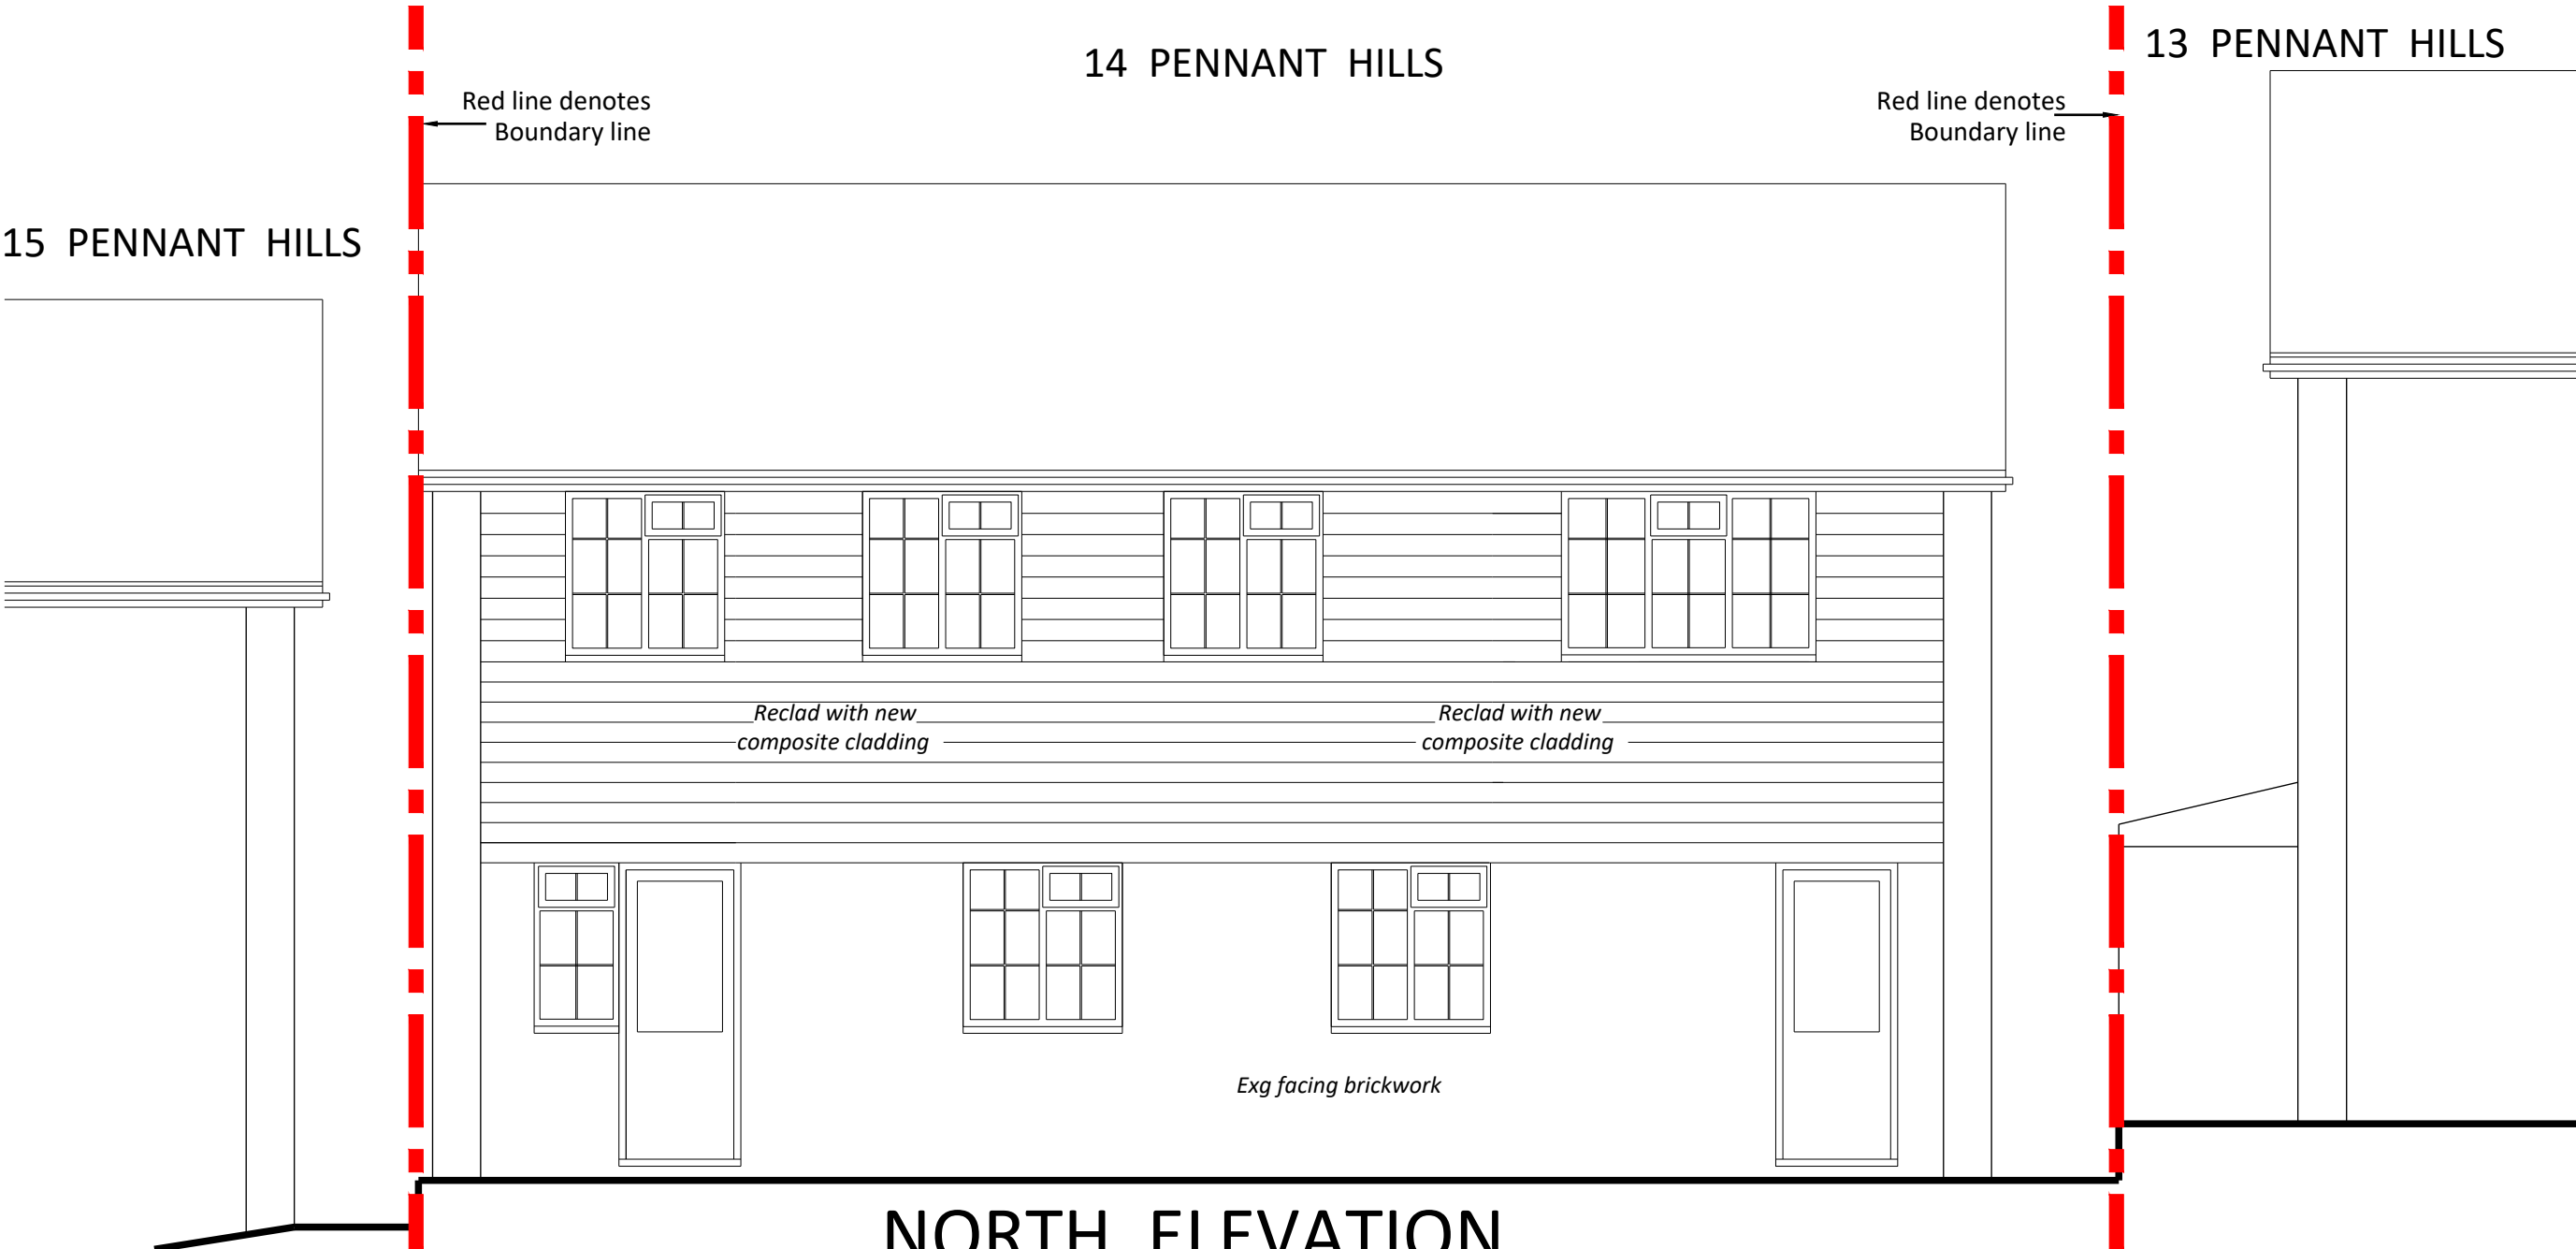


NORTH ELEVATION

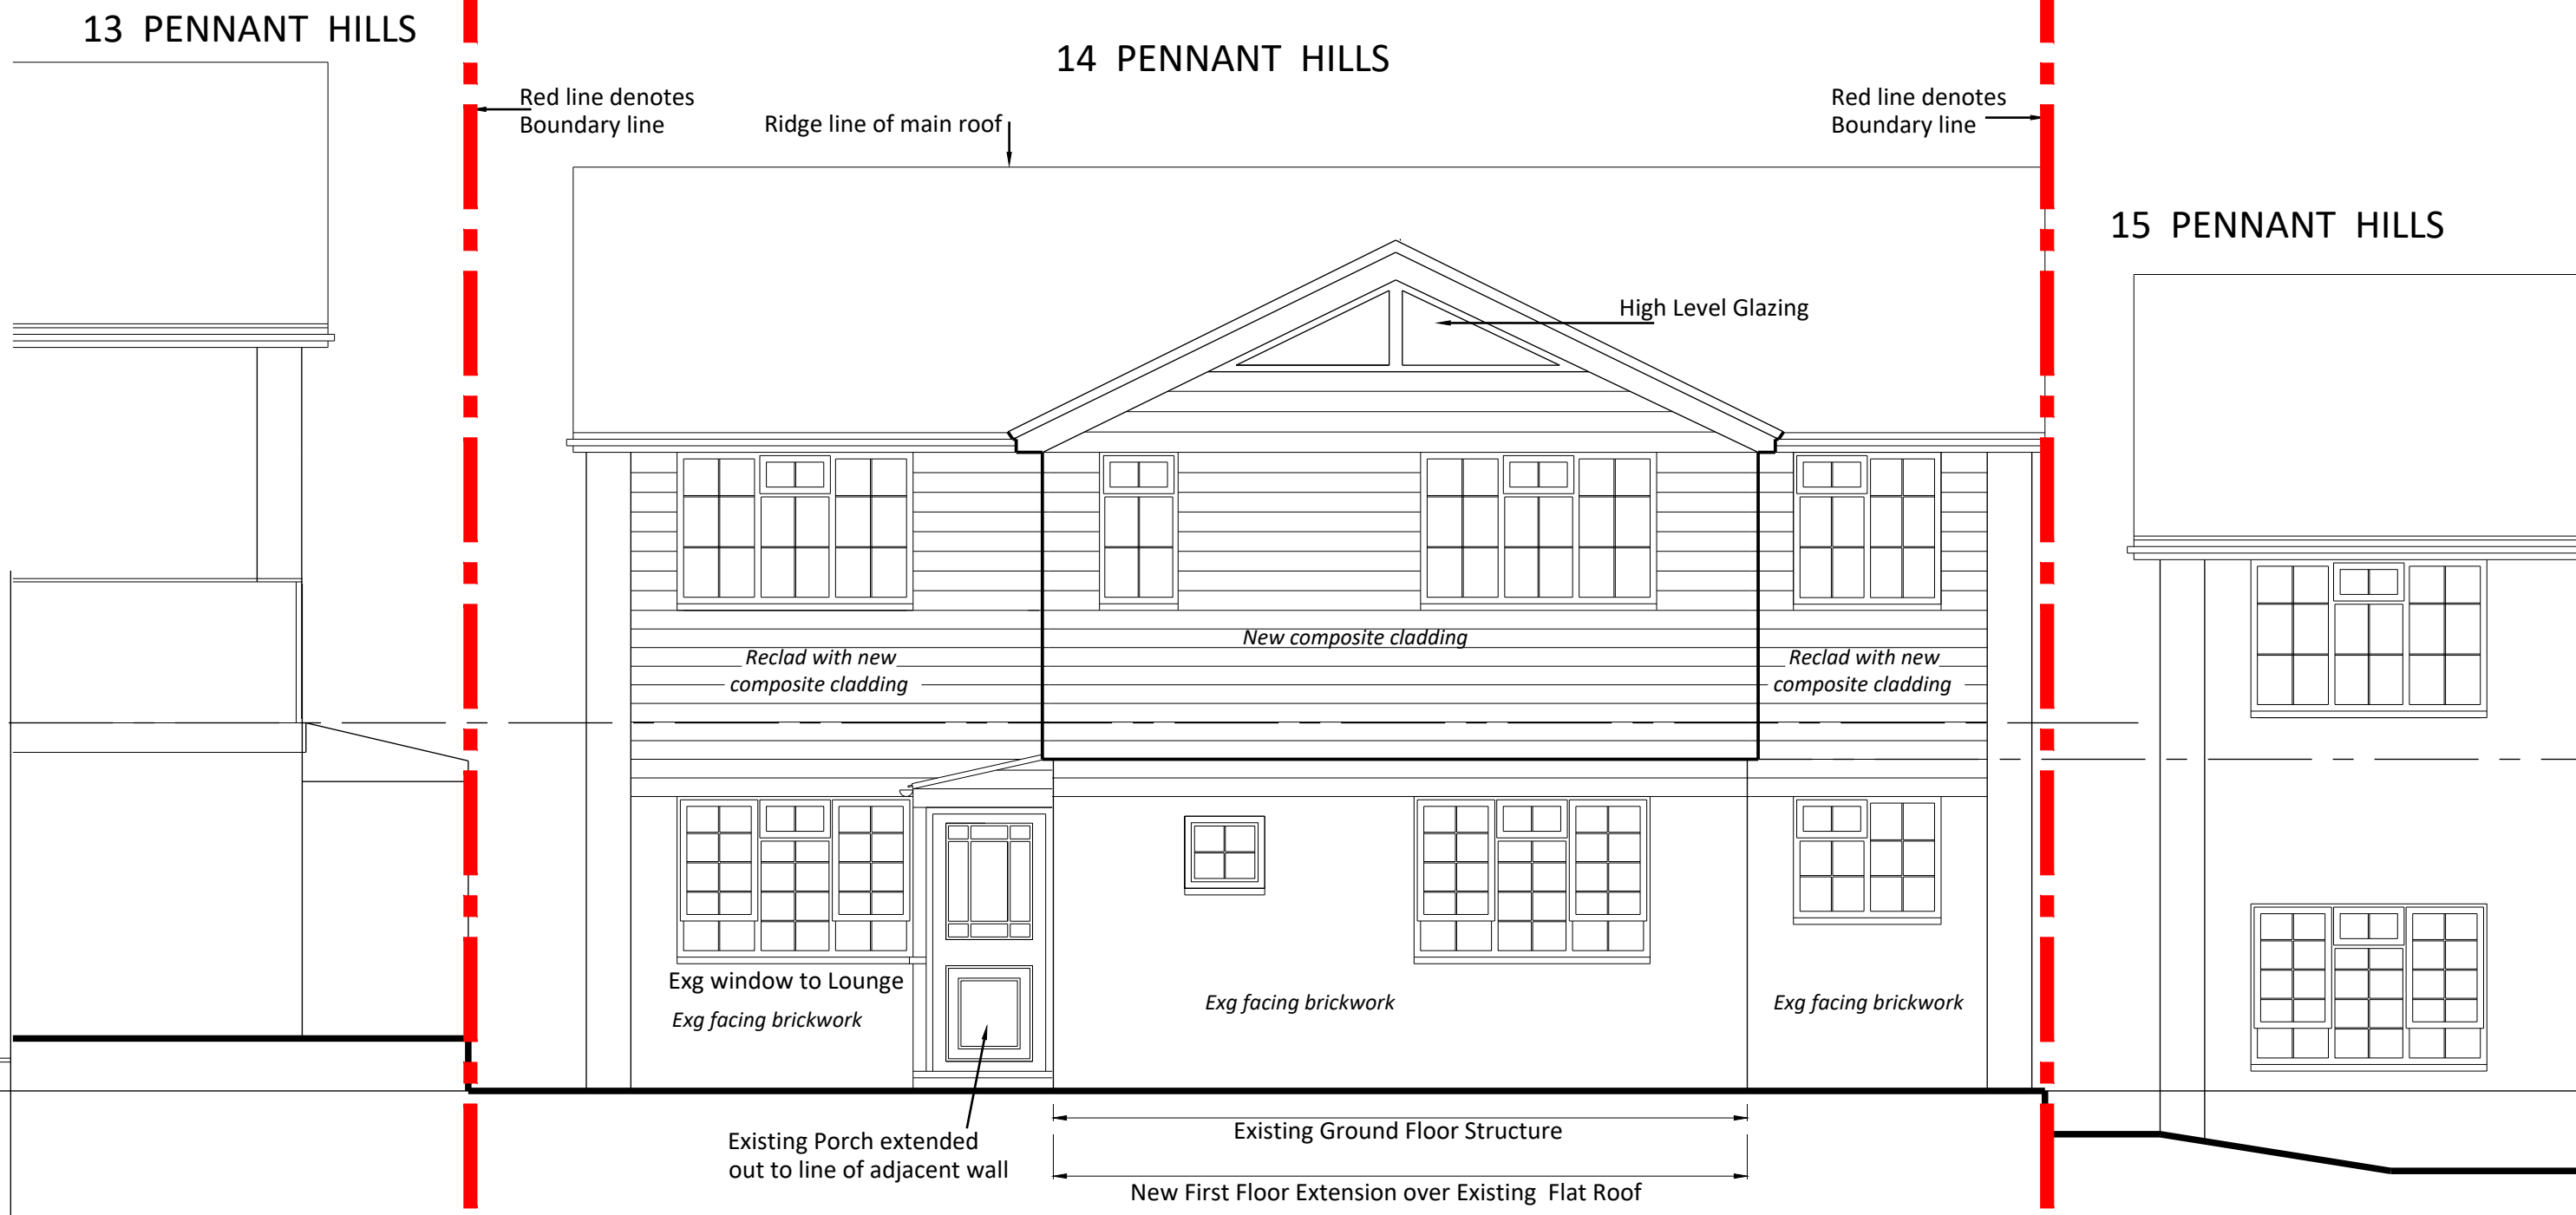

SOUTH ELEVATION

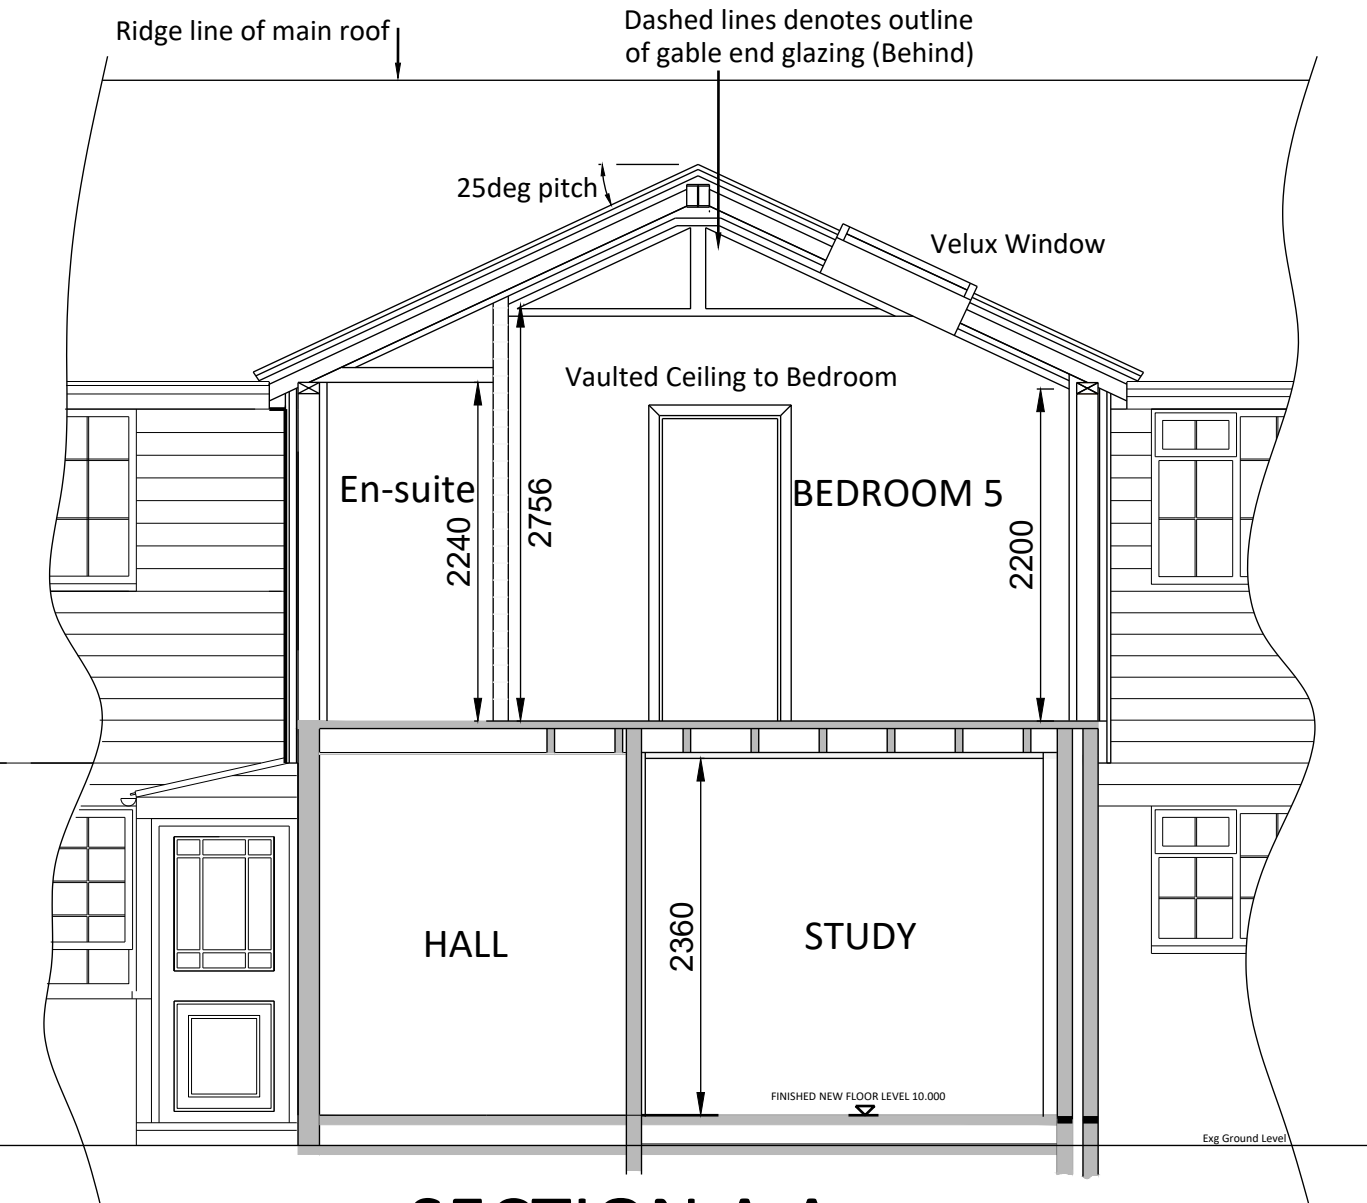


SECTION A A

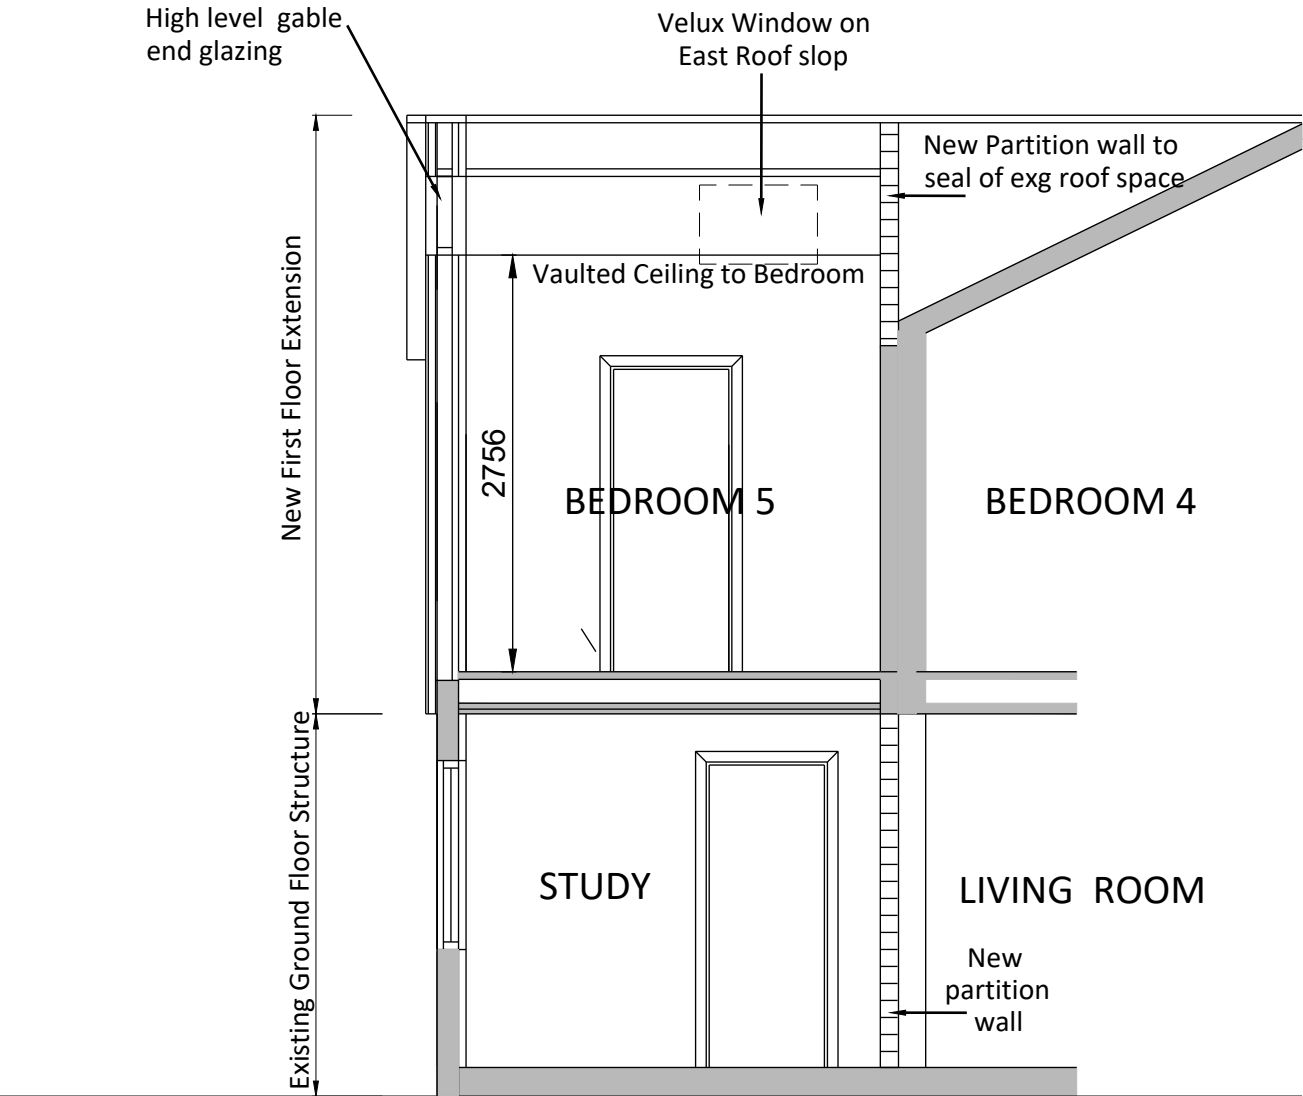

SECTION B B

Note:- Replacement of external wall cladding to North & South elevations to be of a composite cladding material with finished colour in neutral colour of either Light Grey, Light Olive Green, Off White with sample of preferred cladding type and colour to be agreed with local planning authority before works comments on site.

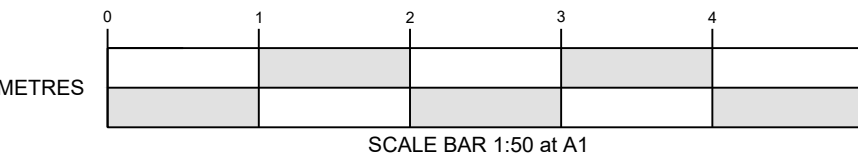

NOTES:
This drawing is the property of The Martin Ralph Group and must not be reproduced, in part or whole, or deviated from, without their permission.
All dimensions to be checked on site and any discrepancy notified to The Martin Ralph Group. Written dimensions are to be used in preference to the scaled dimensions.
This drawing is the property of The Martin Ralph Group and must not be reproduced, in part or whole, or deviated from, without their permission. It is essential that prior to commencement and during construction works, the contractor reviews the drawings and specification and discusses with the practice and inconsistencies, anomalies, non-industry standard features or other concerns.
For both pricing and construction purposes structural, mechanical and electrical engineers designs, calculations and sizes etc are to take preference over the layout drawings. Any discrepancies are to be brought to the immediate attention of The Martin Ralph Group.

REV	DATE	COMMENTS	DRN	CHK
P04	20.04.26	Roof pitch to extension lower to 25 deg's	PC	AW
P03	09.02.26	Issued for Planning Application	PC	AW
P02	21.01.25	Dimension added	PC	AW
P01	19.01.25	Preliminary Issue for information & comment	PC	AW

PURPOSE	
FOR PLANNING	
CLIENT	
A. Watt 14 Pennant hills Bedhampton	
PROJECT	
14 Pennant hills Bedhampton Hampshire.P09 3JZ	
DRAWING TITLE	
Proposed First Floor Extension Sections A A & B B and Elevations	

DATE	SCALE	PAPER SIZE
19.01.2026	1:50 @ A1	A1
DRAWING No. 26-05		
DRAWN BY	REVIEWED BY	REVISION
PC	AW	P04



Martin Ralph Group



CHARTERED SURVEYORS
ARCHITECTS & ENGINEERS

11 Dragon House,
Hussar Court,
Brambles Business Park,
Portsmouth,
Hampshire,
PO7 7SF.

www.martinralph.co.uk
rfq@martinralph.co.uk
T: 023 9225 7711