



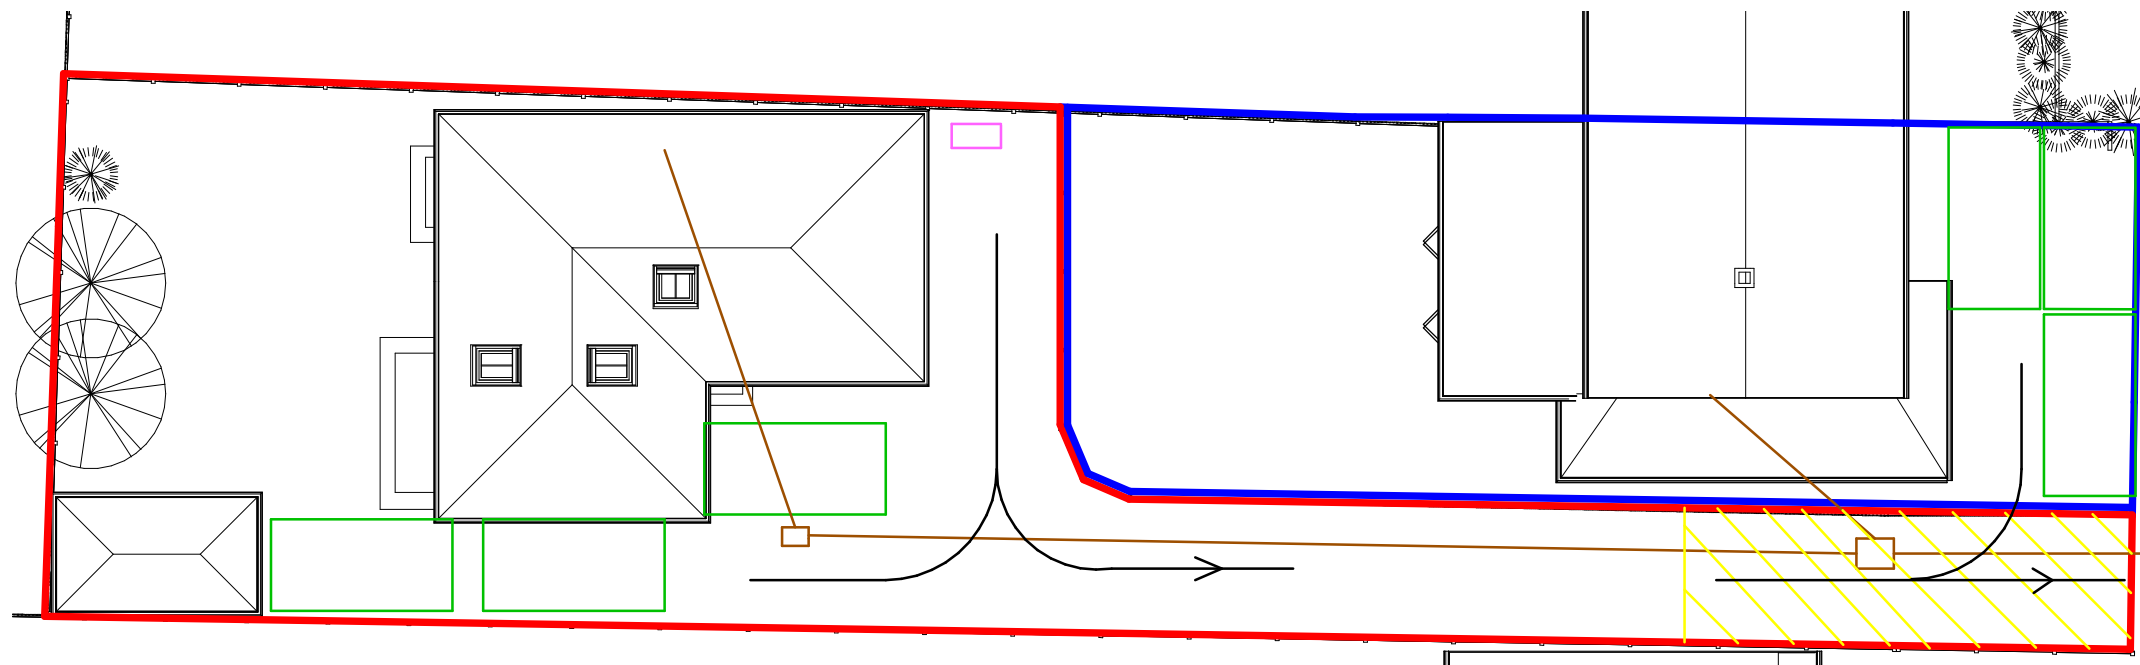

2 Site Plan

1 : 200

 

- 8 Selsmore Road Boundary
- 8A Selsmore Road Boundary
- Parking Space
- Foul sewerage
- Normal and recycle wheely bin storage area
- Existing Dropped Kerb
- Right of way to both properties for cars
- Turn for vehicles to leave forward


Levels
The construction area of the site is level hence no level survey has been provided

Flood Risk
This site does not fall in a flood risk area hence no flood risk assessment has been provided

Tree Survey
This proposal has no impact on trees


Parking Provision
This site retains two parking spaces and a garage no increased occupancy is proposed

Boundary Treatment
The boundaries are made up of hedging and approximately 1.8 m fences which will be unchanged

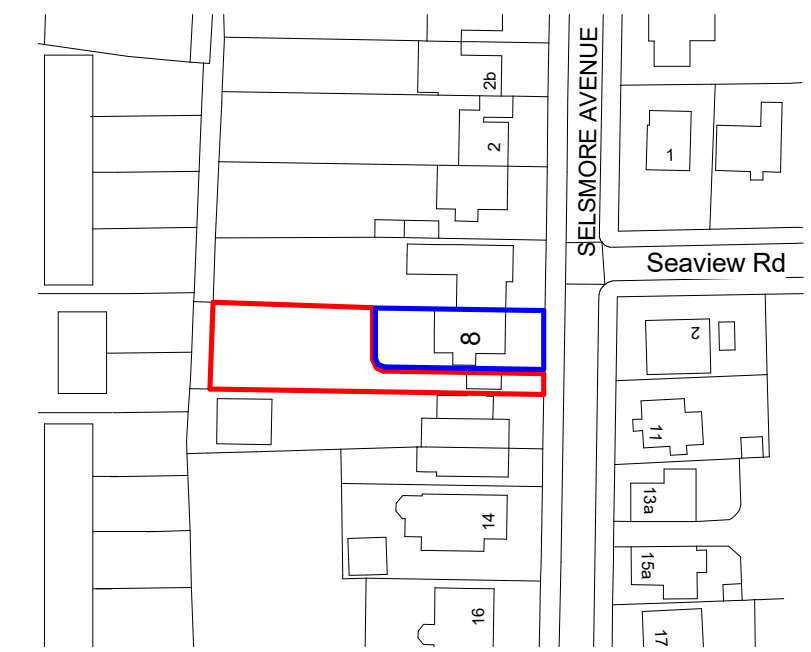


1 Location Plan


1 : 1250

 

This map was purchased from emapsite.com and is subject to the following © Crown copyright and database rights
Ordnance Survey 0100031673

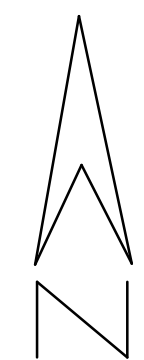

IJ Murray Associates Ltd

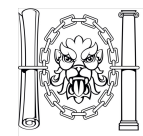**CIAT**
REGISTERED PRACTICE

www.ijma.co.uk

I J Murray Associates Ltd
200 Seafront
Hayling Island
Hampshire
PO11 9HR
Phone 07779 246915

These drawings are the property of IJ Murray Associates Ltd and should not be reproduced or used in any way without the permission of a Director of IJ Murray Associates Ltd

These drawings are for planning and building regulation purposes only and are not for construction. All dimensions should be checked on site before work commences

Mr & Mrs Griffiths
8A Selsmore Ave HI
Proposed V5

Site and Location Plan			
Project number	Project Number	A111	
Date	Issue Date		
Drawn by	Author		
Checked by	Checker	Scale	As indicated