


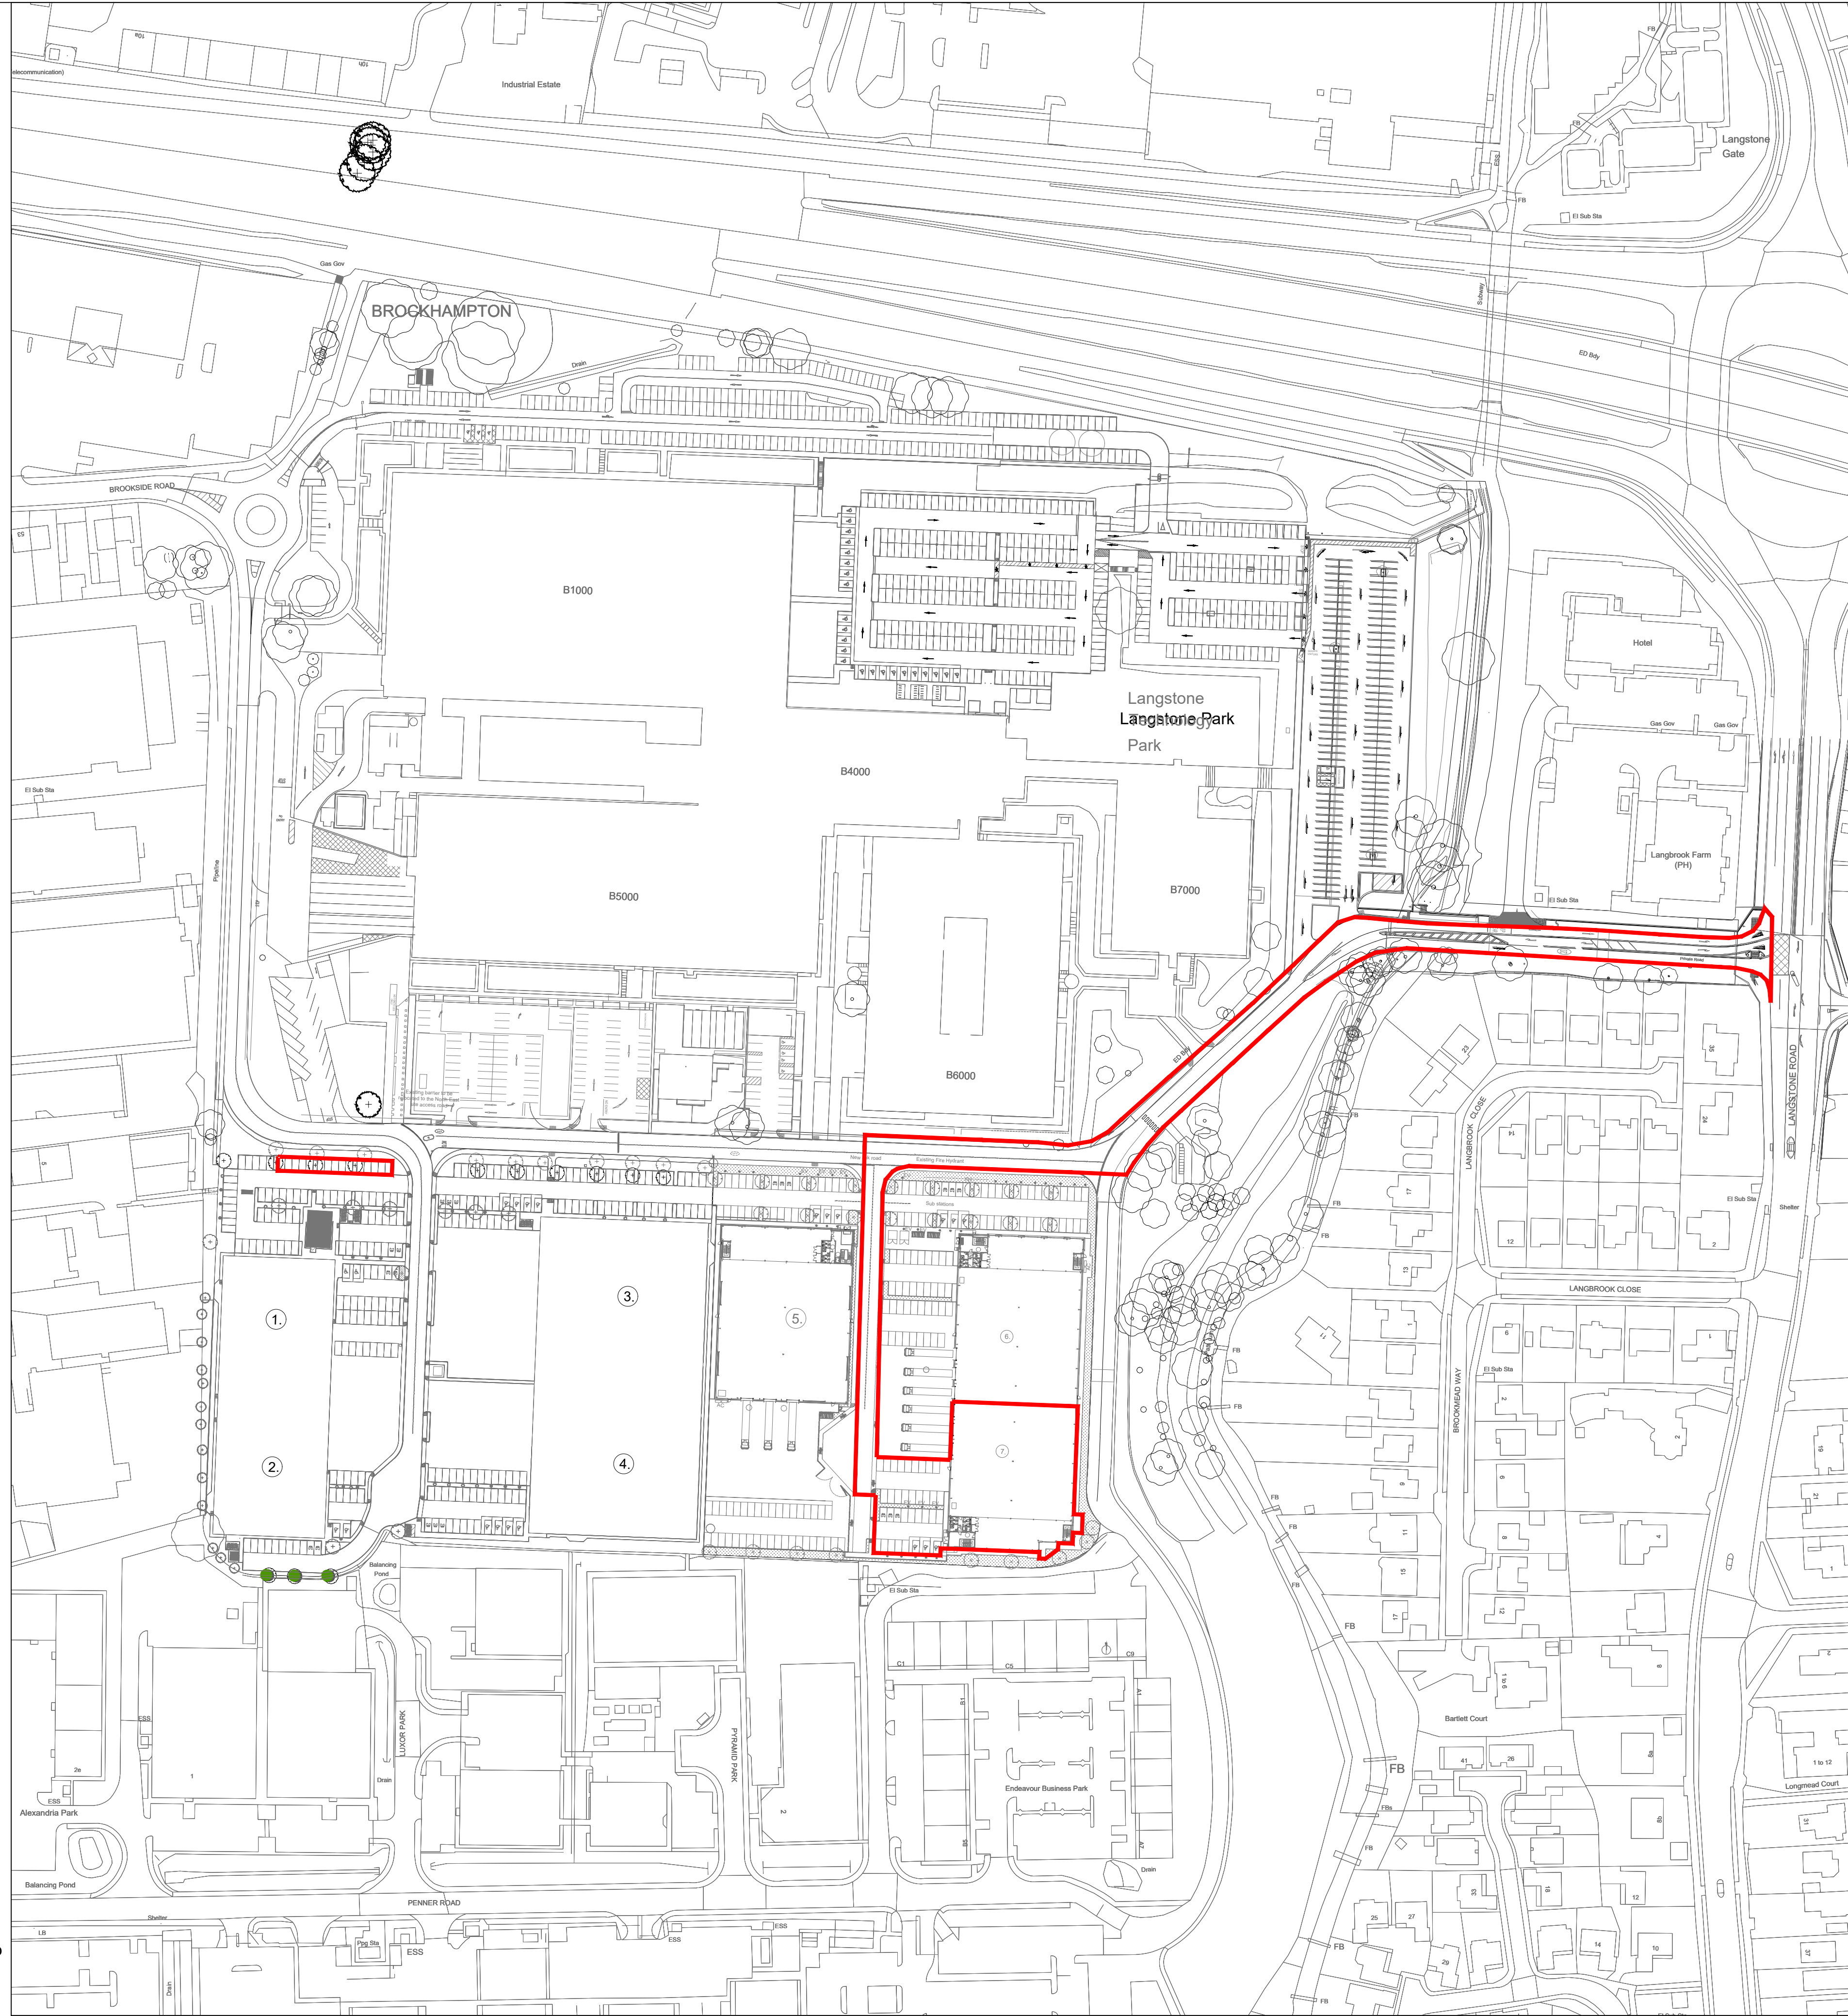

Location plan scale 1:1250

10 0 10 20 30 40 50 100m


1:1250

NOTES:

Dimensions to be checked on site before commencing work. Any discrepancies shall be reported to the architect immediately.

Do not scale from these drawings except for planning purposes. Use figured dimensions only.

Where applicable this drawing is to be read in conjunction with other consultants' drawings.

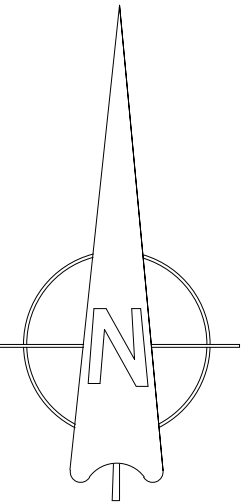

For FUGRO GB MARINE Ltd.
Project EXTERNAL CONDENSER UNIT INSTALLATIONS ALONG EAST & SOUTH ELEVATIONS ALONG WITH SOUTH ACCESS PATHWAY REVISIONS AT UNIT 7, LANGSTONE PARK, LANGSTONE ROAD, HAVANT, PO9 1SA

Title LOCATION PLAN TAKEN TO LANGSTONE ROAD			
Date APRIL 26	Drawn SR	Scale AS NOTED @ A1	Checked -
Job Number PL940.26	Drawing Number 04	Revision -	

jb architects

E: admin@jb-architecturedesign.com
W: www.jb-architecturedesign.com
T: 01243 933732