


1 SITE PLAN
Scale 1:500

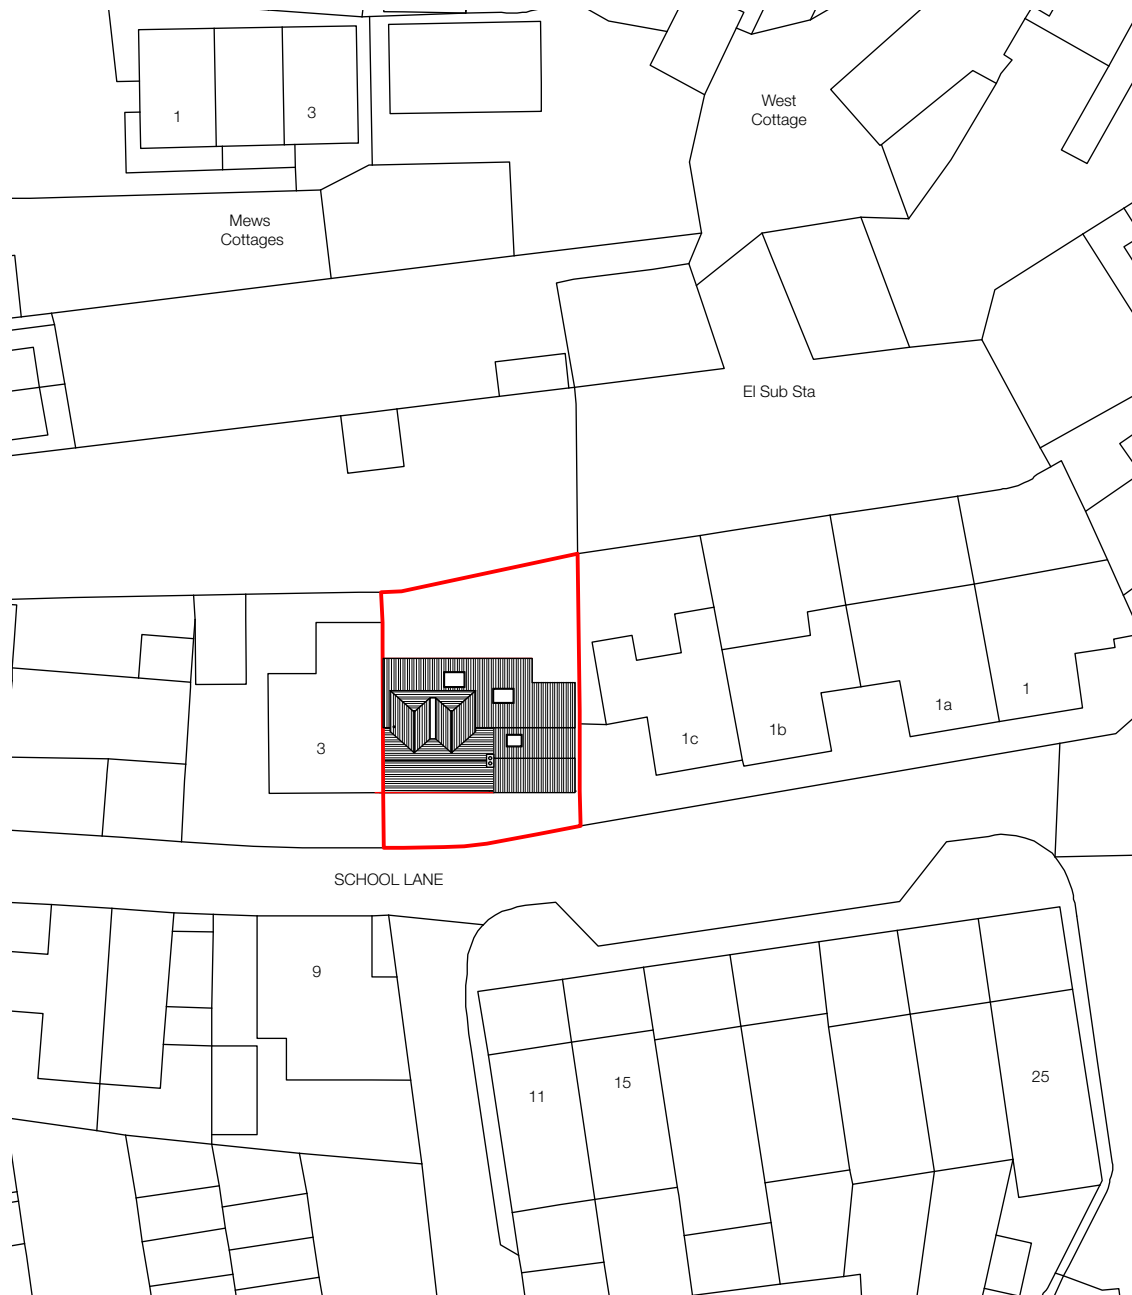


1:500 Scale (metres)
0 5m 10m 15m 20m 25m

© Crown copyright 2026. Supplied by Copla Ltd trading as UKPlanningMaps.com a licensed Ordnance Survey partner (100054135).



2 LOCATION PLAN
Scale 1:1250

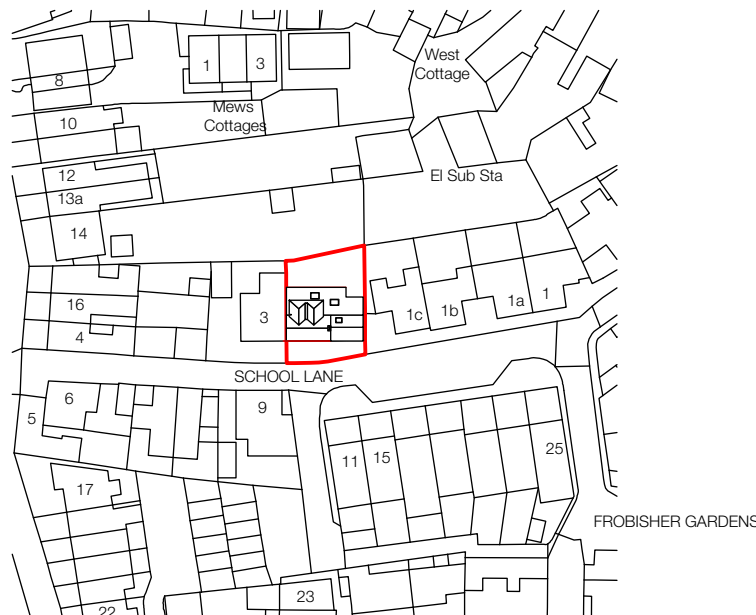

1:1250 Scale (metres)
0 10m 20m 30m 40m 50m

© Crown copyright 2026. Supplied by Copla Ltd trading as UKPlanningMaps.com a licensed Ordnance Survey partner (100054135).

PLANNING

Revision	Comment	Date
----------	---------	------

Client	MR & MRS WILD	
--------	---------------	--

Project	2 SCHOOL LANE EMSWORTH HAMPSHIRE PO10 7ED	
---------	---	--

Title	SITE AND LOCATION PLAN	
-------	------------------------	--

Drawing Number	Revision	Status
SD25743-LP01	A	PLANNING
Scale	Sheet Size	Drawn By Date
AS SHOWN	A3	DW APRIL 2026



Winnow Barn	Phone 07900 808 808
Claypit Lane	Office 01730 262 485
Froxfield	mail@surveycloud.co.uk
Hampshire GU32 1DD	www.surveycloud.co.uk