


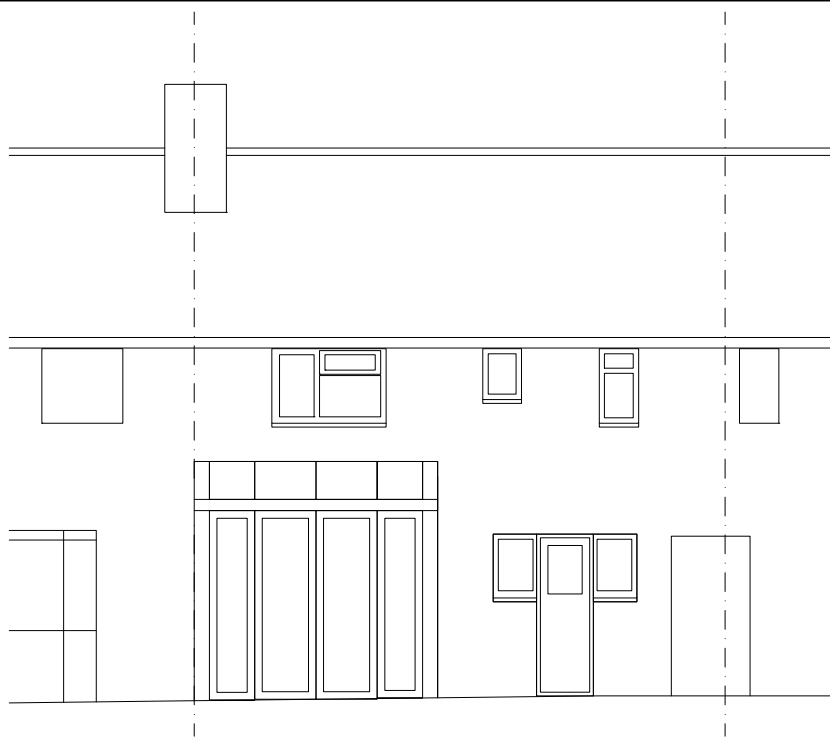


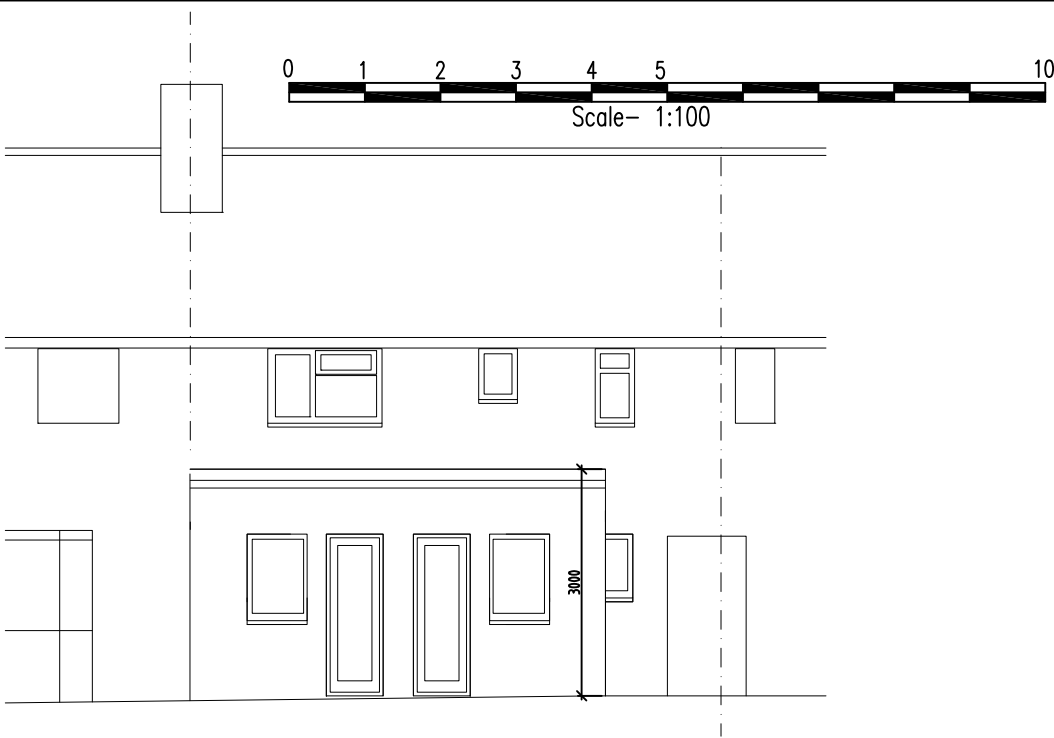

Existing Rear Elevation (Scale 1:100)

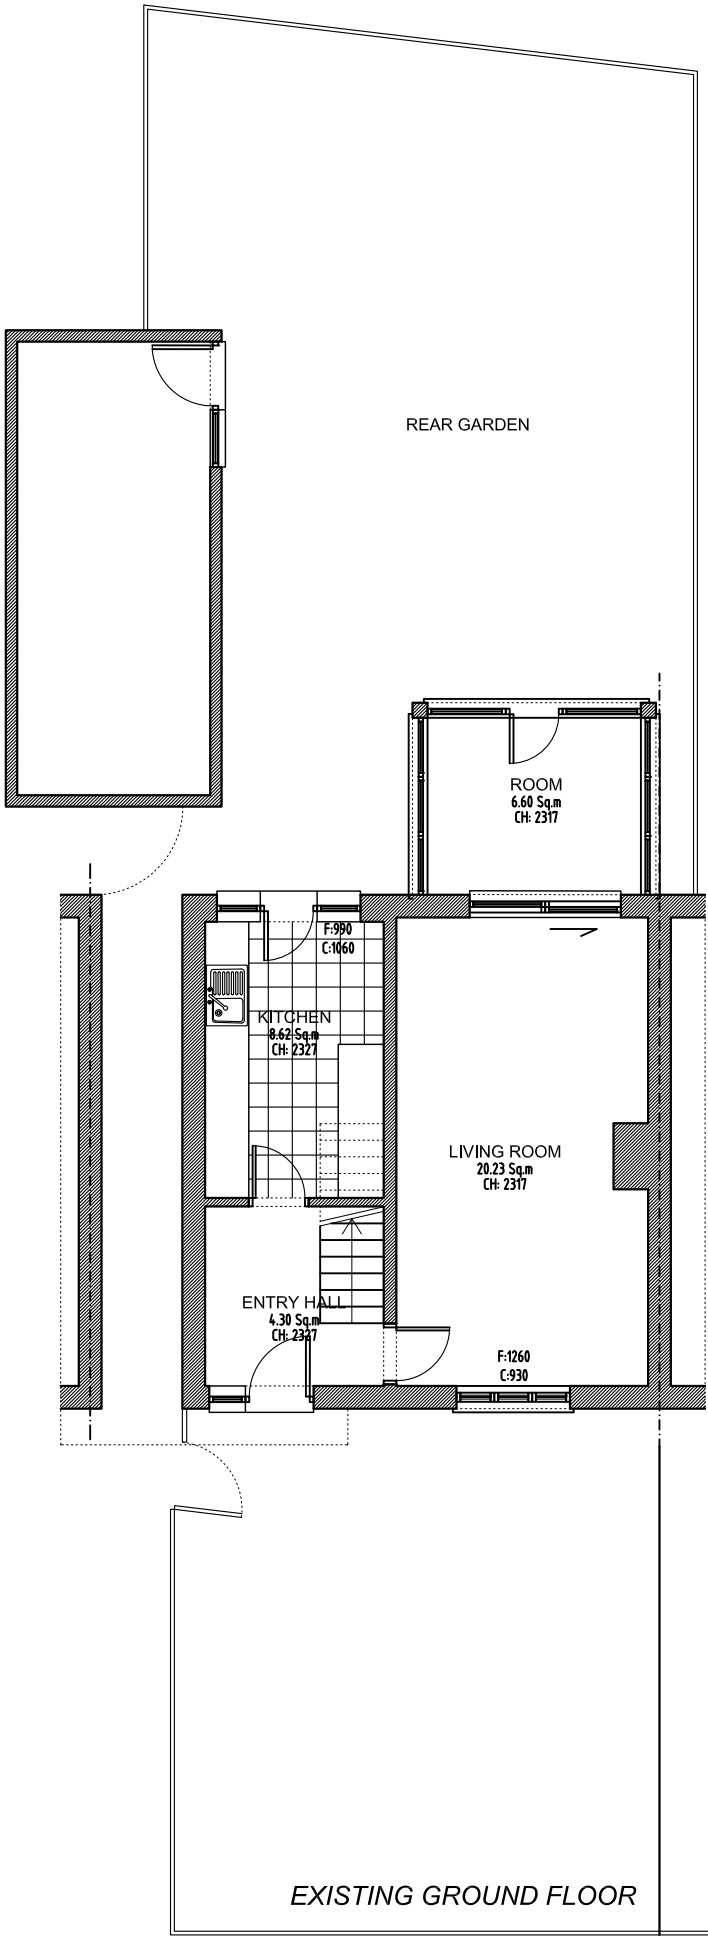

Proposed Rear Elevation (Scale 1:100)

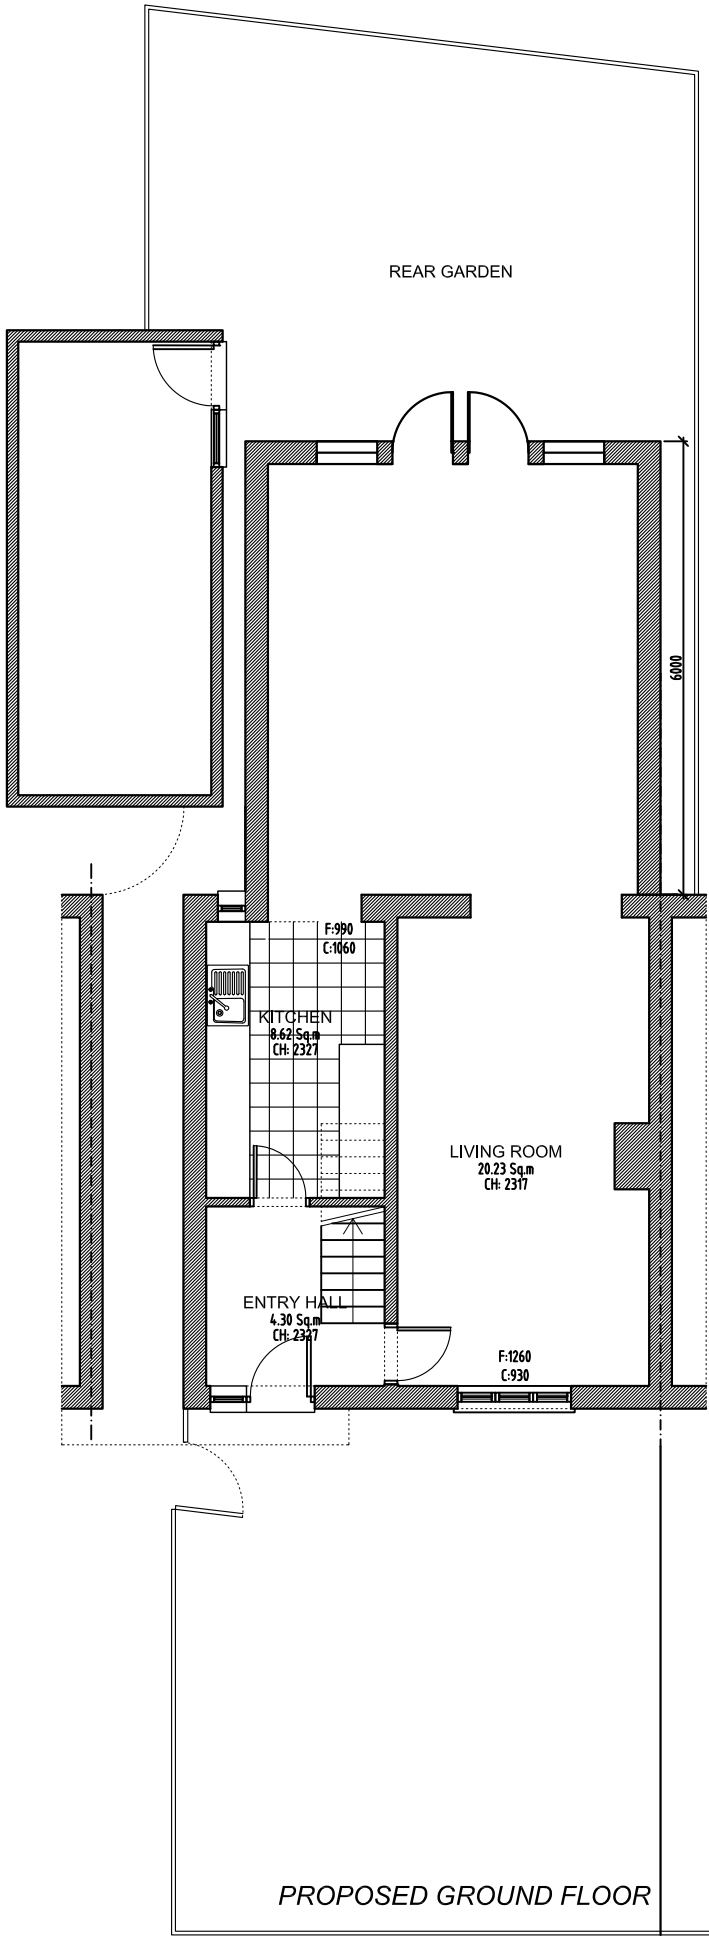

Title	EXISTING & PROPOSED GROUND FLOOR & REAR ELEVATION PLANS
Client:	29 Thruxton Road PO9 4DG LONDON

 AJ PLANS info@ajplans.co	NOTES: THE CONTRACTORS ARE TO CHECK ALL DIMENSIONS, DRAIN RUNS AND GENERAL CONDITIONS ON SITE BEFORE WORKS COMMENCE .		
	ALL WORKS ARE TO BE CARRIED OUT IN ACCORDANCE WITH CURRENT BUILDING REGULATIONS, BRITISH STANDARDS, CODE OF PRACTICE AND LOCAL AUTHORITY REQUIREMENTS.		
	Drawn By	C.S.B	
	DrG No	TR.29.EX&PR.01	
	Date	23.03.2026	
	Scale	1:100 @A3	
		Rev	