


PRELIMINARY

REV.	DATE	DESCRIPTION	BY:	CHK:
P01	10.03.26	First Issue	RR	RR

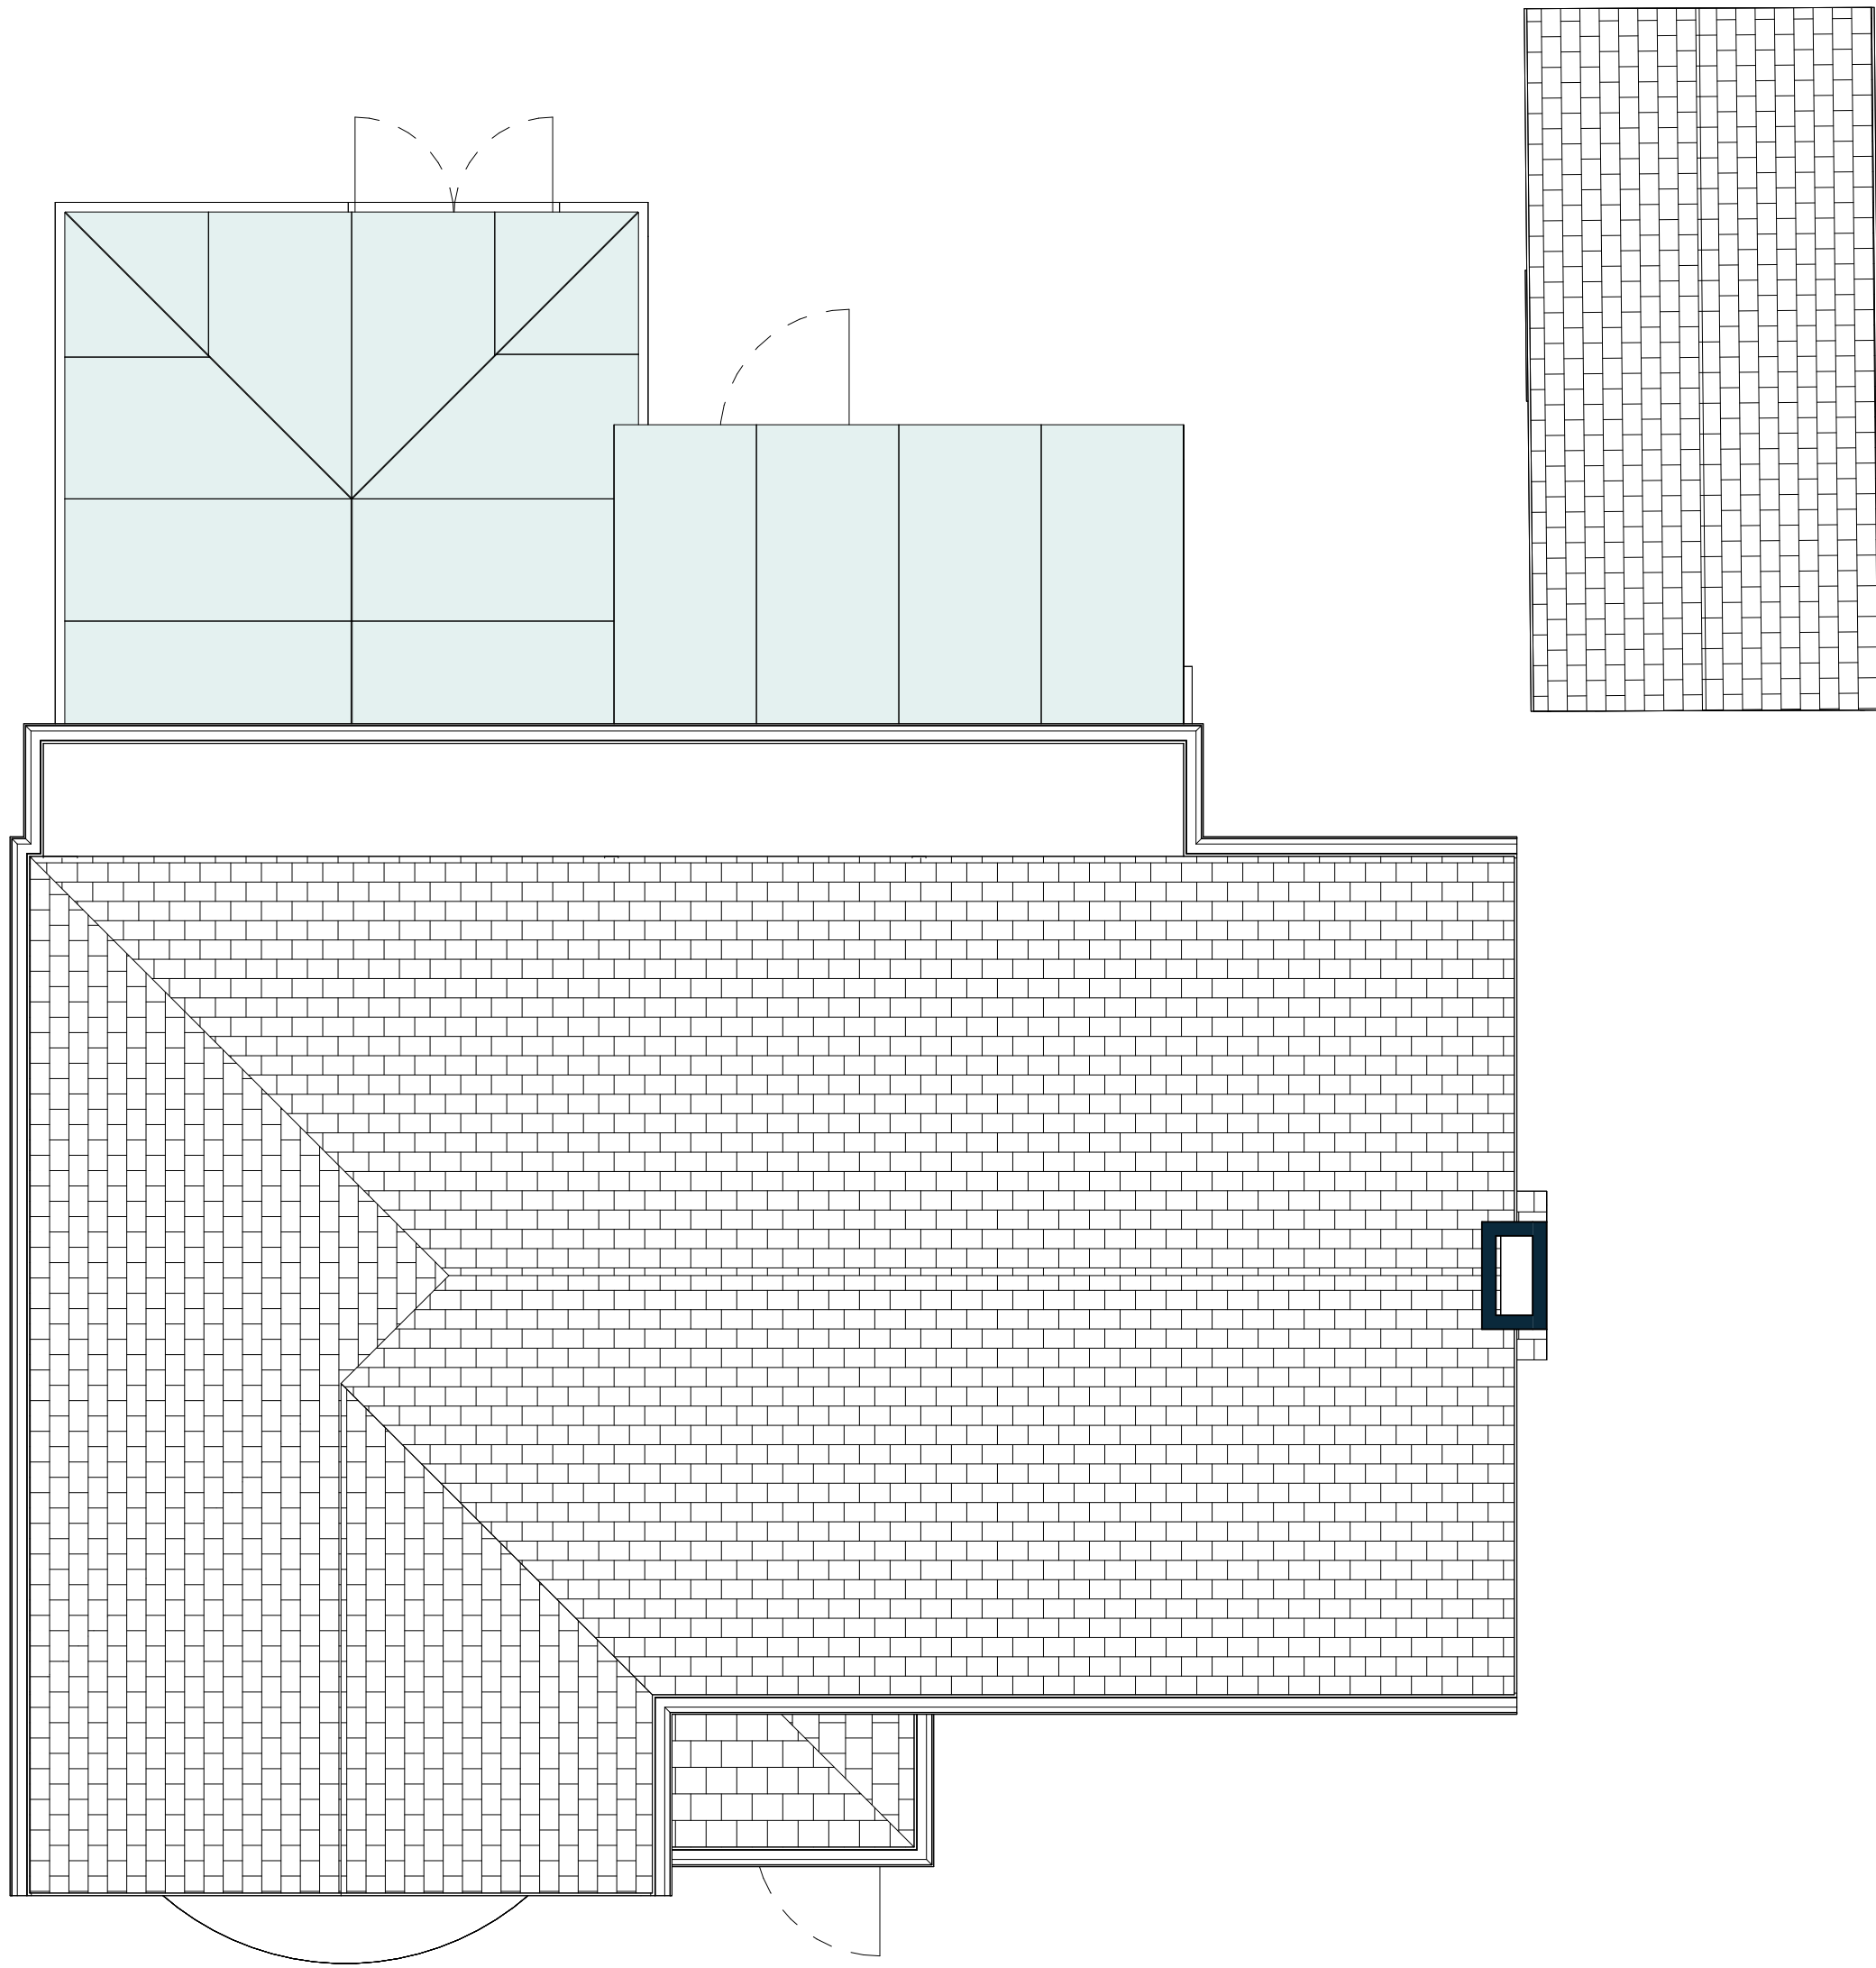

Proposed Roof Plan
1 : 50

Note
Details and dimensions of proposed plans to be checked on site by appointed contractor prior to any commencement/ordering of materials or work.

SA

Solent Architecture
Merlin House,
4 Malver Way,
Fareham,
PO13 9FU

07305 456633
solentarchitecture.co.uk
hello@solentarchitecture.co.uk

CLIENT

Girls and Boys Nursery

PROJECT

102 Bedhampton Road, Havant, PO9 3EZ

TITLE

Proposed Roof Plan

CREATION DATE:	SCALE @ A1	REVISION:
Mar 2026	1 : 50	P01
DRAWN:	CHECKED:	STATUS:
R Reade	R Reade	PR

SHEET NO.

26008 - STA - ZZ - ZZ - D - A - 2201

Project No - Originator - Zone - Level - Type - Role - Number

© Copyright: All Rights Reserved.

The drawing must be read in conjunction with all other relevant drawings and information.

Any discrepancies must be reported to Solent Architecture immediately.

The drawing or information must not be used for construction unless expressly issued for construction.

Do not scale off drawings. Use displayed dimensions.

1:50 0m 1 2 3 4 5