




Proposed Front Elevation
1 : 50

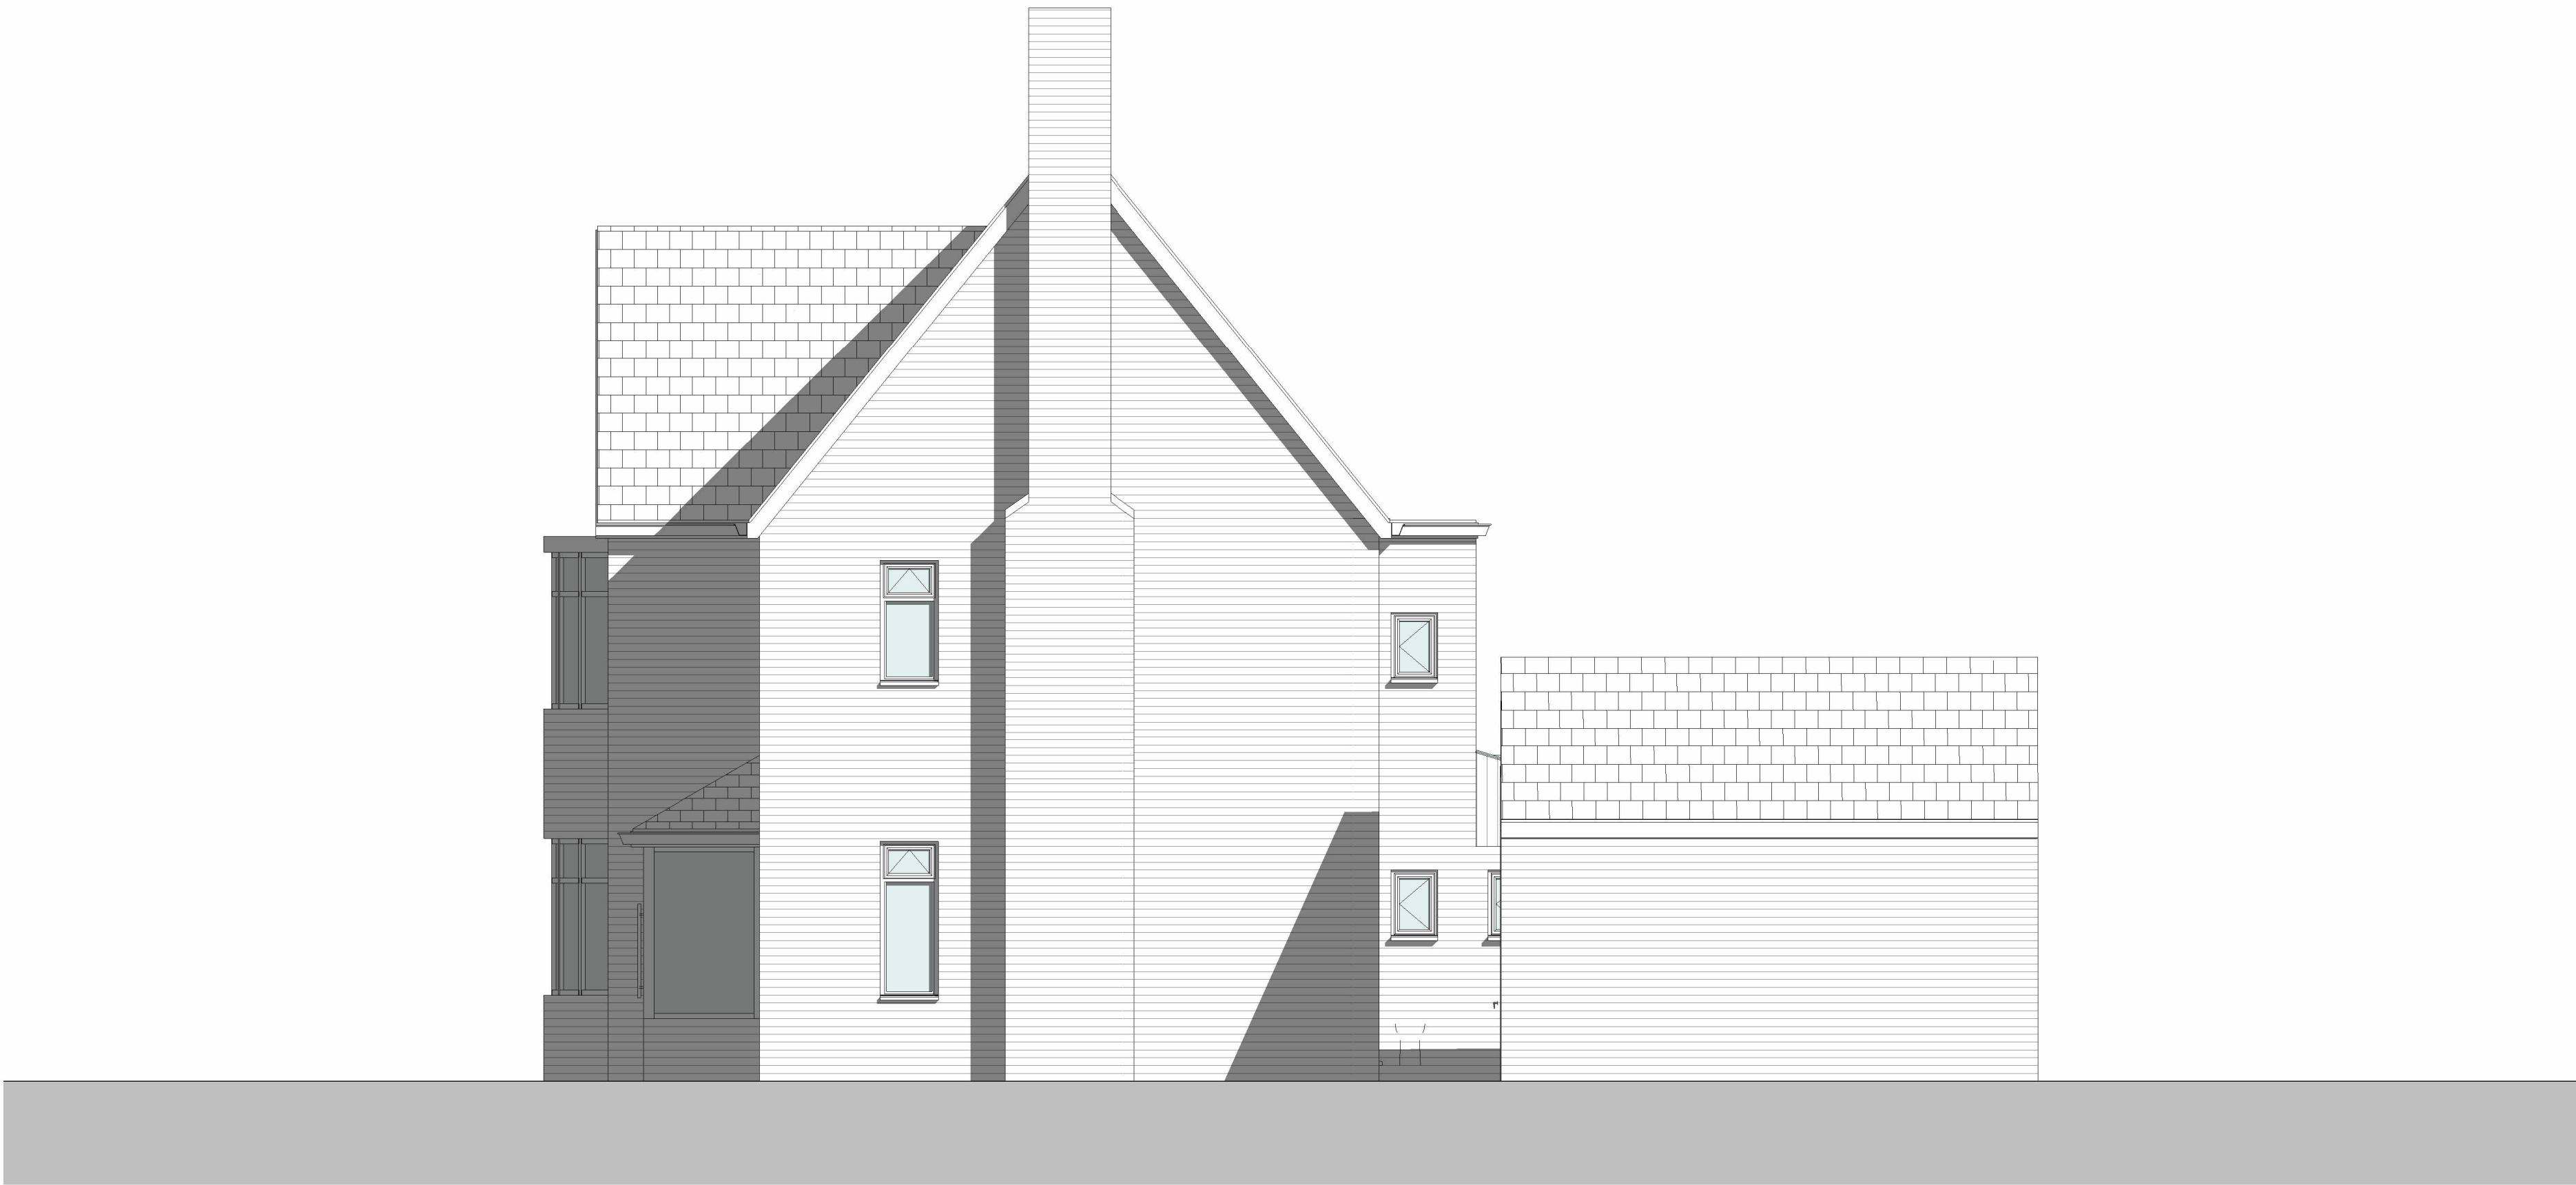

Proposed Side Elevation 1
1 : 50



PRELIMINARY

REV.	DATE	DESCRIPTION	BY	CHK
P01	18.03.26	First Issue	RR	RR
P02	25.03.26	Drop kerbs added to front elevation	RR	RR

Note
Details and dimensions of proposed plans to be checked on site by appointed contractor prior to any commencement/ordering of materials or work.

SA

Solent Architecture
Merlin House,
4 Melrose Way,
Farnham,
PO13 9FU

07305 456633
solentarchitecture.co.uk
hello@solentarchitecture.co.uk

CLIENT

Girls and Boys Nursery

PROJECT

102 Bedhampton Road, Havant, PO9 3EZ

TITLE

Proposed Front and Side Elevation

CREATION DATE	SCALE @ A1	REVISION
Mar 2026	1 : 50	P02

DRAWN	CHECKED	STATUS
R Reade	R Reade	PR

SHEET NO.

26008 - STA - ZZ - ZZ - D - A - 2300

© Copyright: All Rights Reserved.
The drawing must be read in conjunction with all other relevant drawings and information.
Any discrepancies must be reported to Solent Architecture immediately.
The drawing or information must not be used for construction unless expressly issued for construction.
Do not scale off drawings. Use displayed dimensions.