




Proposed Rear Elevation
1 : 50

PRELIMINARY					
REV.	DATE	DESCRIPTION	BY:	CHK:	
P01	18.03.26	First Issue	RR	RR	
P02	21.04.26	Fencing added	RR	RR	

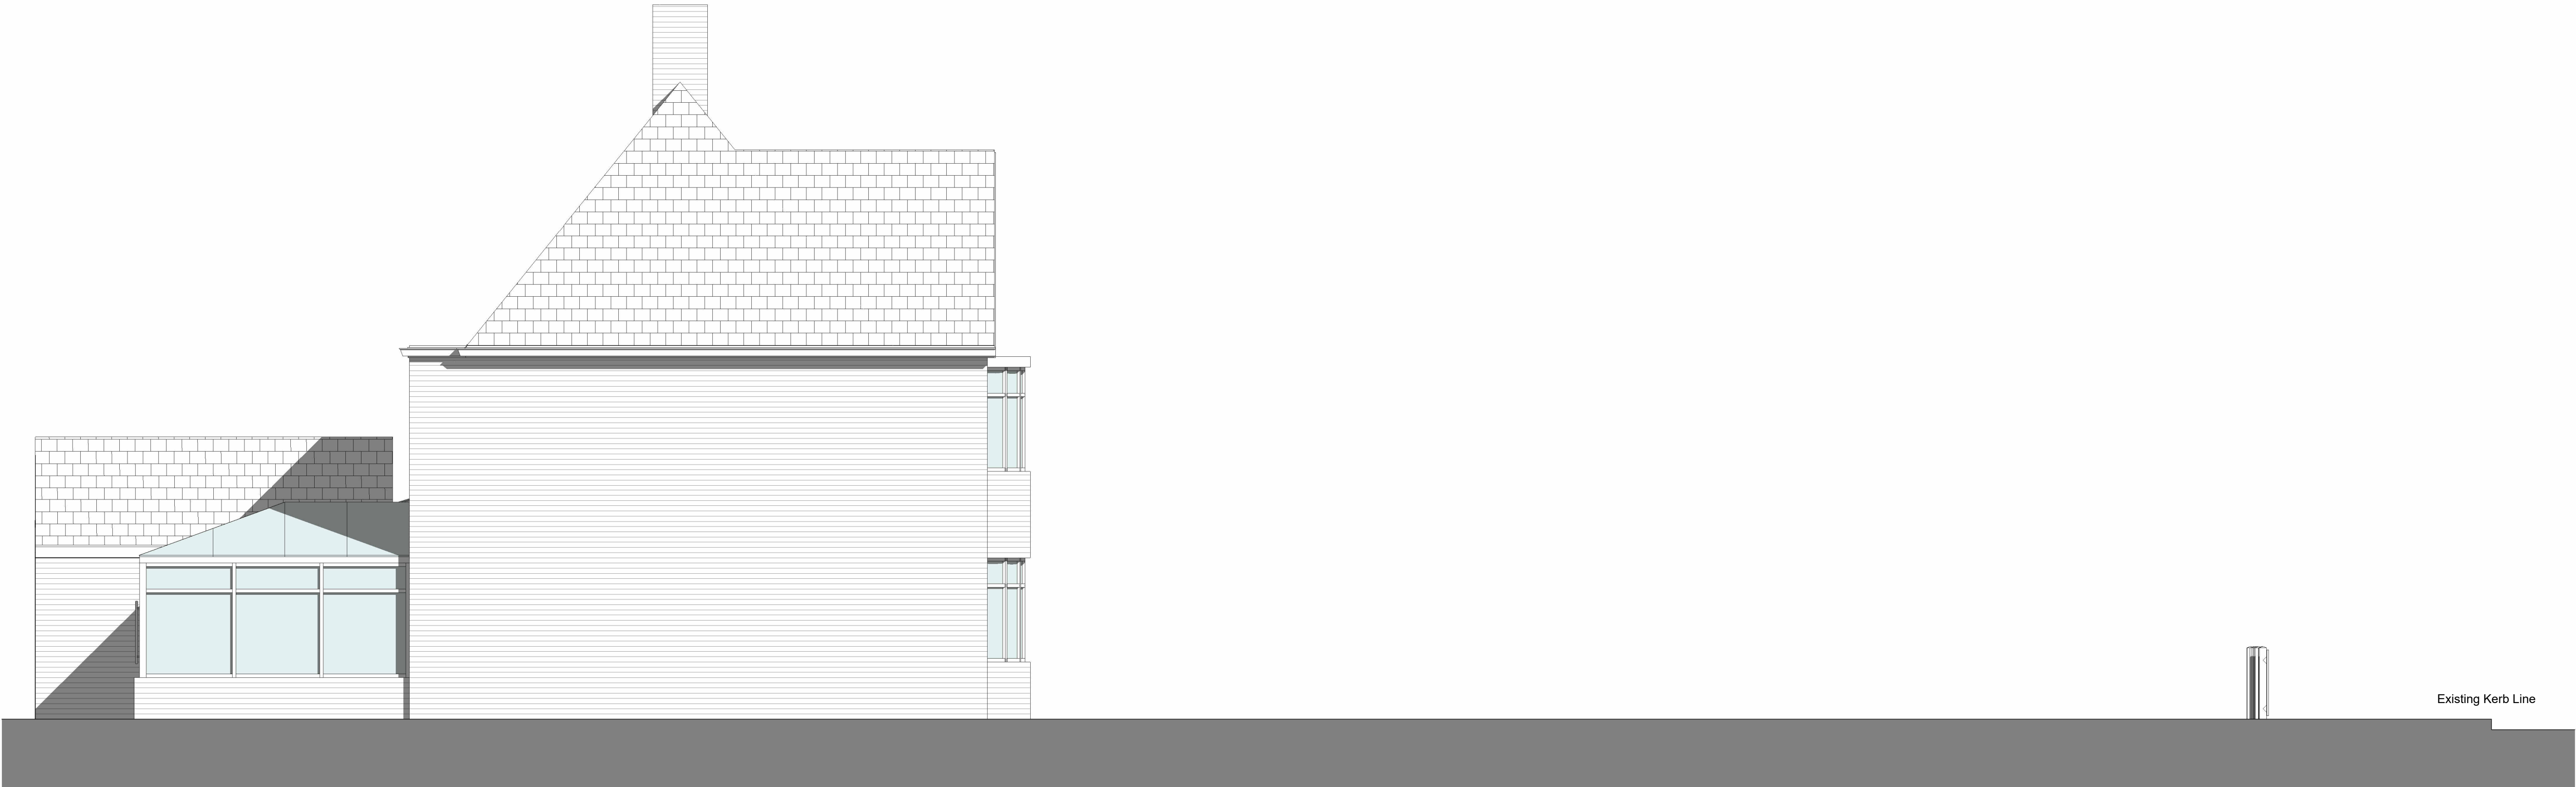

Proposed Side Elevation 2
1 : 50

Note
Details and dimensions of proposed plans to be checked on site by appointed contractor prior to any commencement/ordering of materials or work.

SA

Solent Architecture
Merlin House,
4 Melrose Way,
Fareham,
PO13 9FU

07305 456633
solentarchitecture.co.uk
hello@solentarchitecture.co.uk

CLIENT
Girls and Boys Nursery

PROJECT
102 Bedhampton Road, Havant, PO9 3EZ

TITLE
Proposed Rear and Side Elevation

CREATION DATE: Mar 2026

SCALE @ A1
1 : 50

REVISION:
P02

DRAWN:
R Reade

CHECKED:
R Reade

STATUS:
PR

SHEET NO.
26008 - STA - ZZ - ZZ - D - A - 2301

Project No. - Originator - Zone - Level - Type - Role - Number

© Copyright: All Rights Reserved.
The drawing must be read in conjunction with all other relevant drawings and information.
Any discrepancies must be reported to Solent Architecture immediately.
The drawing or information must not be used for construction unless expressly issued for construction.
Do not scale off drawings. Use displayed dimensions.