


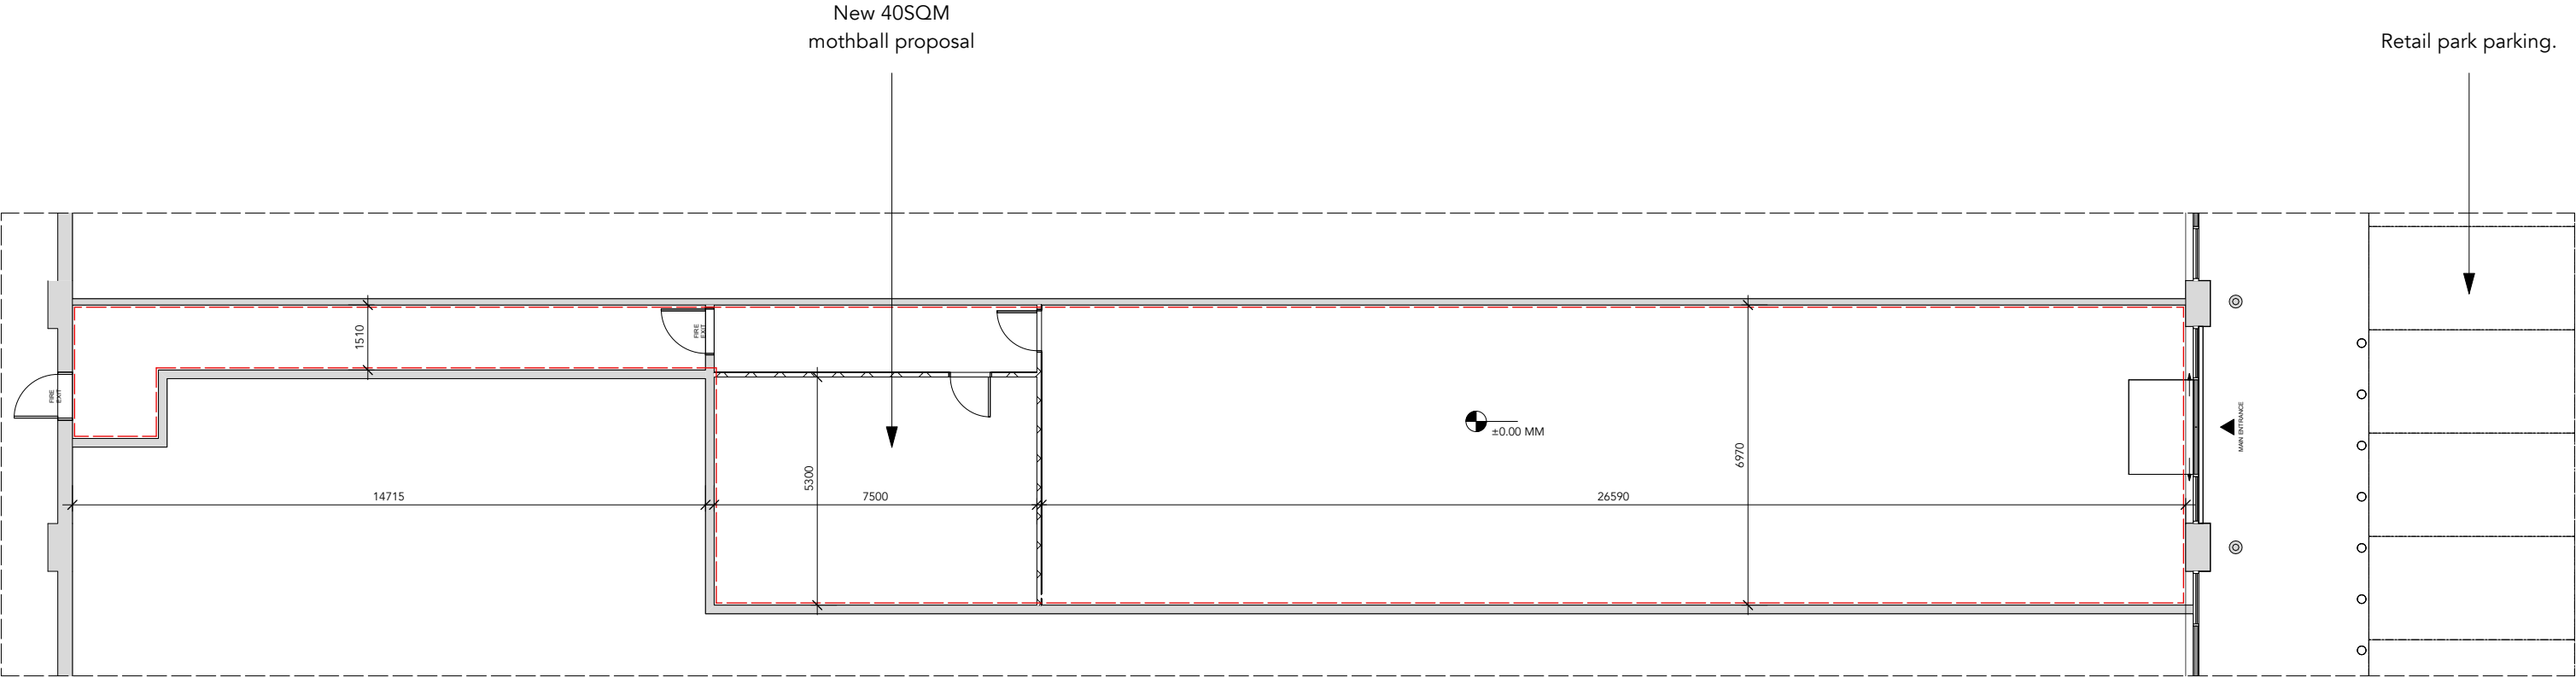

1 FLOOR PLAN
Scale: 1:150

LEGEND

	EXISTING WALL TO REMAIN
	EXISTING COLUMN
	SBUX INTERIOR DEMISE

0 1 2 3 m

1:150