


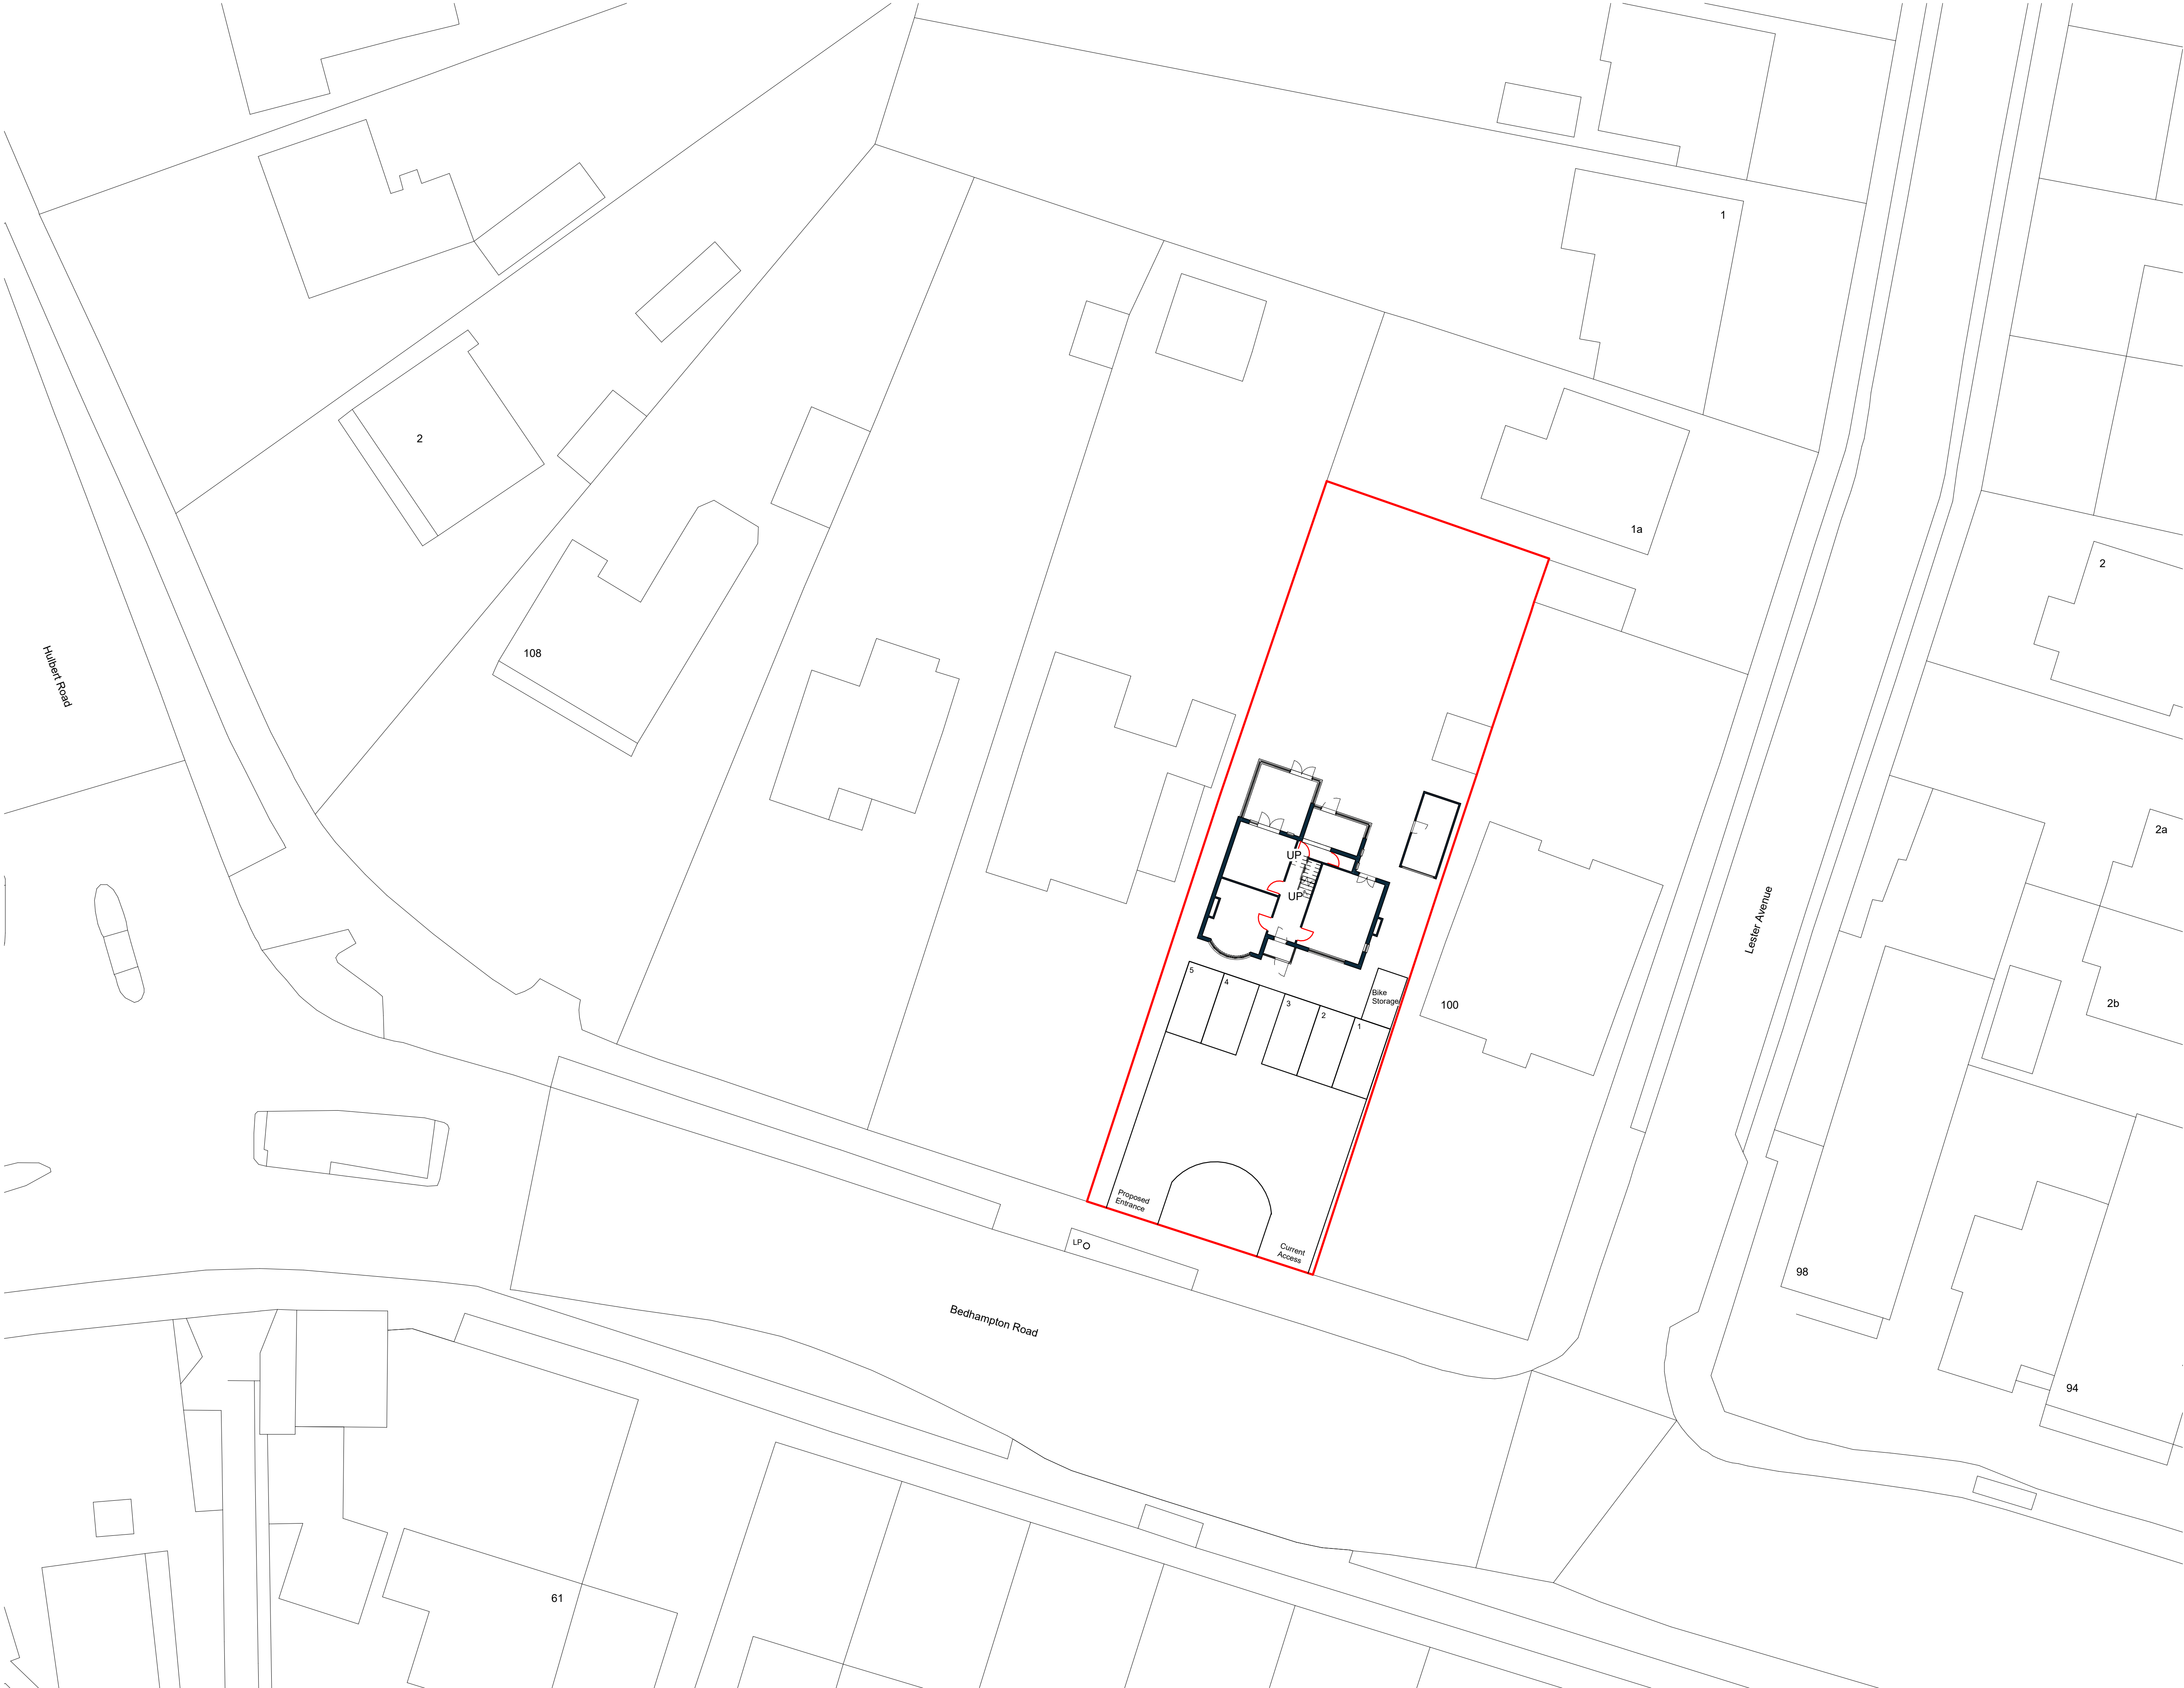

Proposed Site Plan

1 : 200

PRELIMINARY

REV.	DATE	DESCRIPTION	BY:	CHK:
P01	18.03.26	First Issue	RR	RR
P02	25.03.26	Parking Updated, Bike Storage added, Access amended	RR	RR

Note
Details and dimensions of proposed plans to be checked on site by appointed contractor prior to any commencement/ordering of materials or work.



Solent Architecture
Merlin House,
4 Melrose Way,
Fareham,
PO13 9FU

07305 456633
solentarchitecture.co.uk
hello@solentarchitecture.co.uk

CLIENT
Girls and Boys Nursery

PROJECT
102 Bedhampton Road, Havant, PO9 3EZ

TITLE
Proposed Site Plan

CREATION DATE: SCALE @ A1 REVISION:
Mar 2026 1 : 200 P02

DRAWN: CHECKED: STATUS:
R Reade R Reade PR

SHEET NO.
26008 - STA - ZZ - ZZ - D - A - 2100

© Copyright: All Rights Reserved.
The drawing must be read in conjunction with all other relevant drawings and information.
Any discrepancies must be reported to Solent Architecture immediately.
The drawing or information must not be used for construction unless expressly invited for construction.
Do not scale off drawings. Use displayed dimensions.

1:200 0m 5 10 15 20