




Box Plans Ltd.
124 City Road, London, EC1V 2NX
07748123419
info@boxplans.co.uk
www.boxplans.co.uk

Notes:

- 1. Do not scale from drawings, except for planning purposes. All dimensions are for reference only.
- 2. All dimensions are to be verified on site by the contractor prior to setting out, ordering any materials, fabrication or construction.
- 3. Any discrepancies to be reported to Box Plans immediately.

Project North

 

Key

1	April 2026	Revision 1
Rev.	Date	Amendment

Job Title:
19 PARK LANE PO9 3HG

Drawing Title:
Proposed Plans


Status: **PLANNING**

Project Number: 19_PL - 07012026


Drawing Number: A3104

Date: APRIL 2026

0 0.5M 1M 2.5M

 

SCALE: 1:50 @ A3

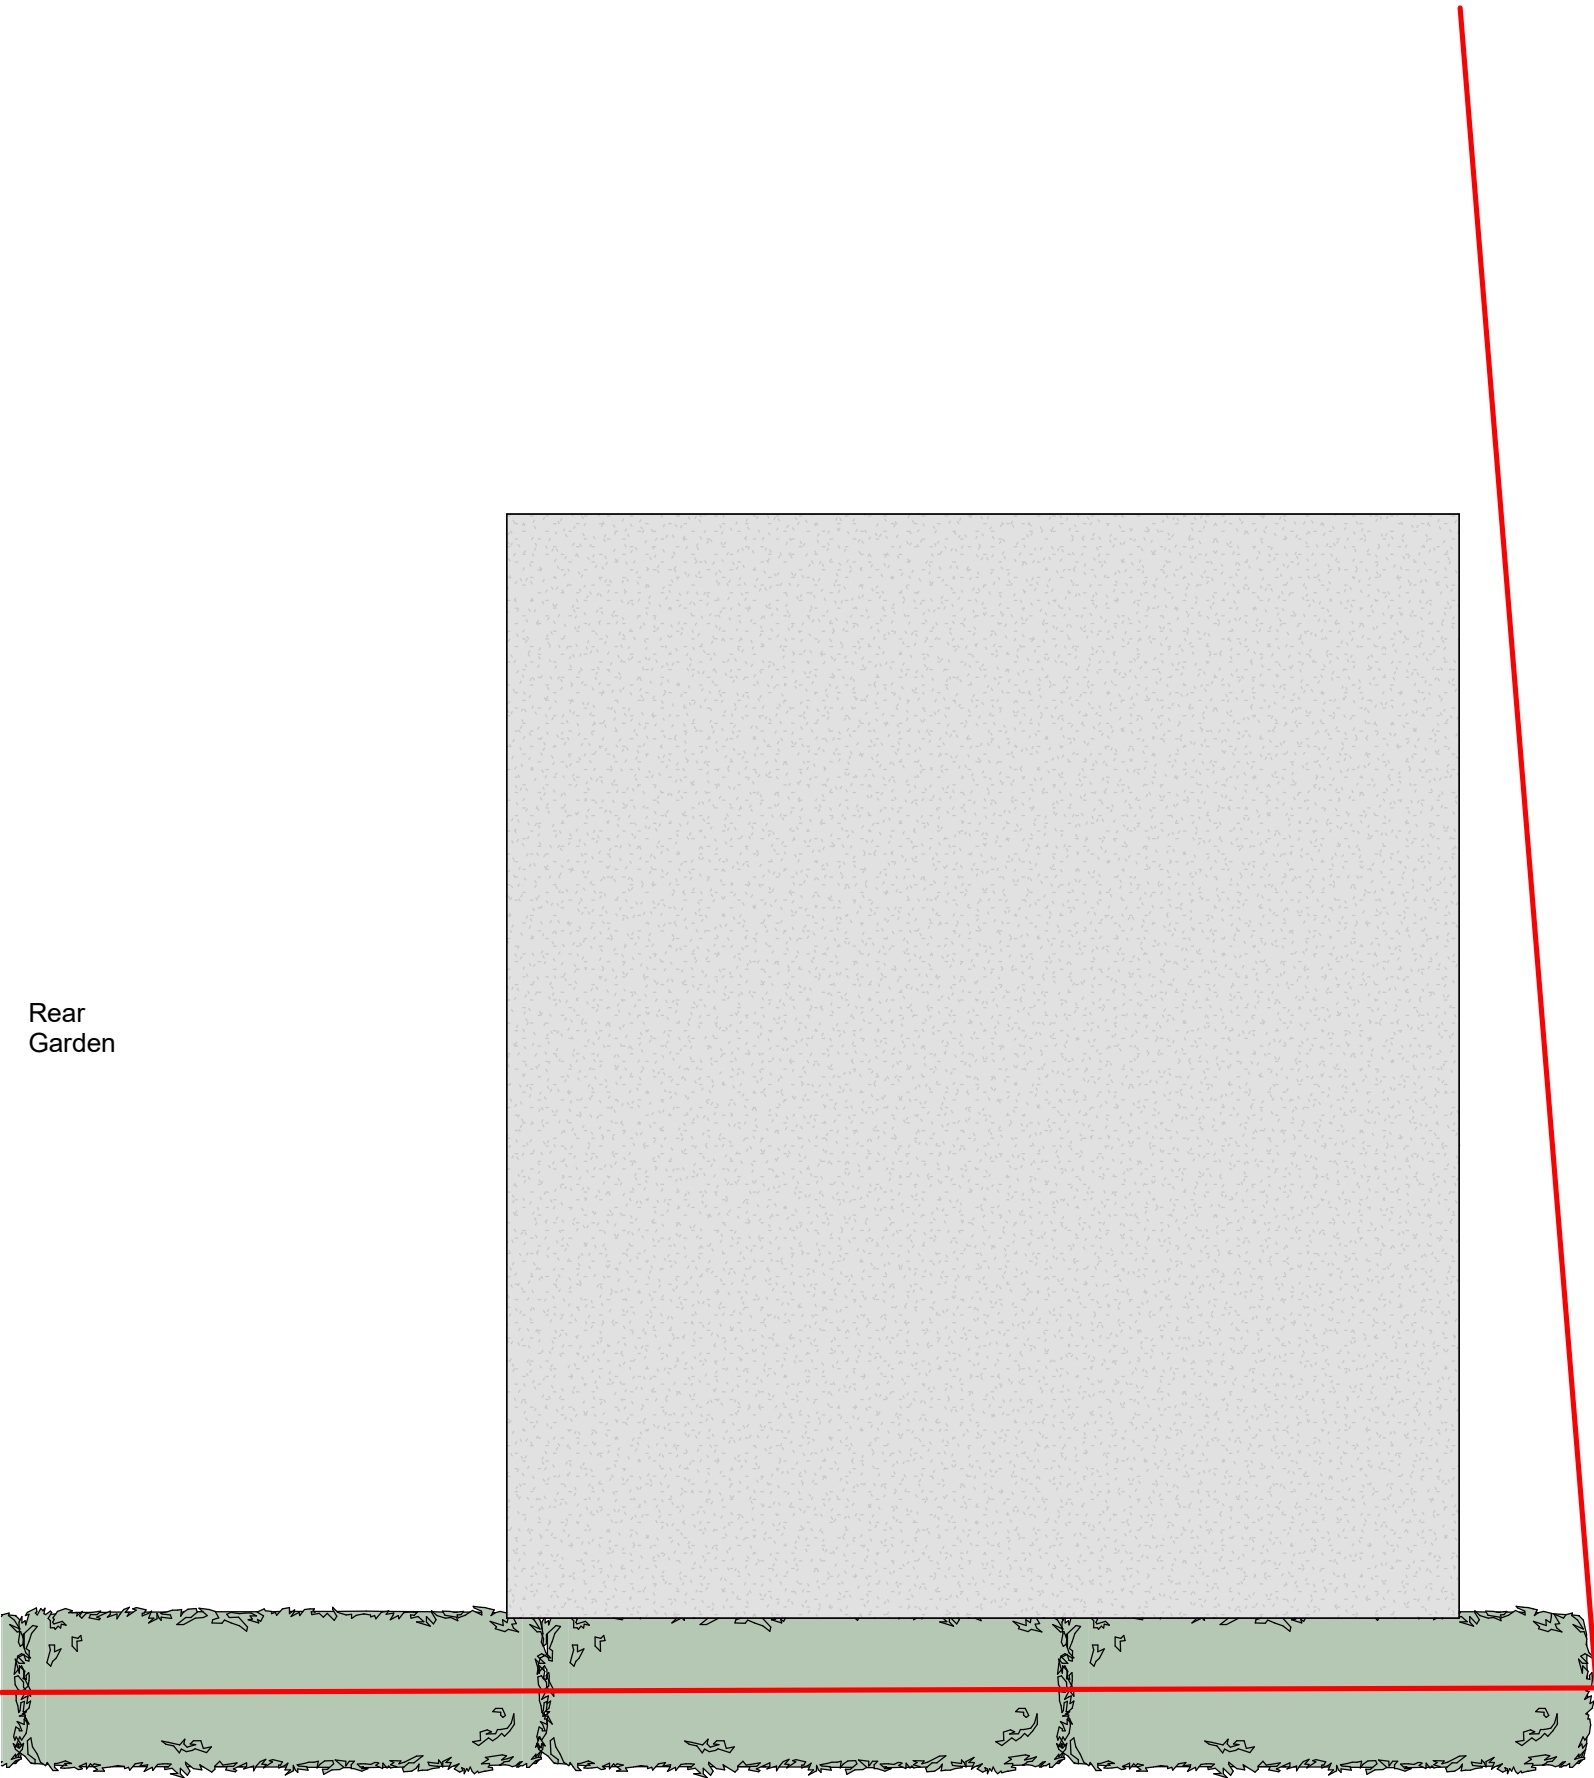

Proposed Roof Plan
1 : 50