



Box Plans Ltd.
124 City Road, London, EC1V 2NX
07748123419
info@boxplans.co.uk
www.boxplans.co.uk


- Notes:
- 1. Do not scale from drawings, except for planning purposes. All dimensions are for reference only.
 - 2. All dimensions are to be verified on site by the contractor prior to setting out, ordering any materials, fabrication or construction.
 - 3. Any discrepancies to be reported to Box Plans immediately.

Project North


Key

1	April 2026	Revision 1
Rev.	Date	Amendment
Job Title:		
19 PARK LANE PO9 3HG		
Drawing Title:		
Proposed Elevations		
Status:		PLANNING
Project Number:		19_PL - 07012026
Drawing Number:		A3105
Date:		APRIL 2026


0 0.5M 1M 2.5M

 

SCALE: 1:50 @ A3

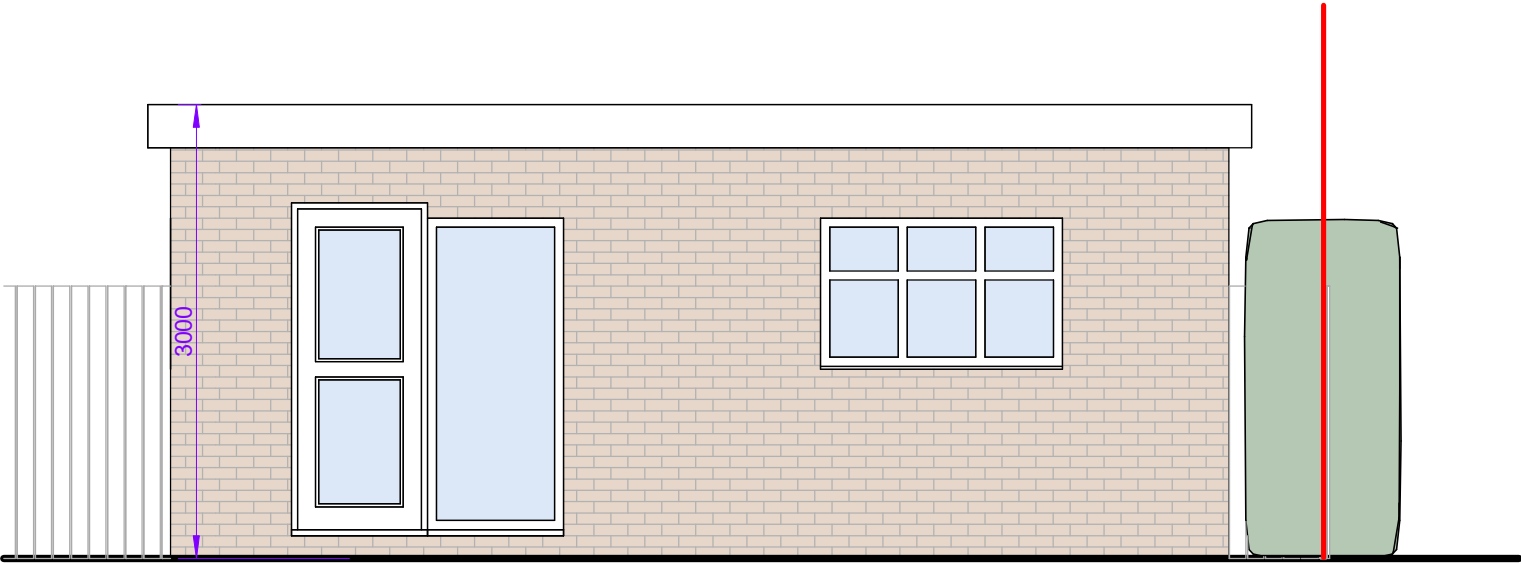

Proposed Front Elevation
1 : 50

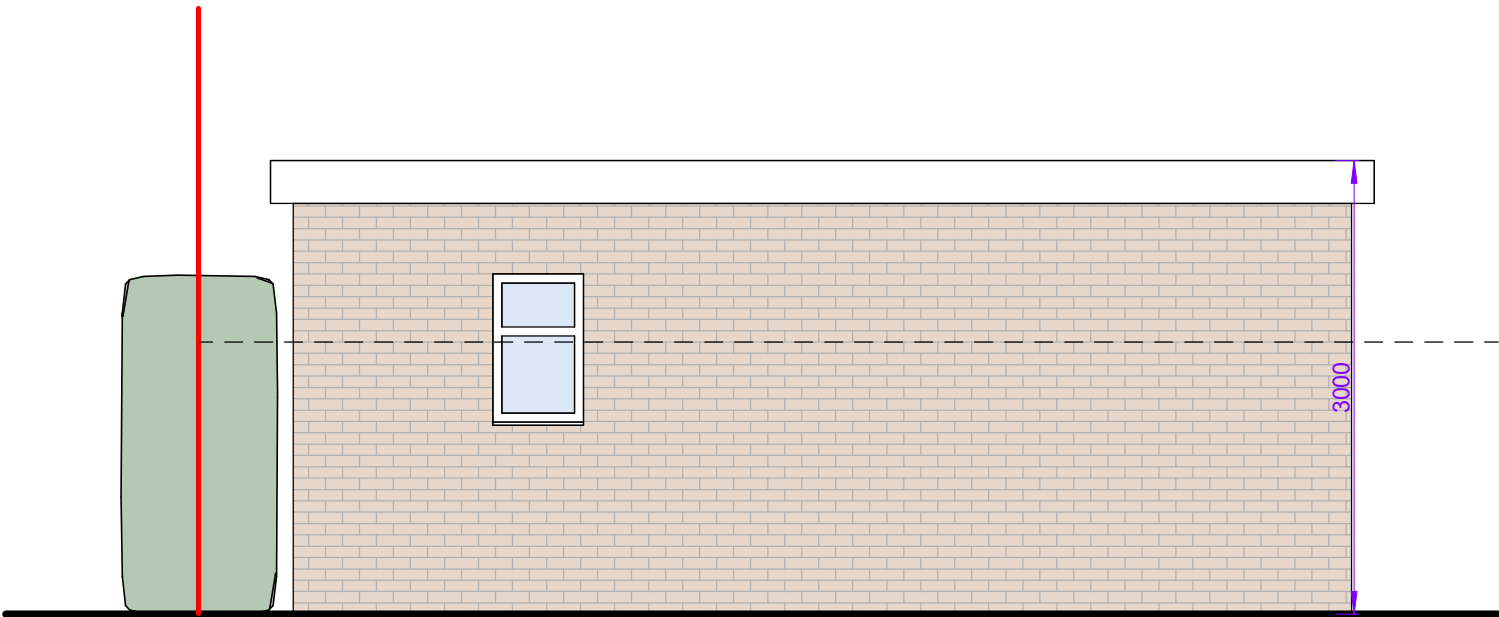

Proposed Rear Elevation
1 : 50