



Dimensions to be checked on site before commencing work.
Any discrepancies shall be reported to the architect immediately.

Do not scale from these drawings except for planning purposes. Use figured dimensions only.

Where applicable this drawing is to be read in conjunction with other consultants' drawings.

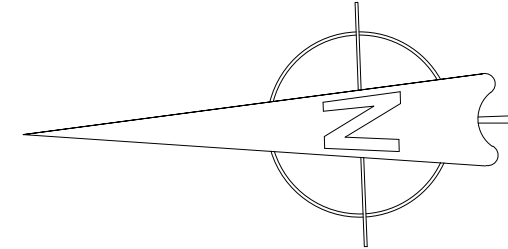

- Racking shown as:
1100 x 4000 (tbc)
- Walkway
- New walls
- Wall lining outline
denotes air tight
sealed area to be
provided
- Wall lining outline
denotes sound proof
area to be provided

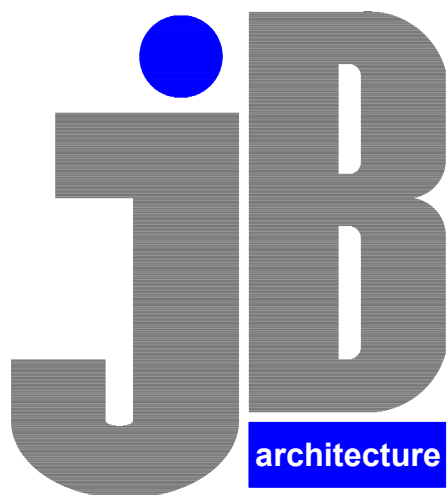


JB ARCHITECTURE
E: admin@jb-architecturedesign.com
W: www.jb-architecturedesign.com
T: 01243 933732

For
FUGRO GB MARINE Ltd.
Project
**INTERNAL FIT OUT OF UNIT 7,
LANGSTONE PARK,
LANGSTONE ROAD, HAVANT,
PO9 1SA**

Title
PROPOSED FIRST FLOOR PLAN

Date	Drawn	Scale	Checked
November 2025	SR	1:100 @ A1	-
Job Number	Drawing Number	Revision	
PL940.25	03	-	

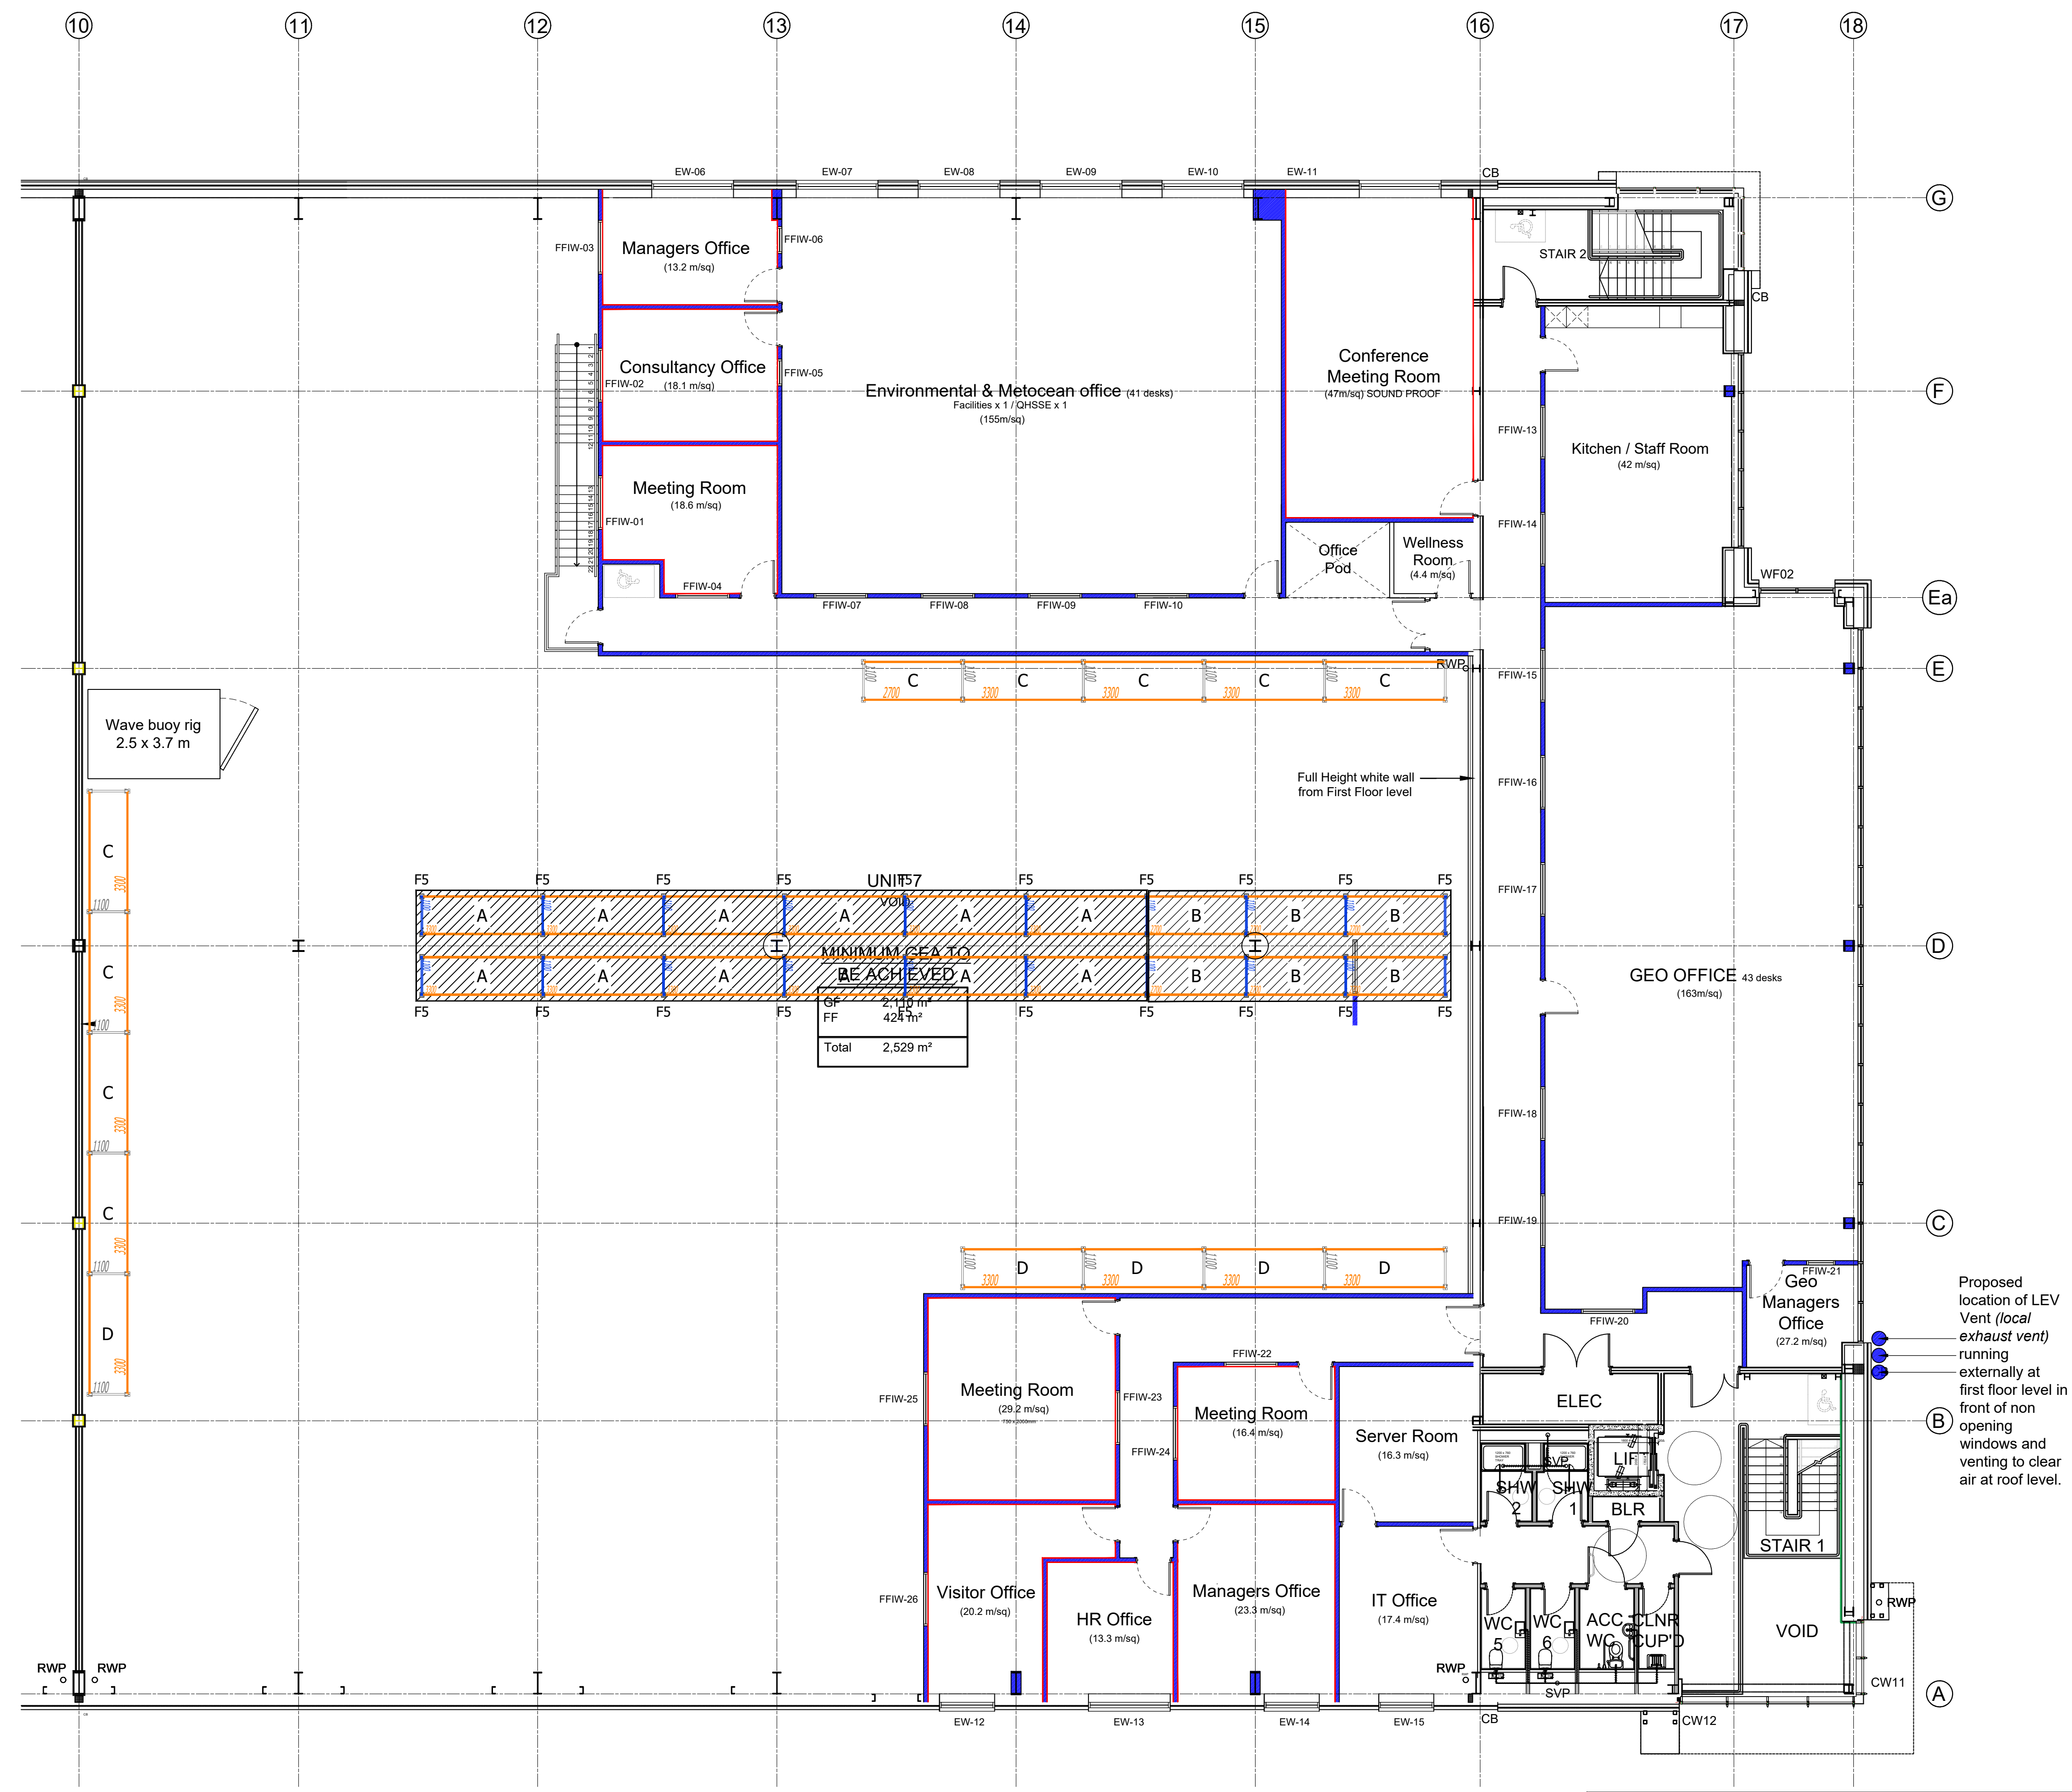

Proposed first floor plan scale 1:100

IMPORTANT NOTE:

Do not scale from these drawings except for planning purposes. Use figured dimensions only.

Information relating to the structure i.e. foundation design, joist / steel sizes & padstone requirements are to be confirmed by the Structural Engineer.

Where structural items have been shown / annotated, this is indicative, details of which need further clarification from the Structural Engineer.