
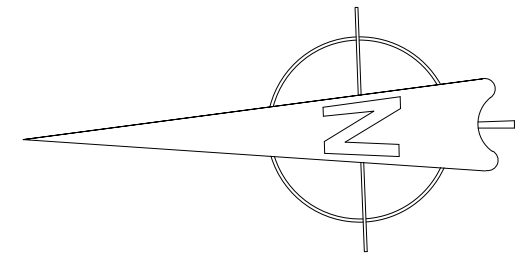


Dimensions to be checked on site before commencing work.
Any discrepancies shall be reported to the architect immediately.

Do not scale from these drawings except for planning purposes. Use figured dimensions only.

Where applicable this drawing is to be read in conjunction with other consultants' drawings.

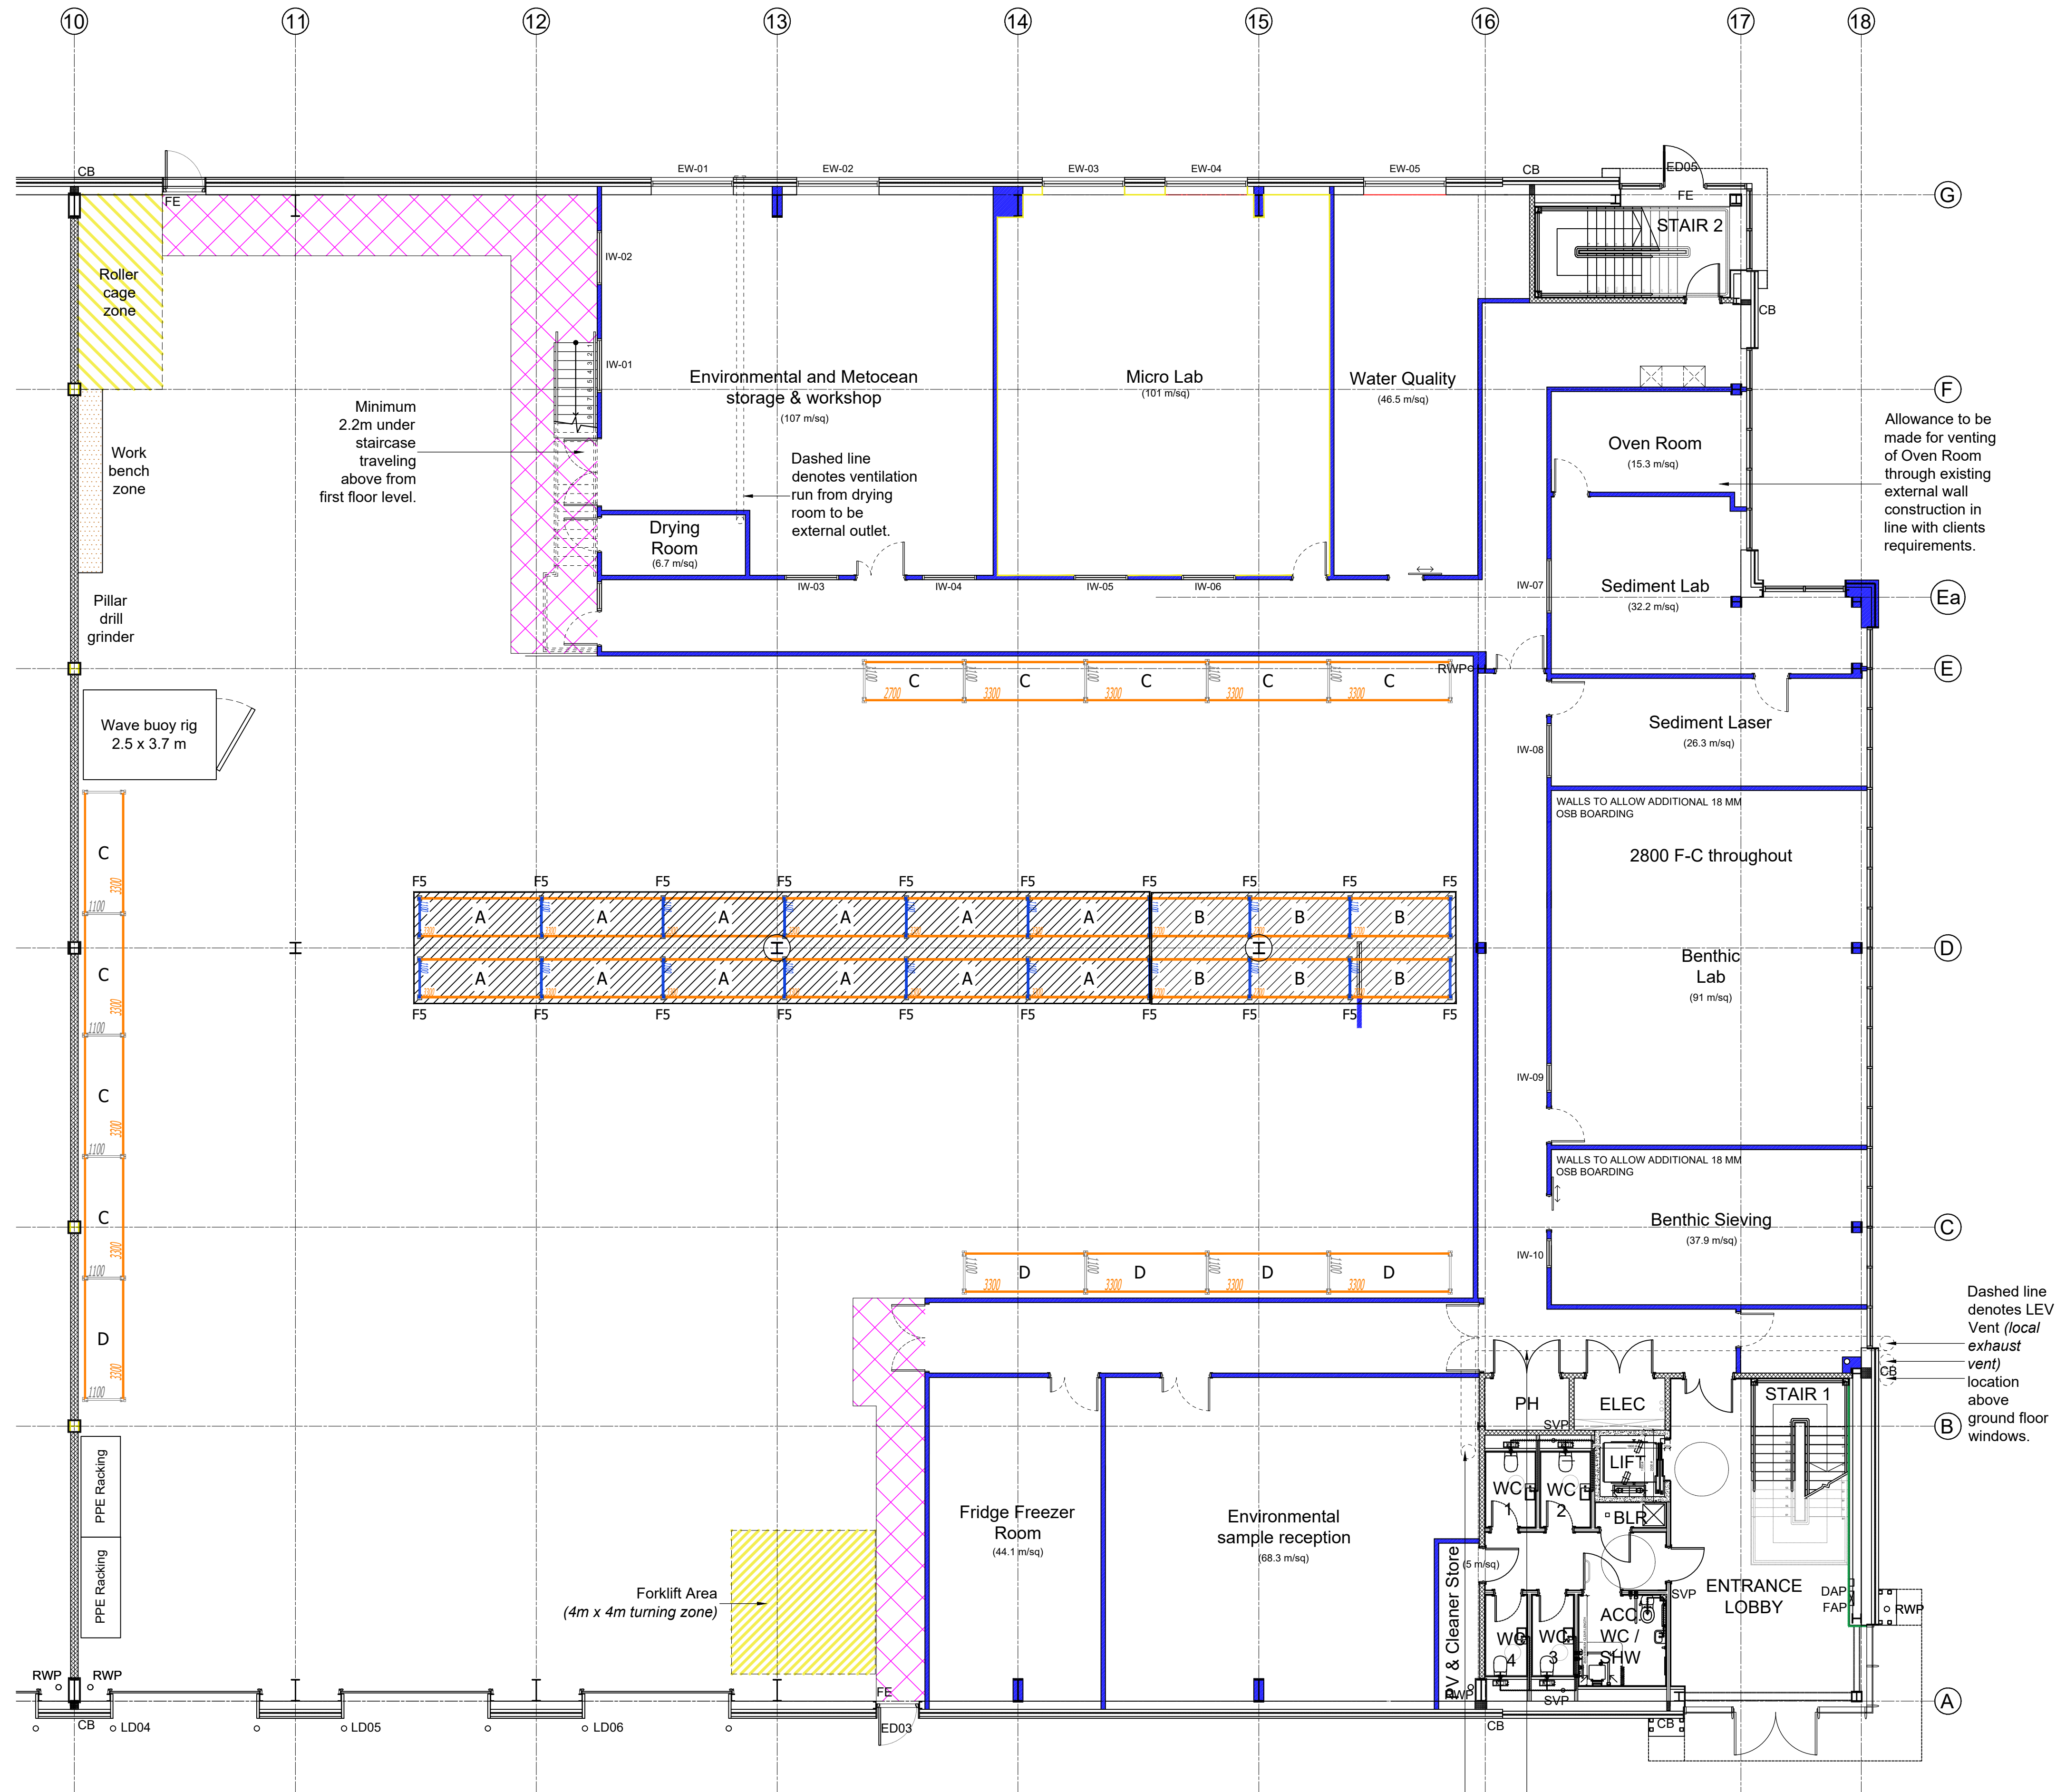

Proposed ground floor plan scale 1:100

Dashed line denotes LEV Vent route within suspended ceiling installation over ground floor area. Vent route is to allow for extract within Environmental Sample Reception area or fit out in accordance with clients requirements. Exact outlet within room TBC by client onsite.


IMPORTANT NOTE:

Do not scale from these drawings except for planning purposes. Use figured dimensions only.

Information relating to the structure i.e. foundation design, joist / steel sizes & padstone requirements are to be confirmed by the Structural Engineer.

Where structural items have been shown / annotated, this is indicative, details of which need further clarification from the Structural Engineer.

- Racking shown as: 1100 x 4000 (tbc)
- Walkway
- New walls
- Wall lining outline denotes air tight sealed area to be provided
- Wall lining outline denotes sound proof area to be provided

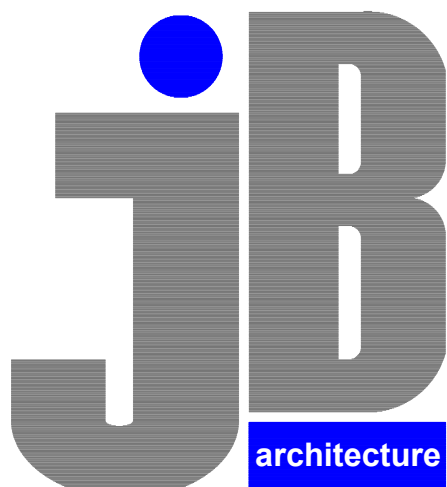

JB ARCHITECTURE
E: admin@jb-architecturedesign.com
W: www.jb-architecturedesign.com
T: 01243 933732

For
FUGRO GB MARINE Ltd.

Project
**INTERNAL FIT OUT OF UNIT 7,
LANGSTONE PARK,
LANGSTONE ROAD, HAVANT,
PO9 1SA**

Title
PROPOSED GROUND FLOOR PLAN

Date	Drawn	Scale	Checked
November 2025	SR	1:100 @ A1	-
Job Number	Drawing Number	Revision	
PL.940.25	02	-	

