


Existing walls Proposed walls


Raised floor Proposed structure

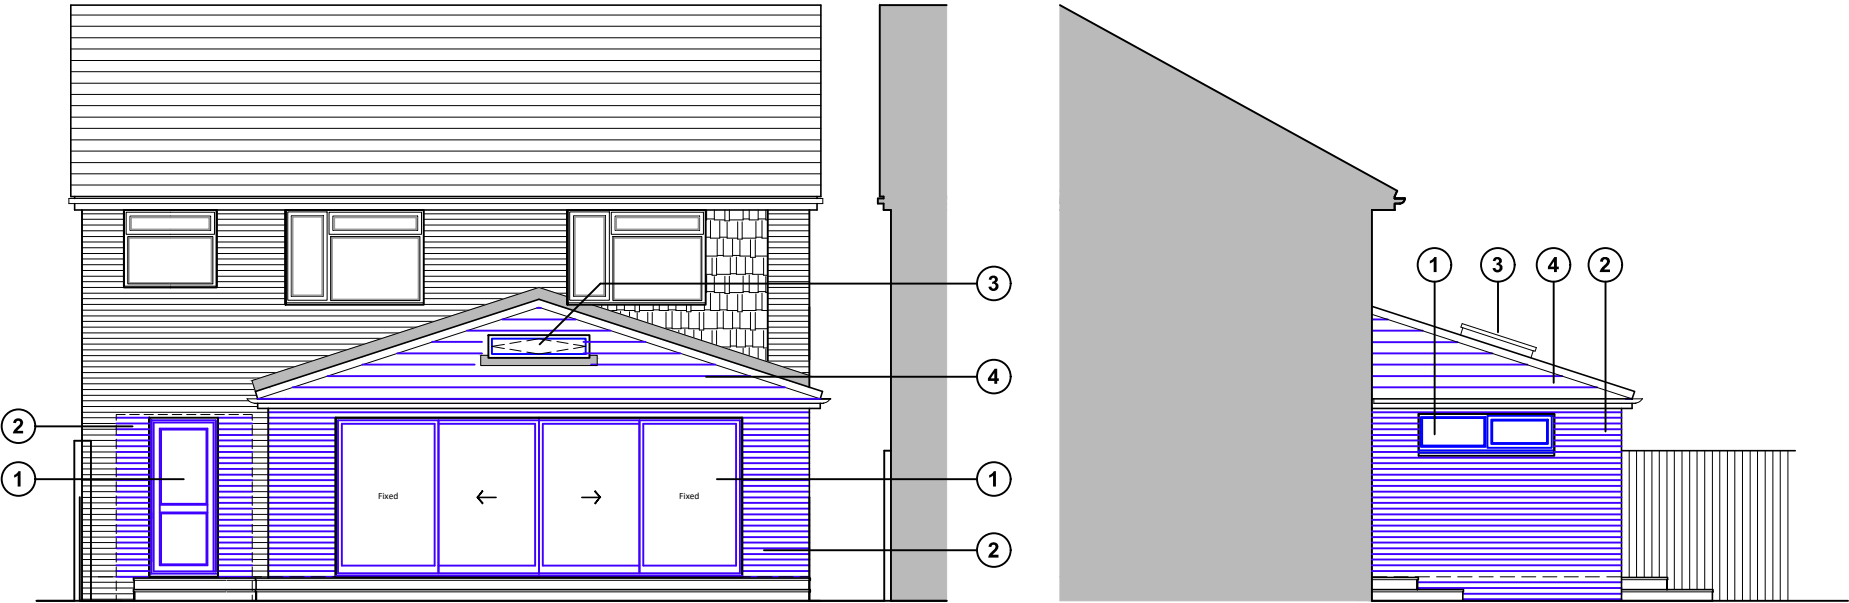

South (rear) elevation



West (side) elevation

- 1 uPVC doors & windows to match existing
- 2 Bricks to match existing
- 3 Skylight Velux or similar
- 4 Concrete roof tiles to match existing

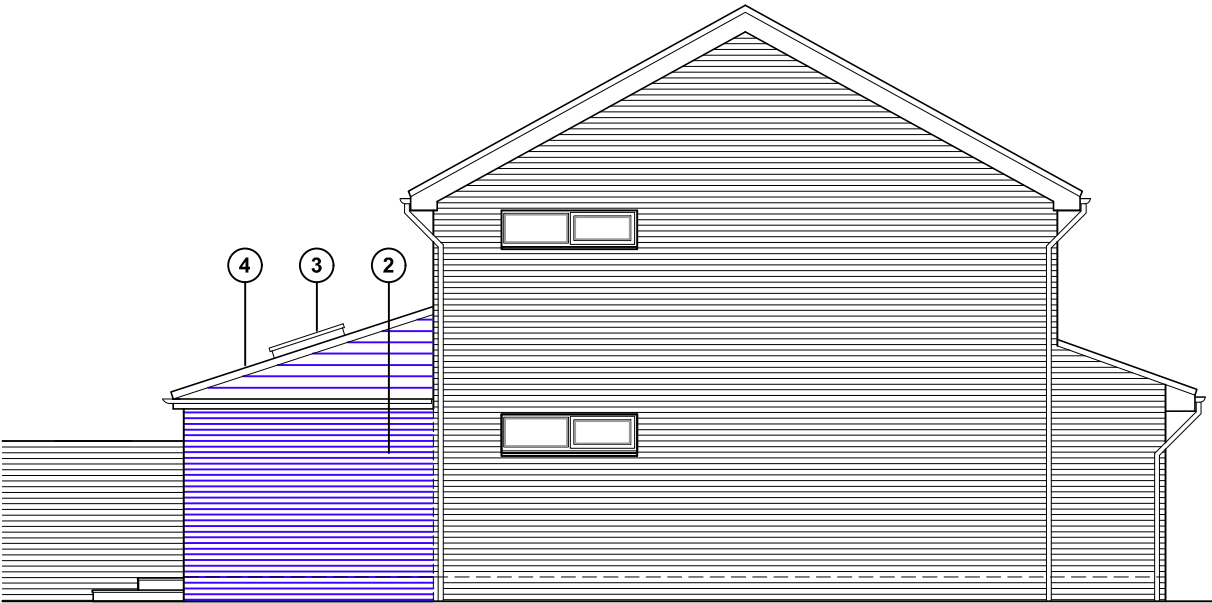


East (side) elevation

Proposed floor plans & elevations scale 1:100

  

Ground floor plan
(first floor unchanged in new proposal)

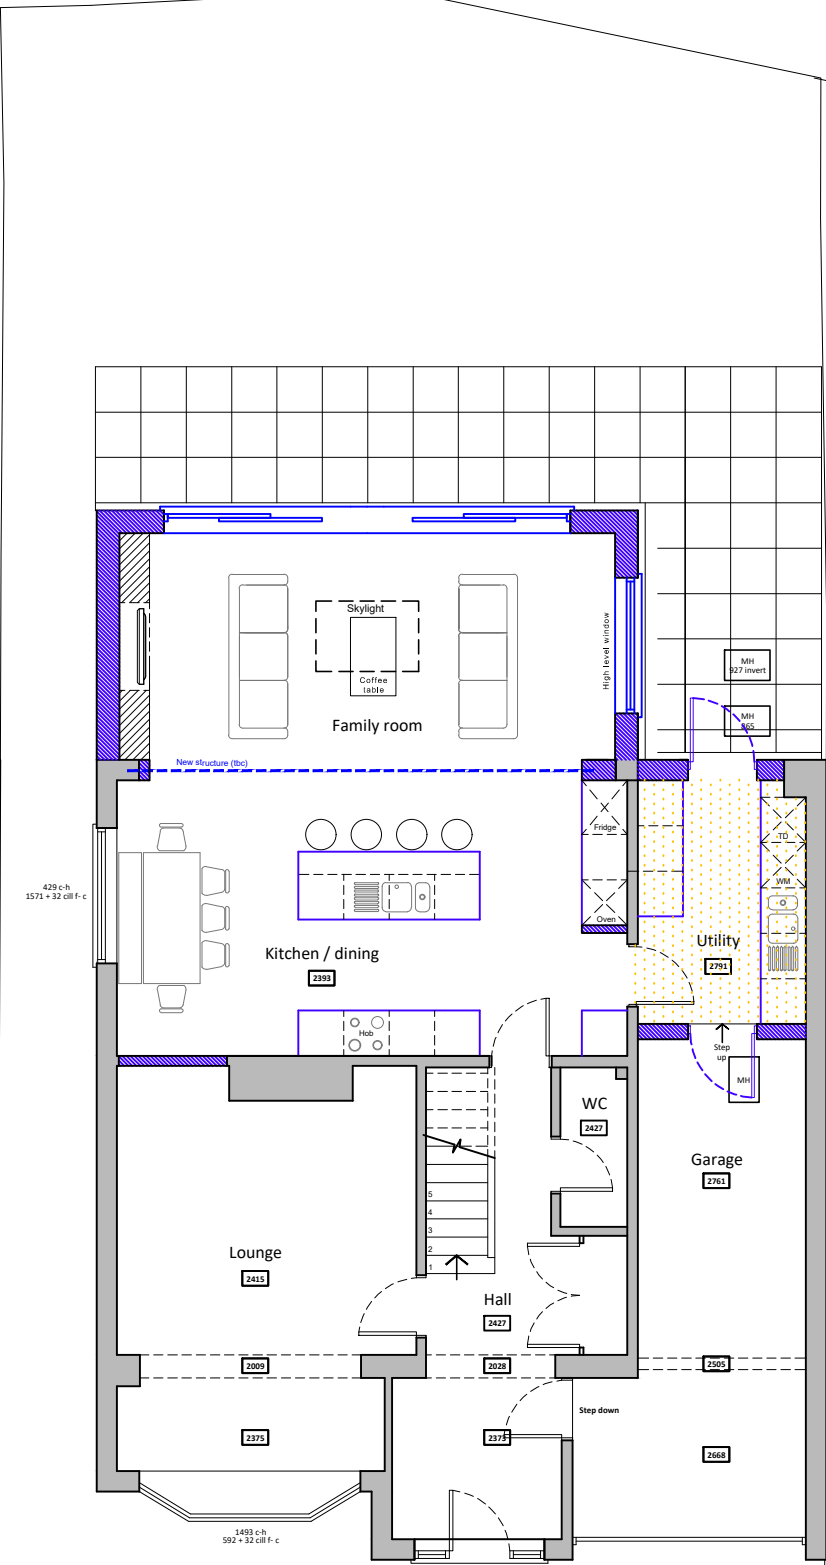

For MRS & MRS GODDARD		Title PROPOSED FLOOR PLANS & ELEVATIONS		Office Tel: 01243 933732	
Project PROPOSED REAR EXTENSION AT 524 SOUTHLEIGH ROAD, EMSWORTH, HANTS, PO10 7TD		Date FEB 2026	Drawn JB	Scale 1:100 @ A3	Checked -
		Job Number PL.983.26	Drawing Number -03	Revision B	Web: www.jb-architecturedesign.com

JB
architecture
JB ARCHITECTURE